



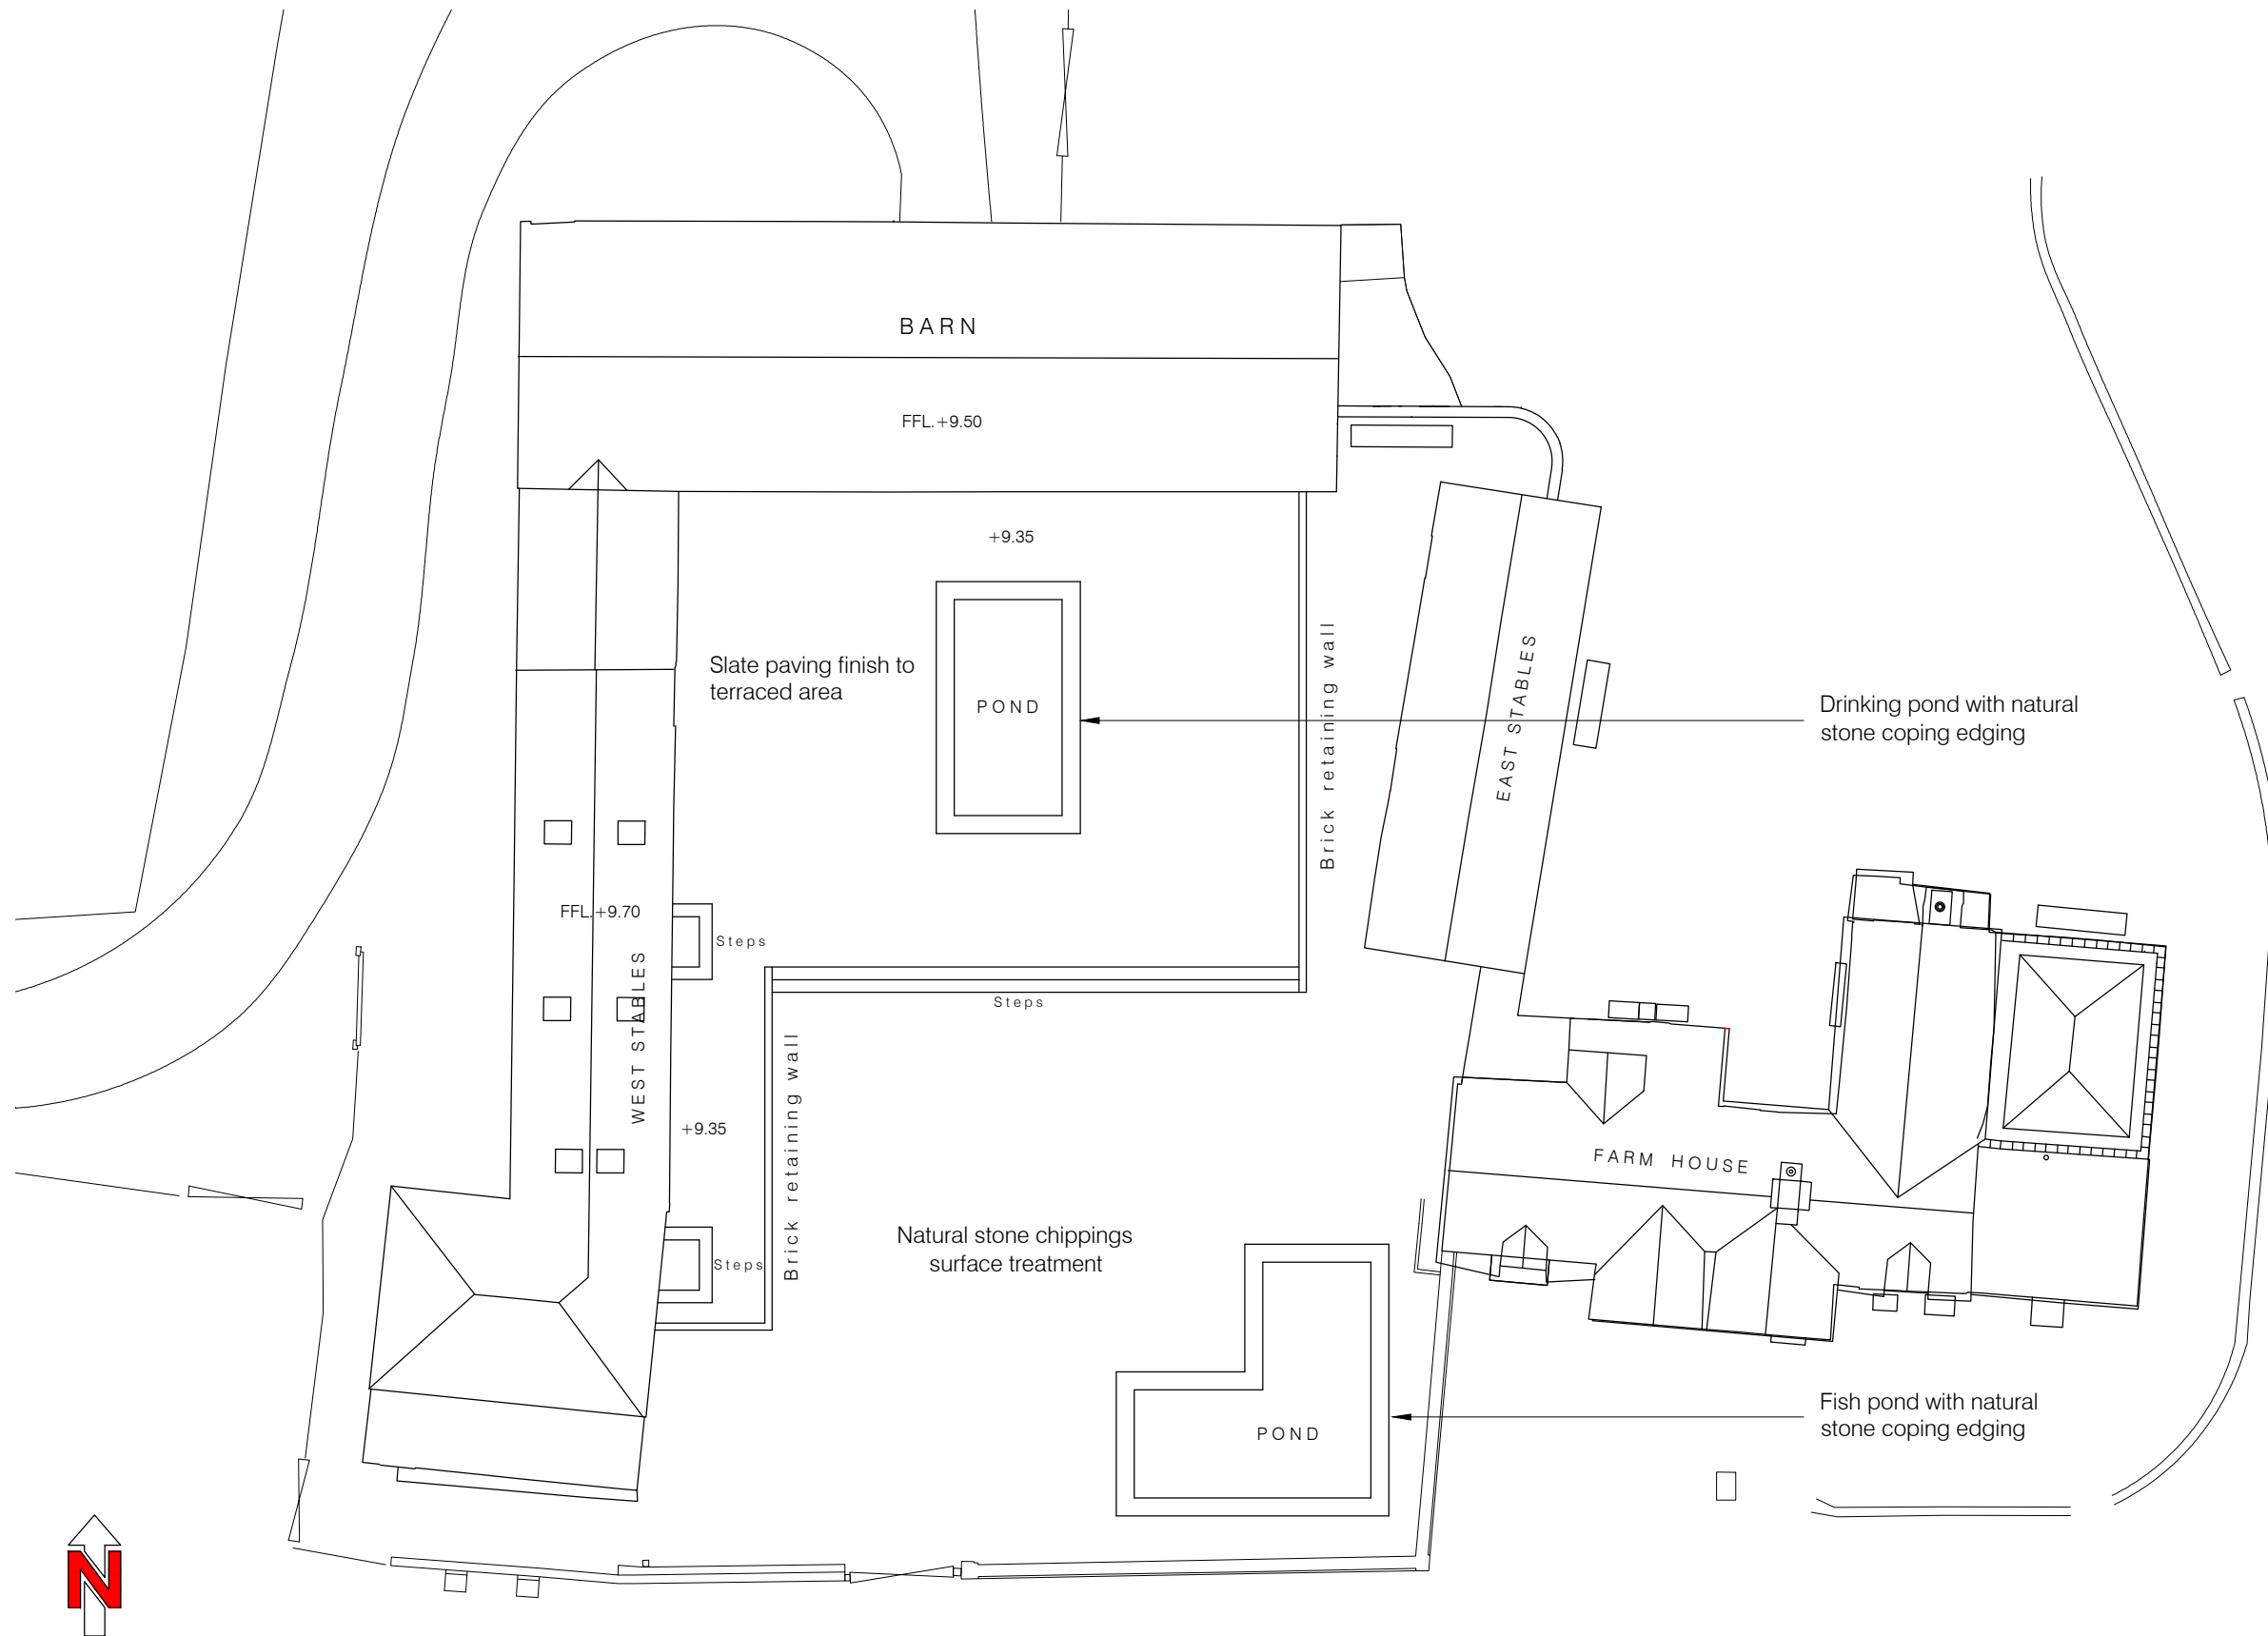

Proposed Site Plan

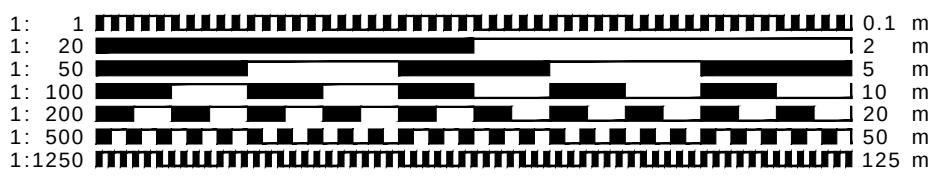

o CLIENT MUST SEEK SEPARATE SPECIALIST ADVICE ON PARTY WALL MATTER IN SUFFICIENT TIME TO SERVE ALL NOTICES IF REQUIRED

o ALL STRUCTURAL ELEMENTS ARE INDICATIVE ONLY AND SUBJECT TO FULL STRUCTURAL DESIGN BY STRUCTURAL ENGINEER - ALL DESIGN IS SUBJECT TO STRUCTURAL DESIGN TO BE PROVIDED BY OTHERS

o THIS DRAWING IS FOR PLANNING APPROVAL ONLY AND SUBJECT TO ALL OTHER RELEVANT STATUTORY APPROVALS

This drawing is protected under © copy right



for approval

CONTRACT			
Proposed Courtyard, Rye End Farm, Codicote, Hertfordshire, SG4 8SU			
DRAWING TITLE			
Proposed Courtyard Plan			
SCALE	1:200@A3	DRAWING NUMBER	REVISION
DATE	Sept 2024	PO2	
DRAWN	JEI		
JOB NUMBER	RSD-24-13	CHECKED BY	
redshed design 45 Hoo Road Meppershall Bedfordshire SG17 5lp		telephone: 01462 817075, 07884008970 fax: 01462 807175 e-mail: james/karen@redsheddesign.co.uk www.redsheddesign.co.uk	