




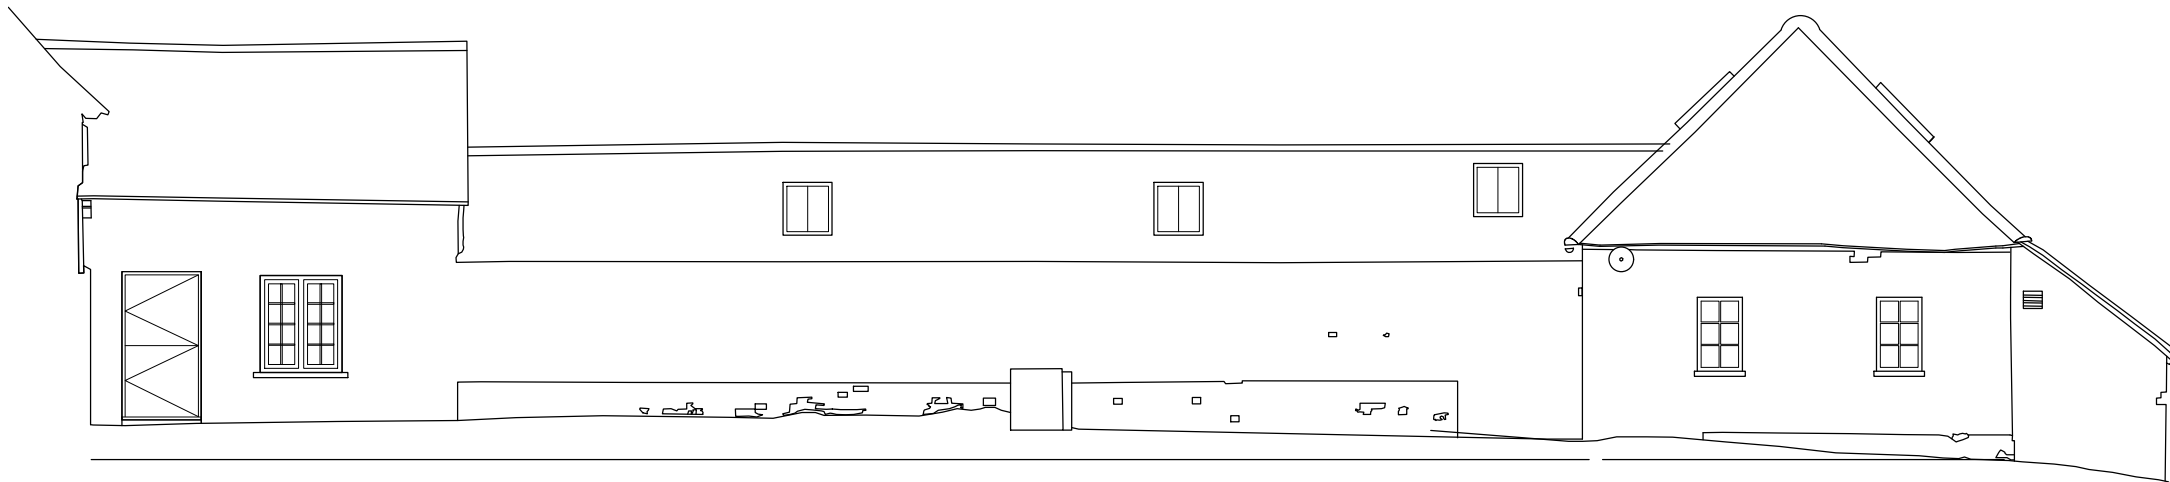

Rear Elevation (As approved)

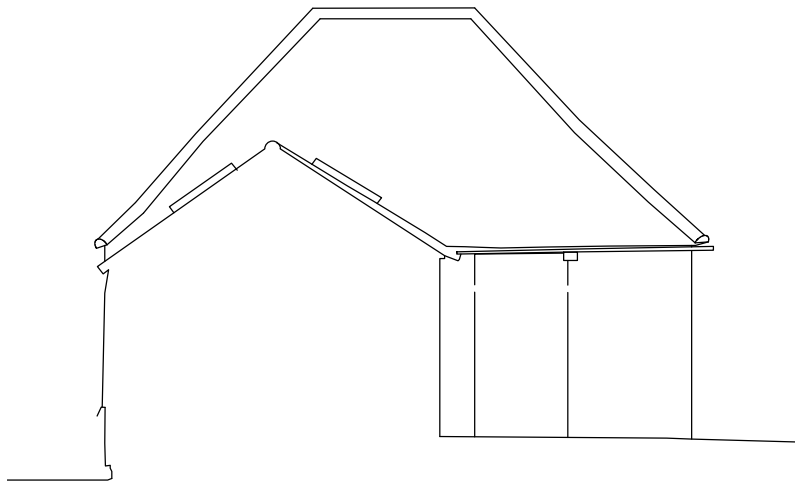

Side Elevation (As approved)

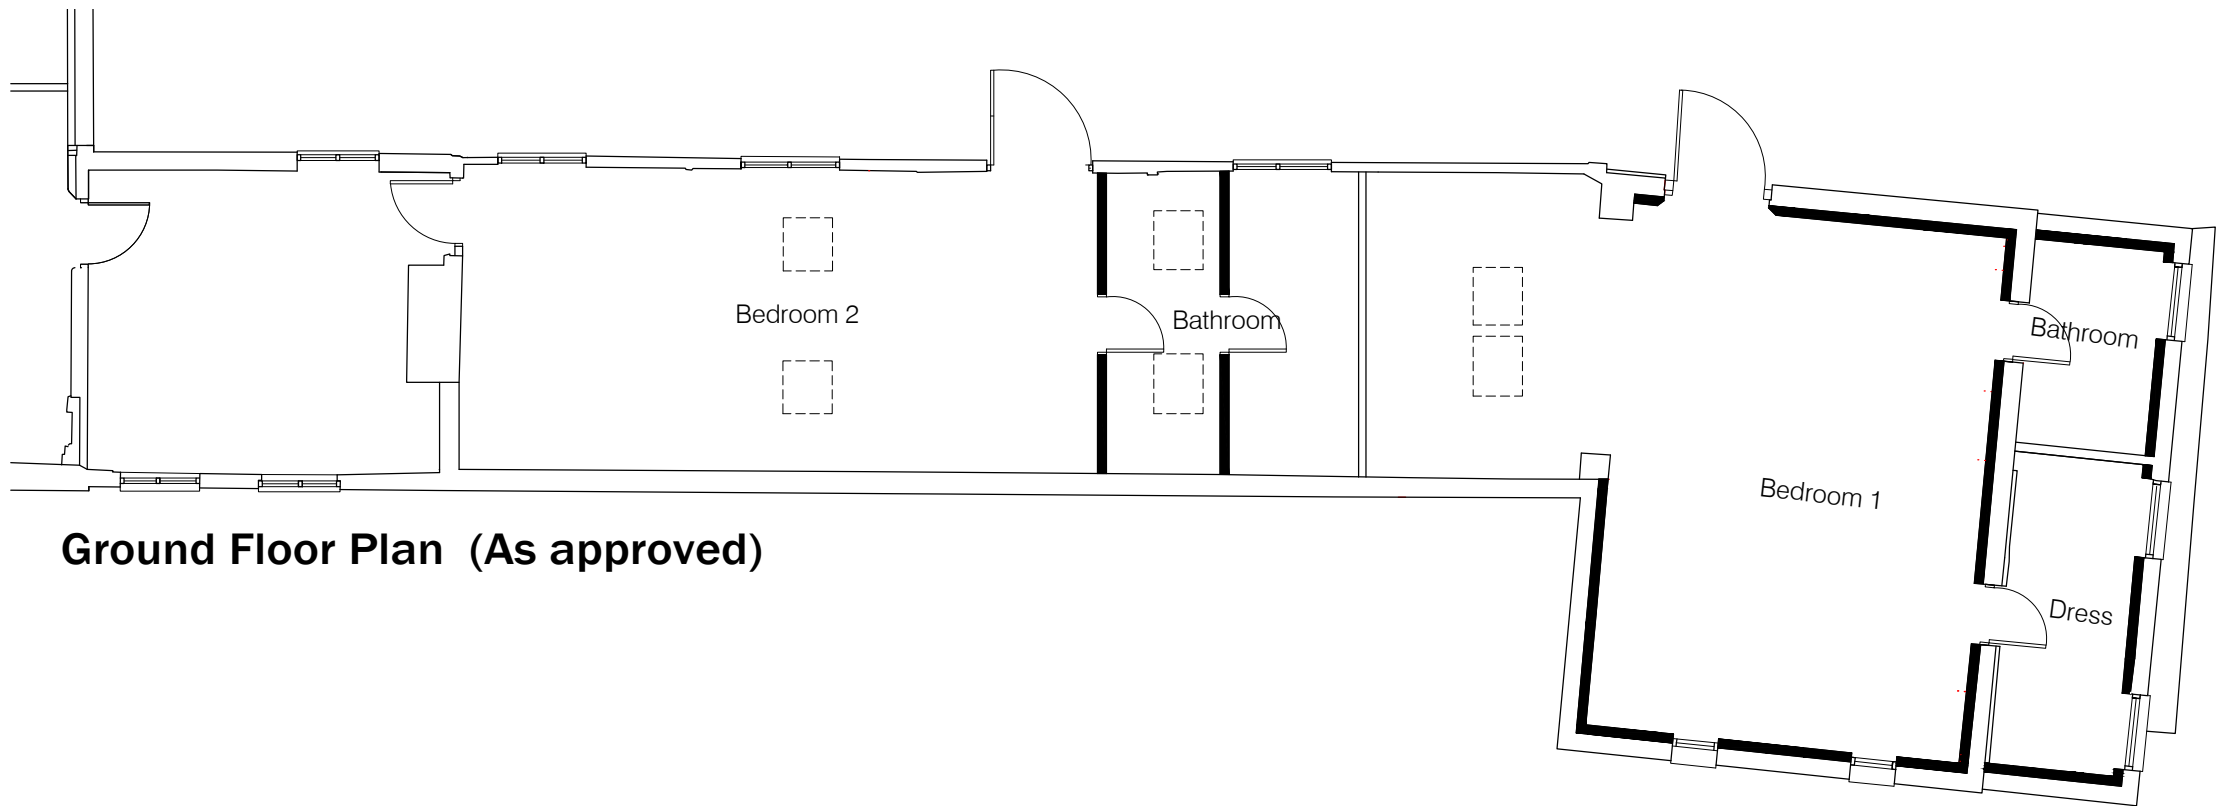

Ground Floor Plan (As approved)



for approval

This drawing is protected under © copy right



**RE_d
SH_eD**
s
i
g
n

CONTRACT
Proposed Orangery
Rye End Farm, Codicote,
Hitchin, Hertfordshire, SG4 8SU
DRAWING TITLE
Approved Plan & Elevations
SCALE 1:100@A3 DRAWING NUMBER REVISION
DATE Sept 2024 PO3
DRAWN JEI
JOB NUMBER RSD-24-14 CHECKED BY
redshed design telephone: 01462 817075, 07884008970
45 Hoo Road fax: 01462 807175
Meppershall e-mail: james/karen@redsheddesign.co.uk
Bedfordshire www.redsheddesign.co.uk
sg17 5lp

1:	1		0.1	m
1:	20		2	m
1:	50		5	m
1:	100		10	m
1:	200		20	m
1:	500		50	m
1:	1250		125	m

- CLIENT MUST SEEK SEPARATE SPECIALIST ADVICE ON PARTY WALL MATTERS IN SUFFICIENT TIME TO SERVE ALL NOTICES IF REQUIRED
- ALL STRUCTURAL ELEMENTS ARE INDICATIVE ONLY AND SUBJECT TO FULL STRUCTURAL DESIGN BY STRUCTURAL ENGINEER - ALL DESIGN IS SUBJECT TO STRUCTURAL DESIGN TO BE PROVIDED BY OTHERS
- THIS DRAWING IS FOR PLANNING APPROVAL ONLY AND SUBJECT TO ALL OTHER RELEVANT STATUTORY APPROVALS