



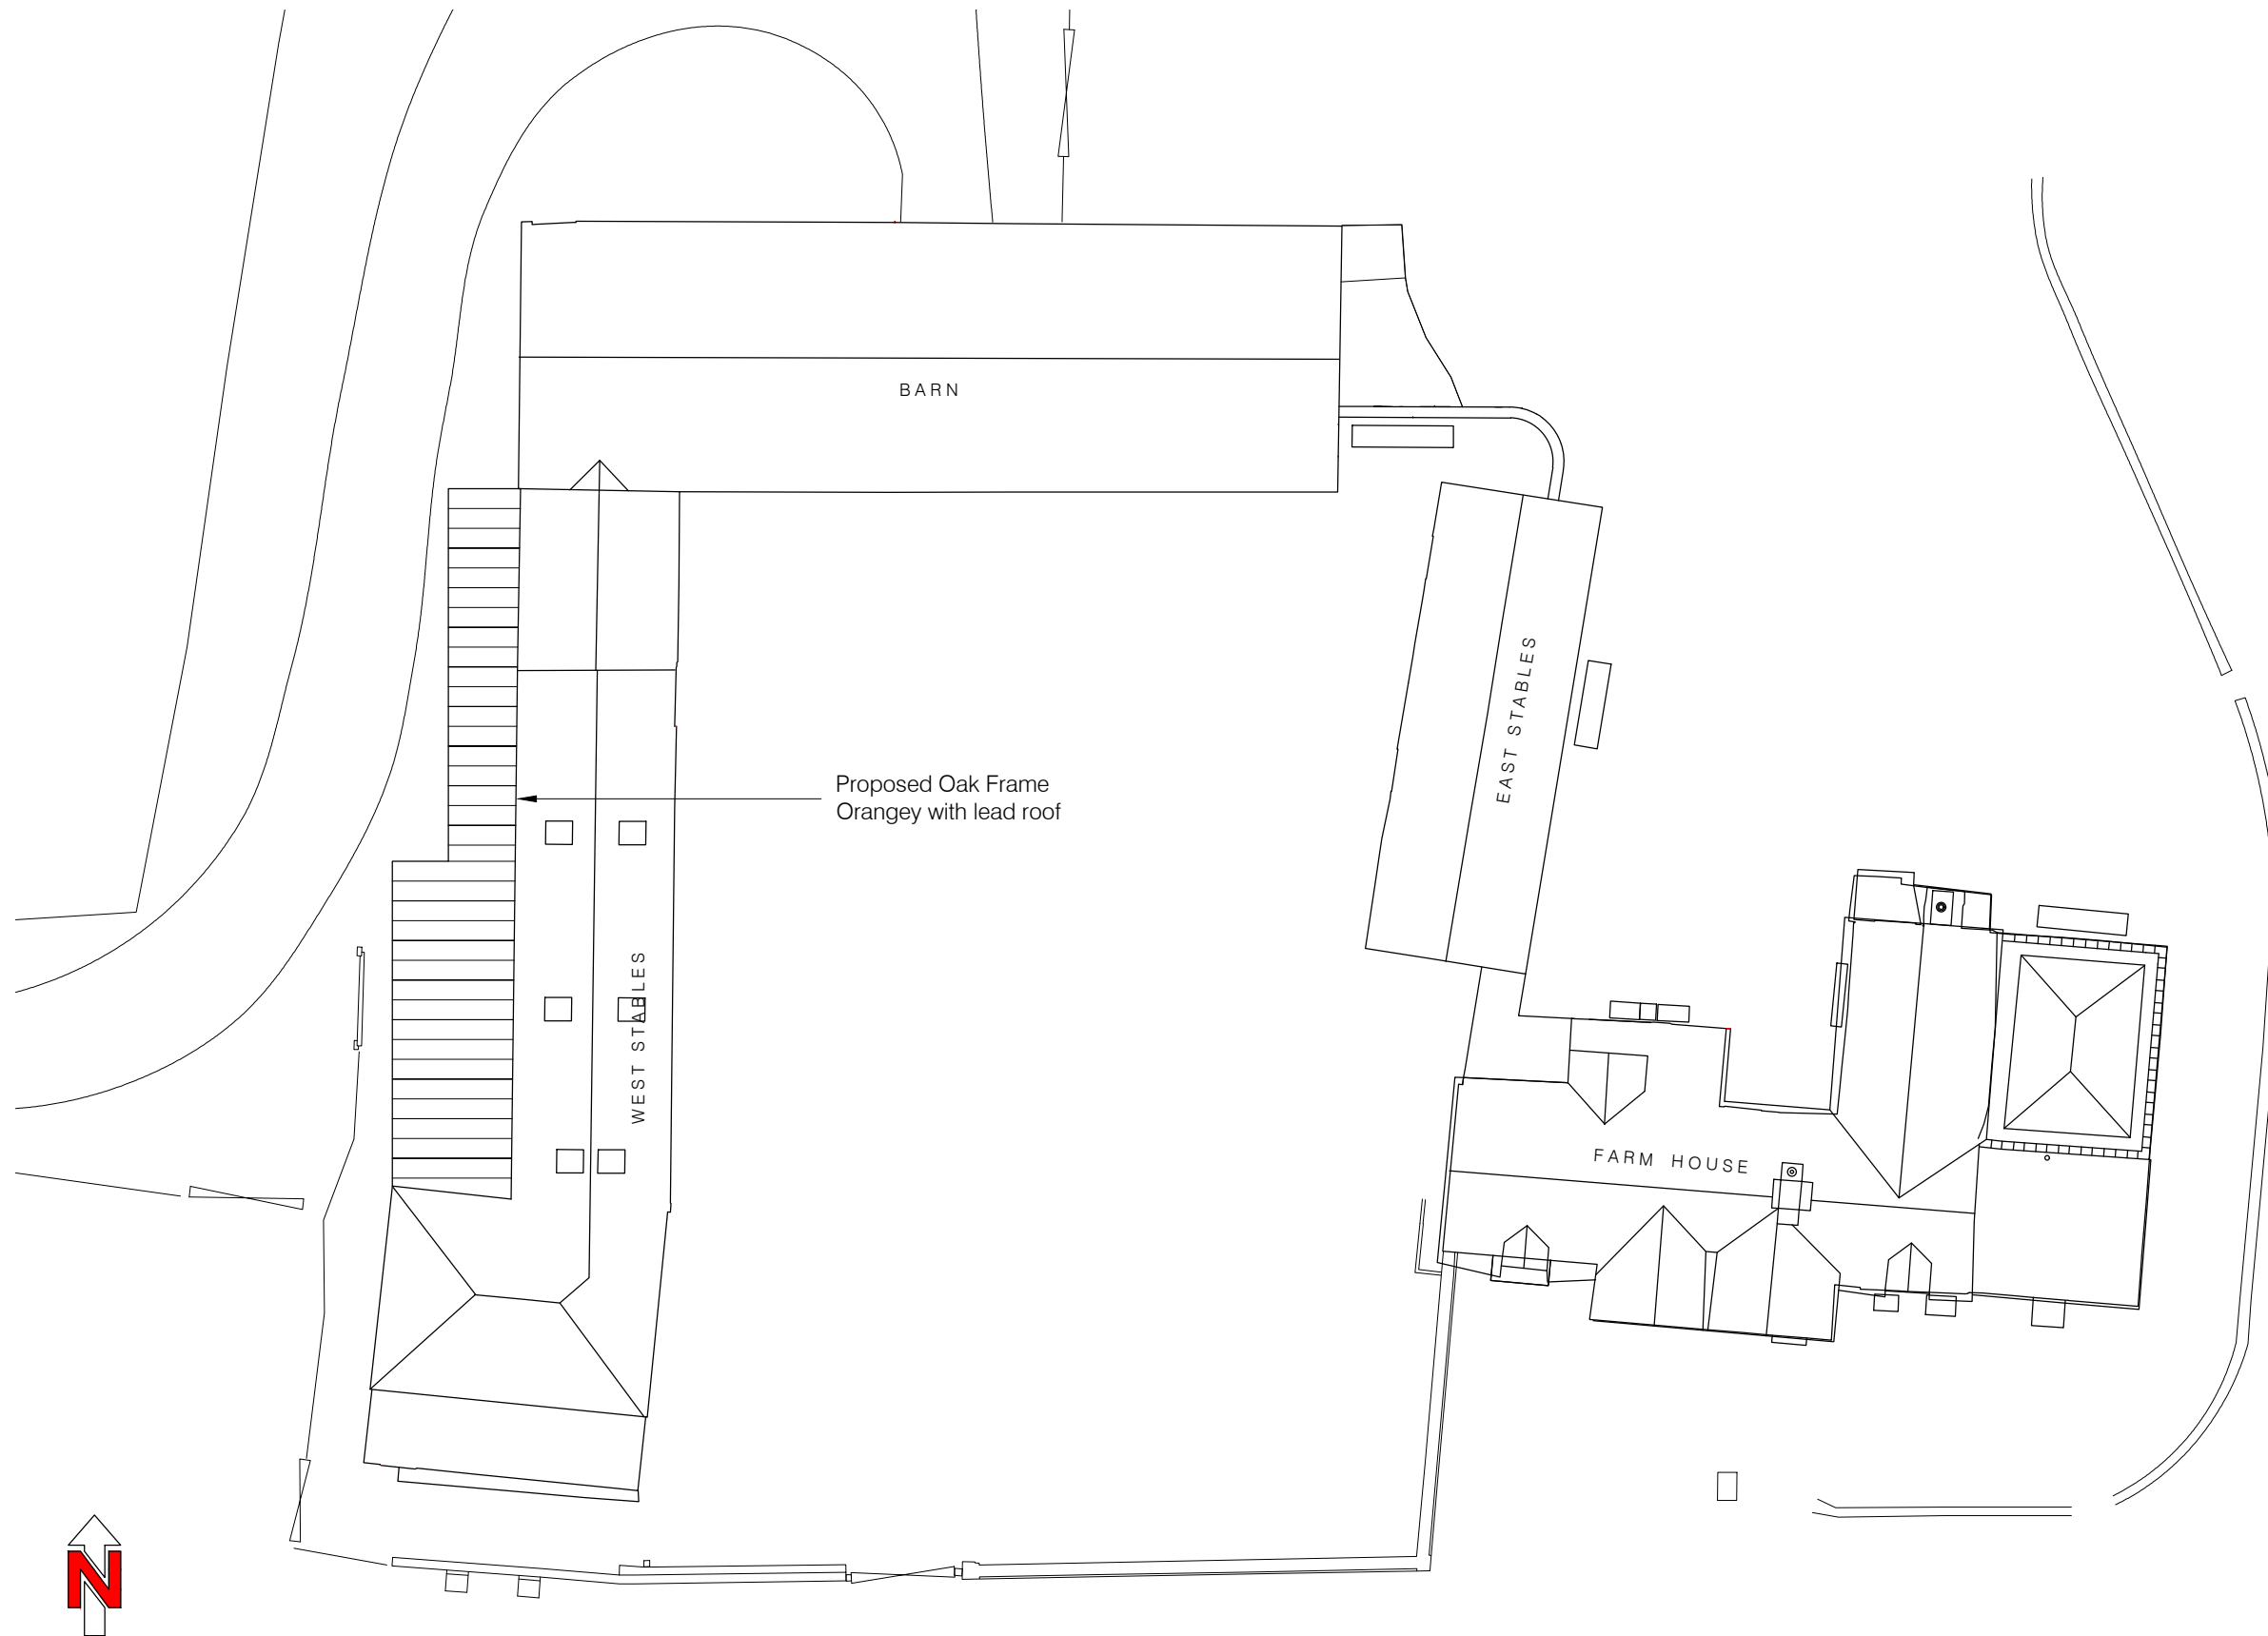

Proposed Site Plan

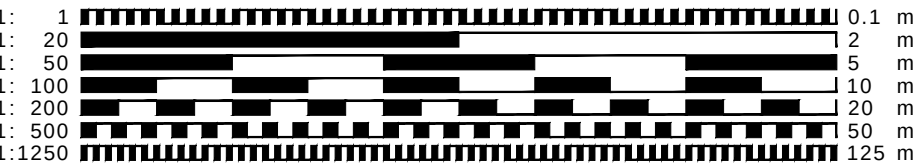

- CLIENT MUST SEEK SEPARATE SPECIALIST ADVICE ON PARTY WALL MATTER IN SUFFICIENT TIME TO SERVE ALL NOTICES IF REQUIRED
- ALL STRUCTURAL ELEMENTS ARE INDICATIVE ONLY AND SUBJECT TO FULL STRUCTURAL DESIGN BY STRUCTURAL ENGINEER - ALL DESIGN IS SUBJECT TO STRUCTURAL DESIGN TO BE PROVIDED BY OTHERS
- THIS DRAWING IS FOR PLANNING APPROVAL ONLY AND SUBJECT TO ALL OTHER RELEVANT STATUTORY APPROVALS

This drawing is protected under © copy right



for approval

CONTRACT			
Proposed Orangery			
Rye End Farm, Codicote,			
Hitchin, Hertfordshire, SG4 8SU			
DRAWING TITLE			
Proposed Site Plan			
SCALE	1:200@A3	DRAWING NUMBER	REVISION
DATE	Sept 2024	PO2	
DRAWN	JEI		
JOB NUMBER	RSD-24-14	CHECKED BY	
redshed design		telephone: 01462 817075, 07884008970	
45 Hoo Road		fax: 01462 807175	
Meppershall		e-mail: james/karen@redsheddesign.co.uk	
Bedfordshire		www.redsheddesign.co.uk	
sg17 5lp			