

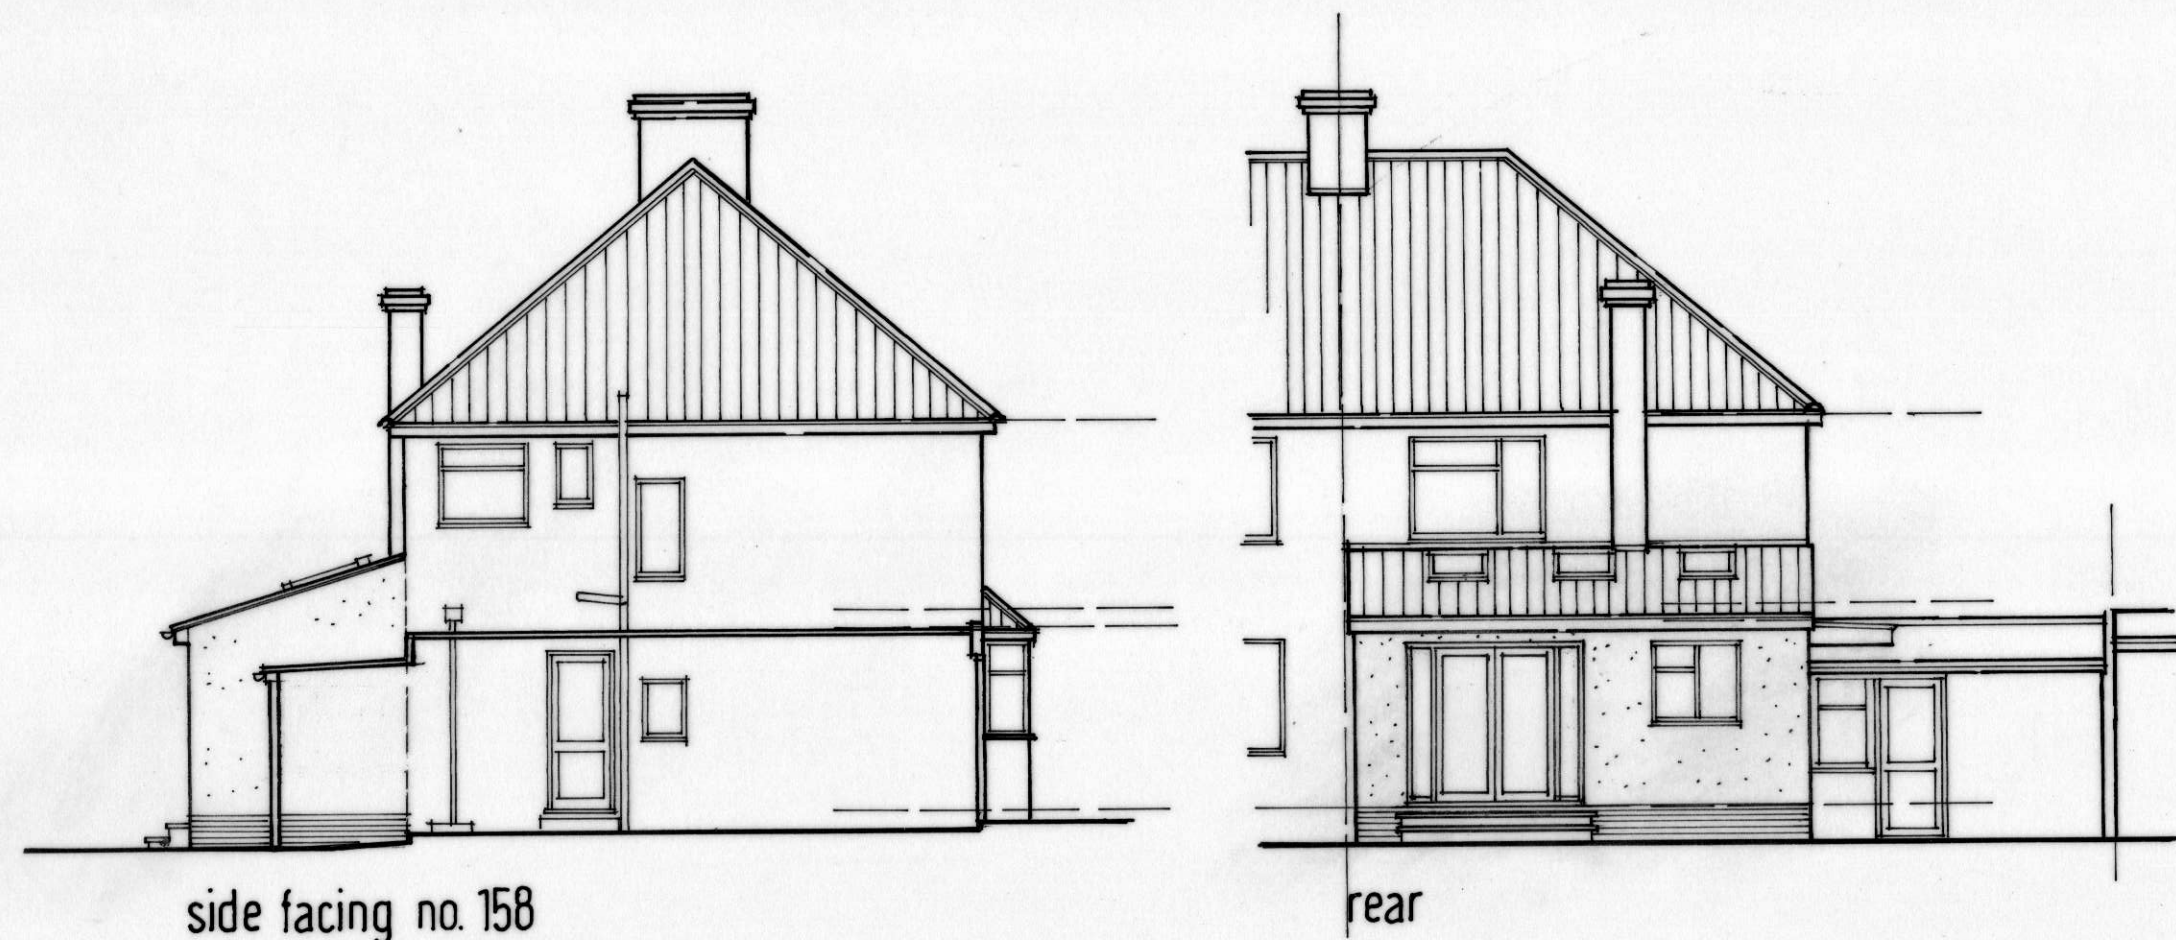


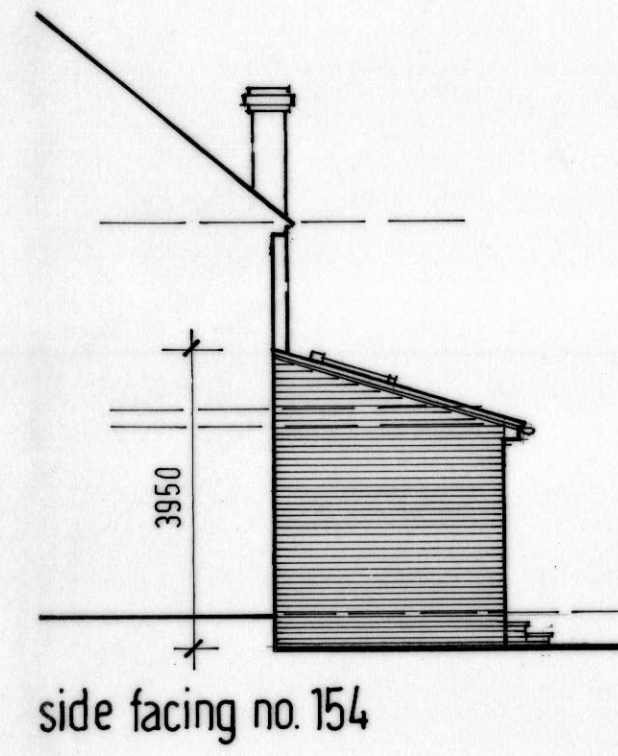


side facing no. 158
PROPOSED ELEVATIONS



ALL NEW EXTERNAL FACING MATERIALS TO MATCH EXISTING

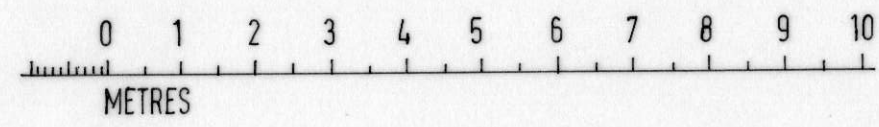


side facing no. 154

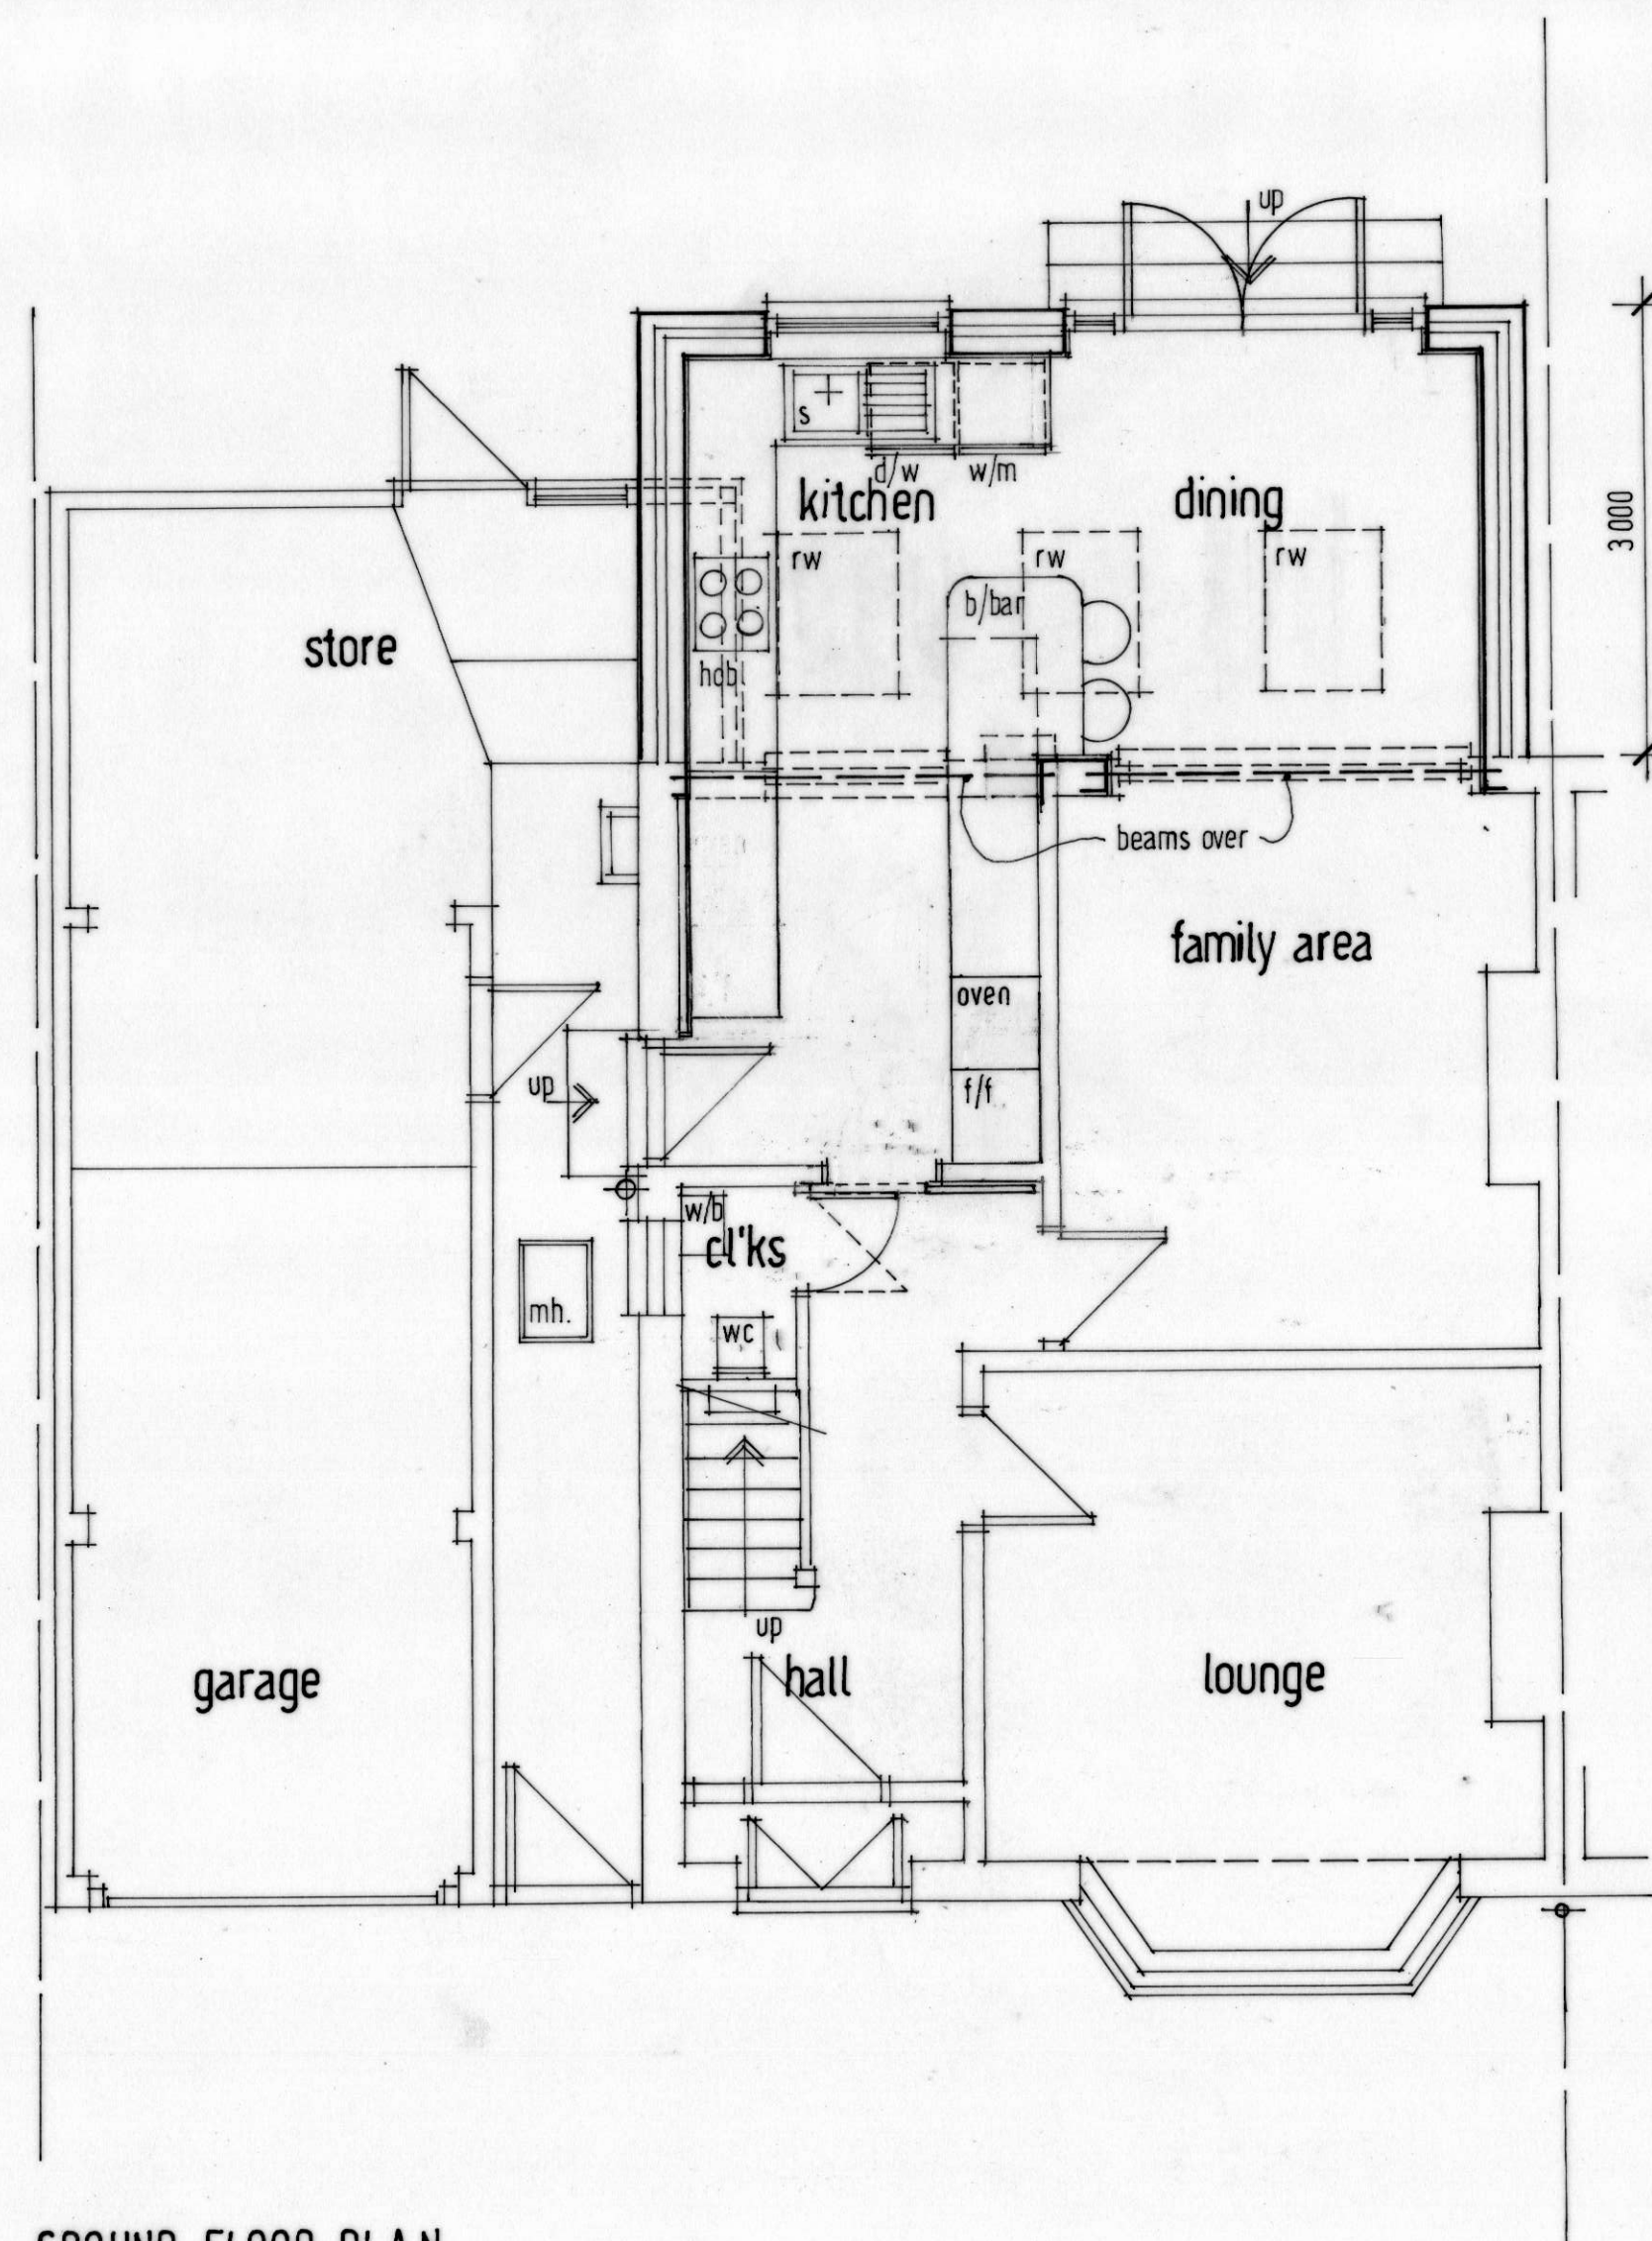

GROUND FLOOR PLAN

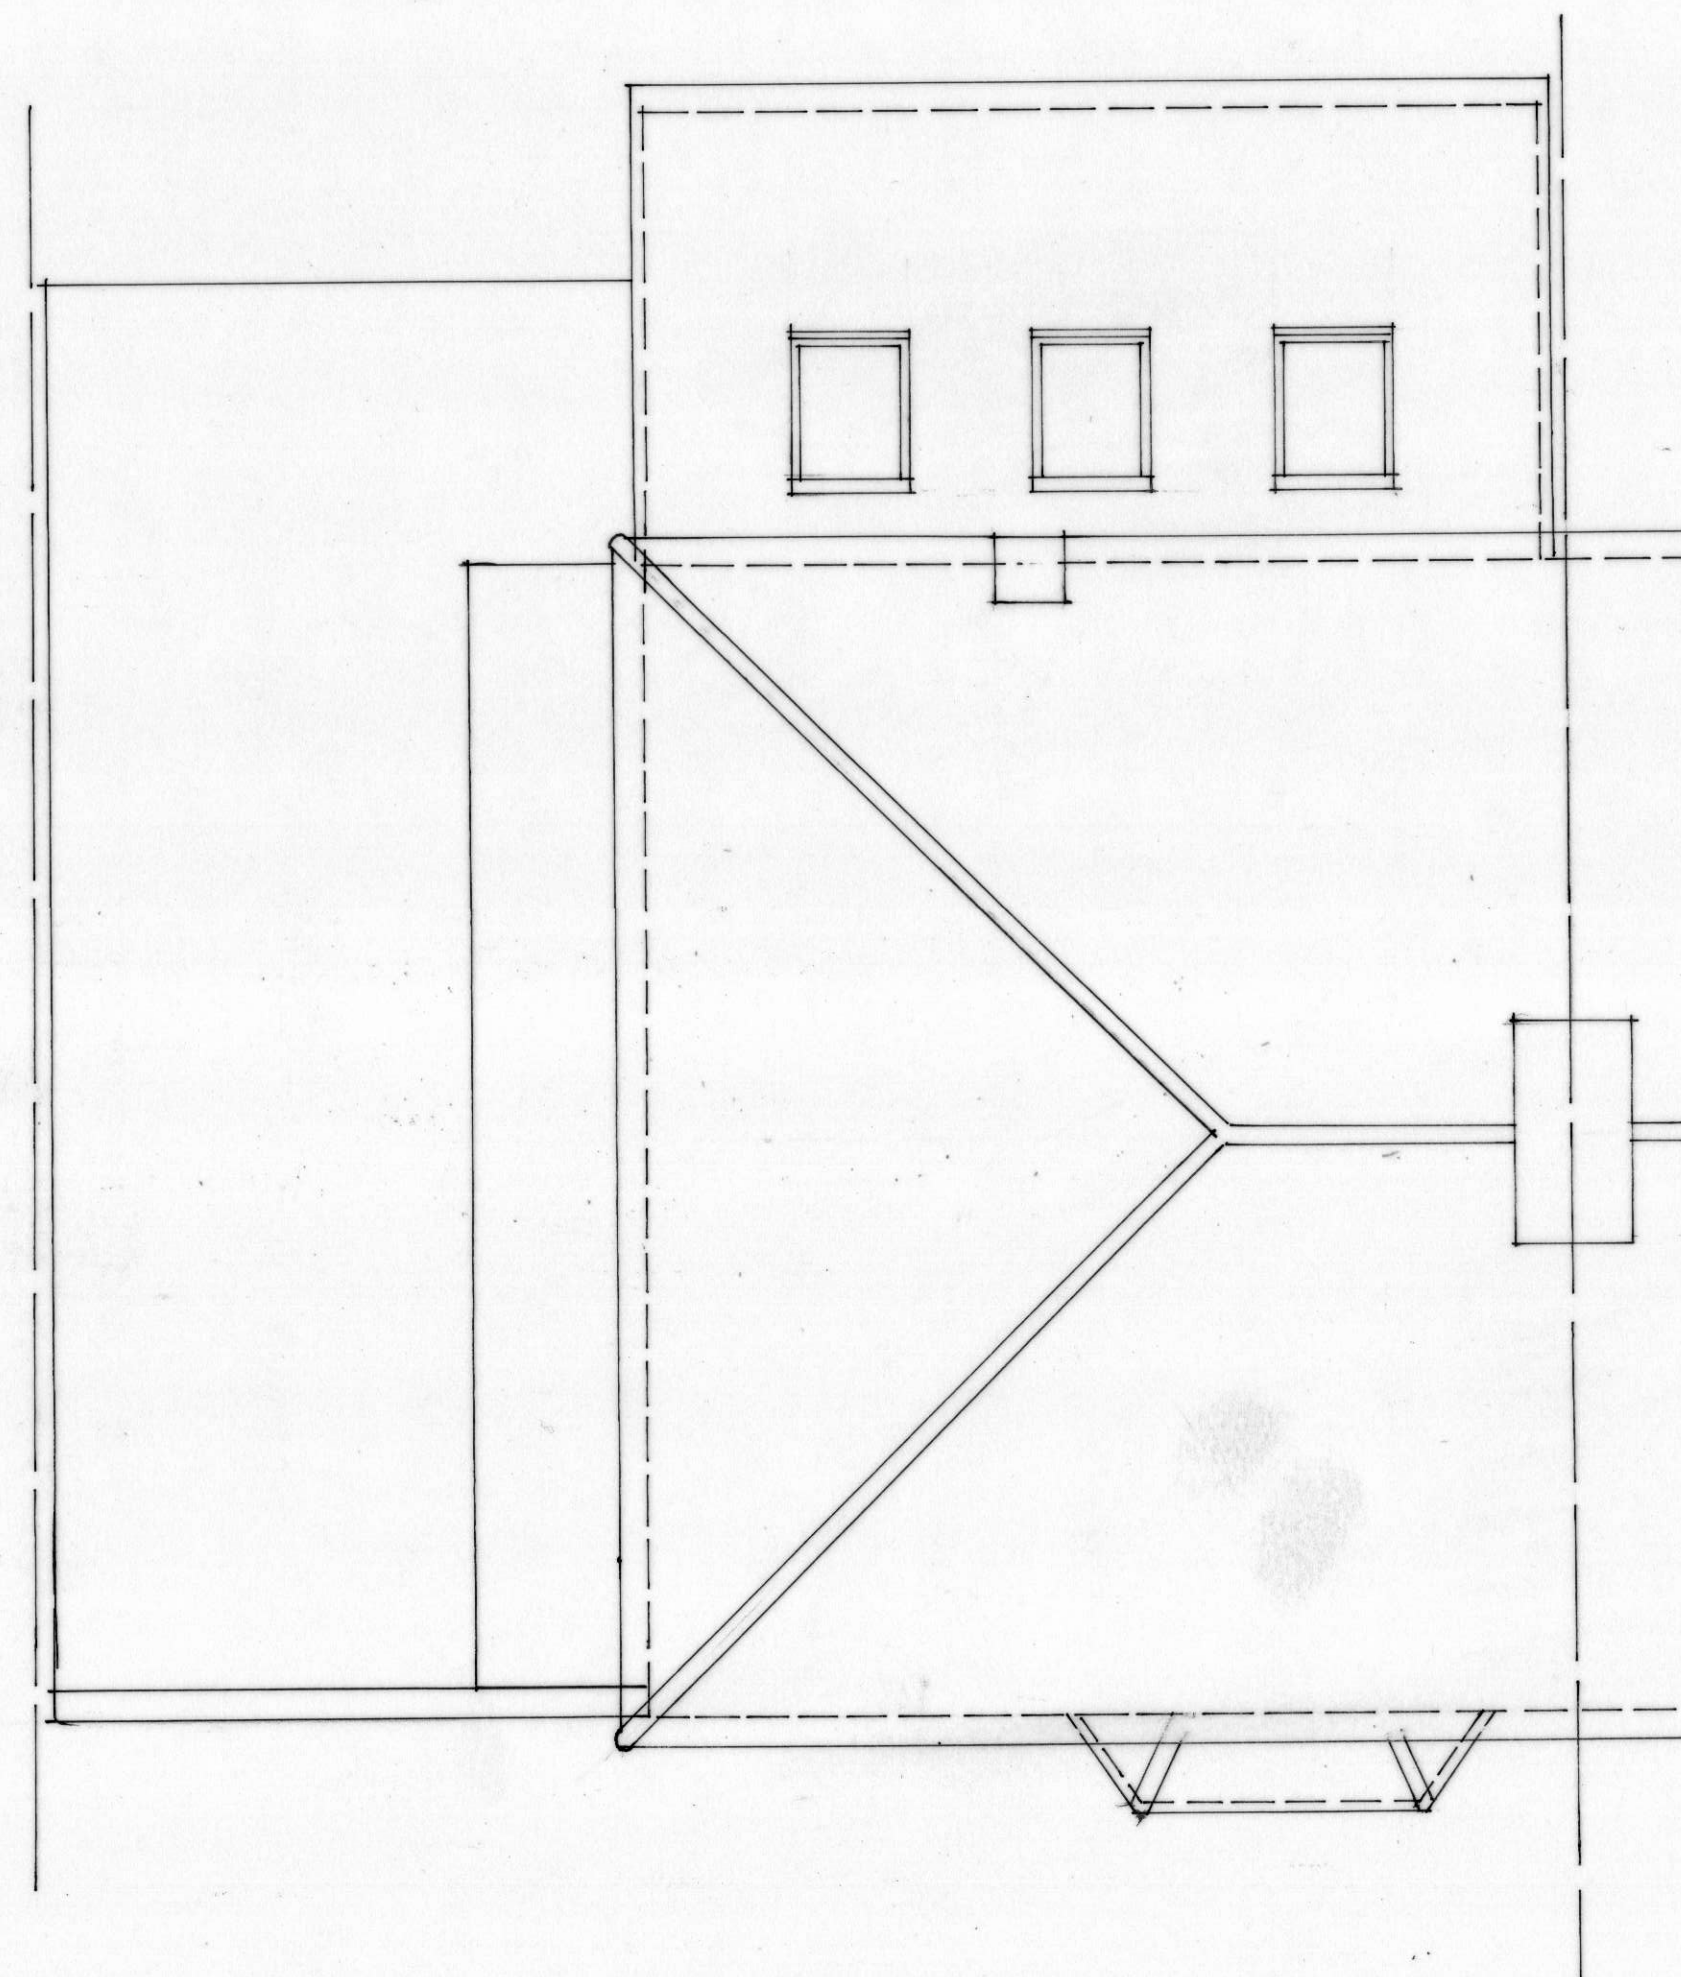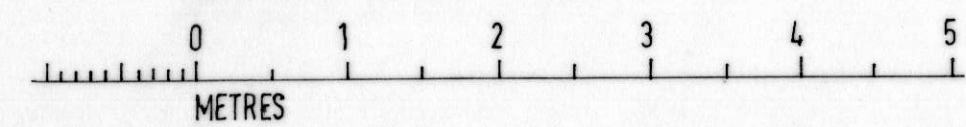

ROOF PLAN

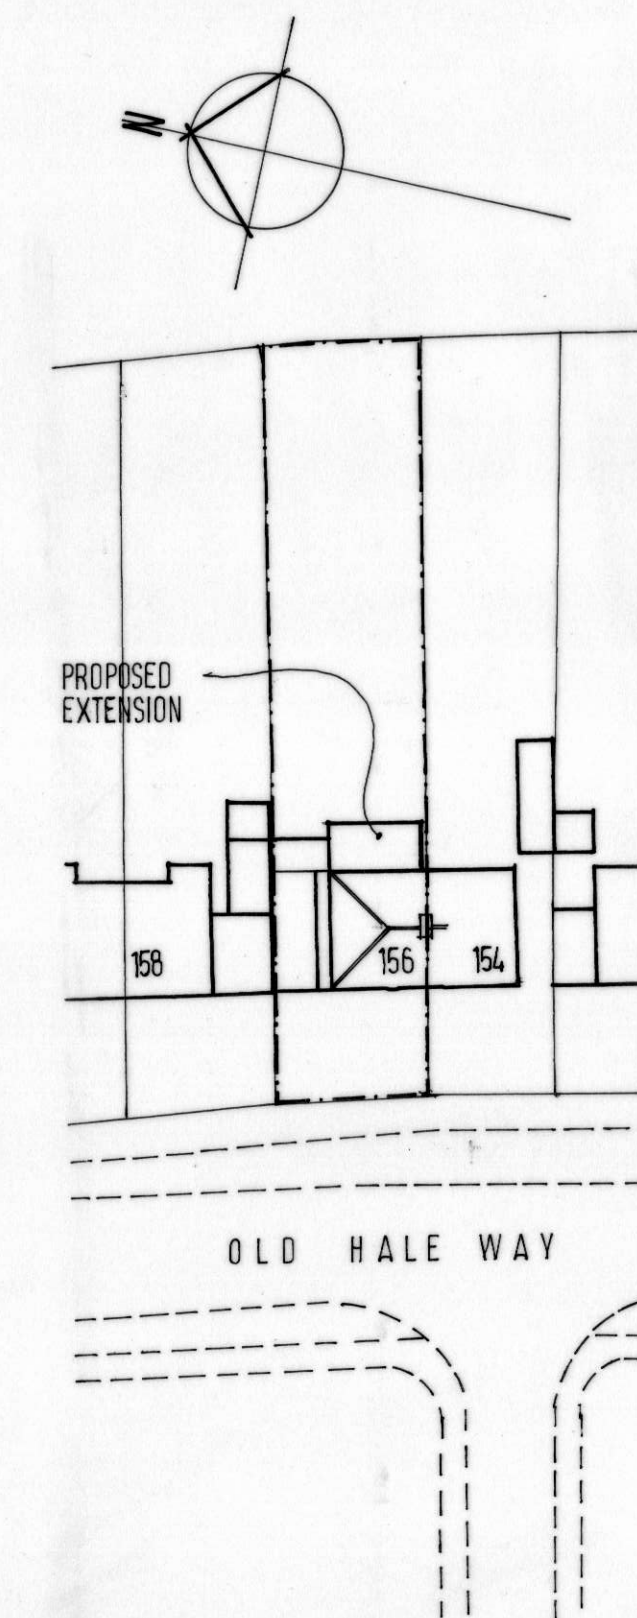

BLOCK PLAN 1:500 scale

REV A) DINING ROOM DOORS REVISED/
KITCHEN ENTRANCE ADDED/
Rear 154 HM.

HEATHER MOVE BSc Architectural Design Consultant
Corner House, 1 Balmoral Road,
Hitchin, Hertfordshire. SG5 1XG
Tel 01462 459910

client
MR & MRS A. DENNIS

job
PROPOSED EXTENSION & ALTERATION AT
156 OLD HALE WAY - HITCHIN - HERTS.

subject
PROPOSED PLANS & ELEVATIONS
(A1 sheet size)

scale 1:50, 1:100, 1:500

date JAN. 2023 drawn HM

drawing no.
HM-22631-03

rev.
A