

ANY QUERIES REGARDING DIMENSIONS TO BE TAKEN UP WITH PENTANGLE DESIGN GROUP.

ALL DIMENSIONS OF EXISTING BUILDINGS TO BE VERIFIED ON SITE.

THIS DRAWING IS THE COPYRIGHT OF PENTANGLE DESIGN GROUP AND SHALL NOT BE IN ANY WAY USED OR REPRODUCED WITHOUT THEIR PRIOR WRITTEN CONSENT.

NOTES



Proposed South Elevation

1 : 100




Proposed East Elevation

1 : 100



Proposed West Elevation

1 : 100

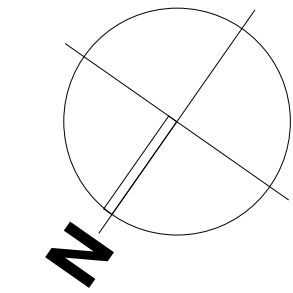

0 5 10 m

PLANNING

PENTANGLE
DESIGN GROUP


SUITE 1, 21 BANCROFT HITCHIN HERTS SG5 1JW
T:01462 431133 E:pdg@pentangledesign.co.uk

JOB TITLE
Proposed Residential Conversion
4 Station Road, Letchworth Garden City

for
DRAWING TITLE
Proposed Plans and Elevations


SCALE	DRAWING NUMBER	REVISION
1 : 100		
DATE	Aug '24	
SHT SIZE	A2	
JOB NUMBER	3883	

ARCHITECTS AND INTERIOR DESIGNERS

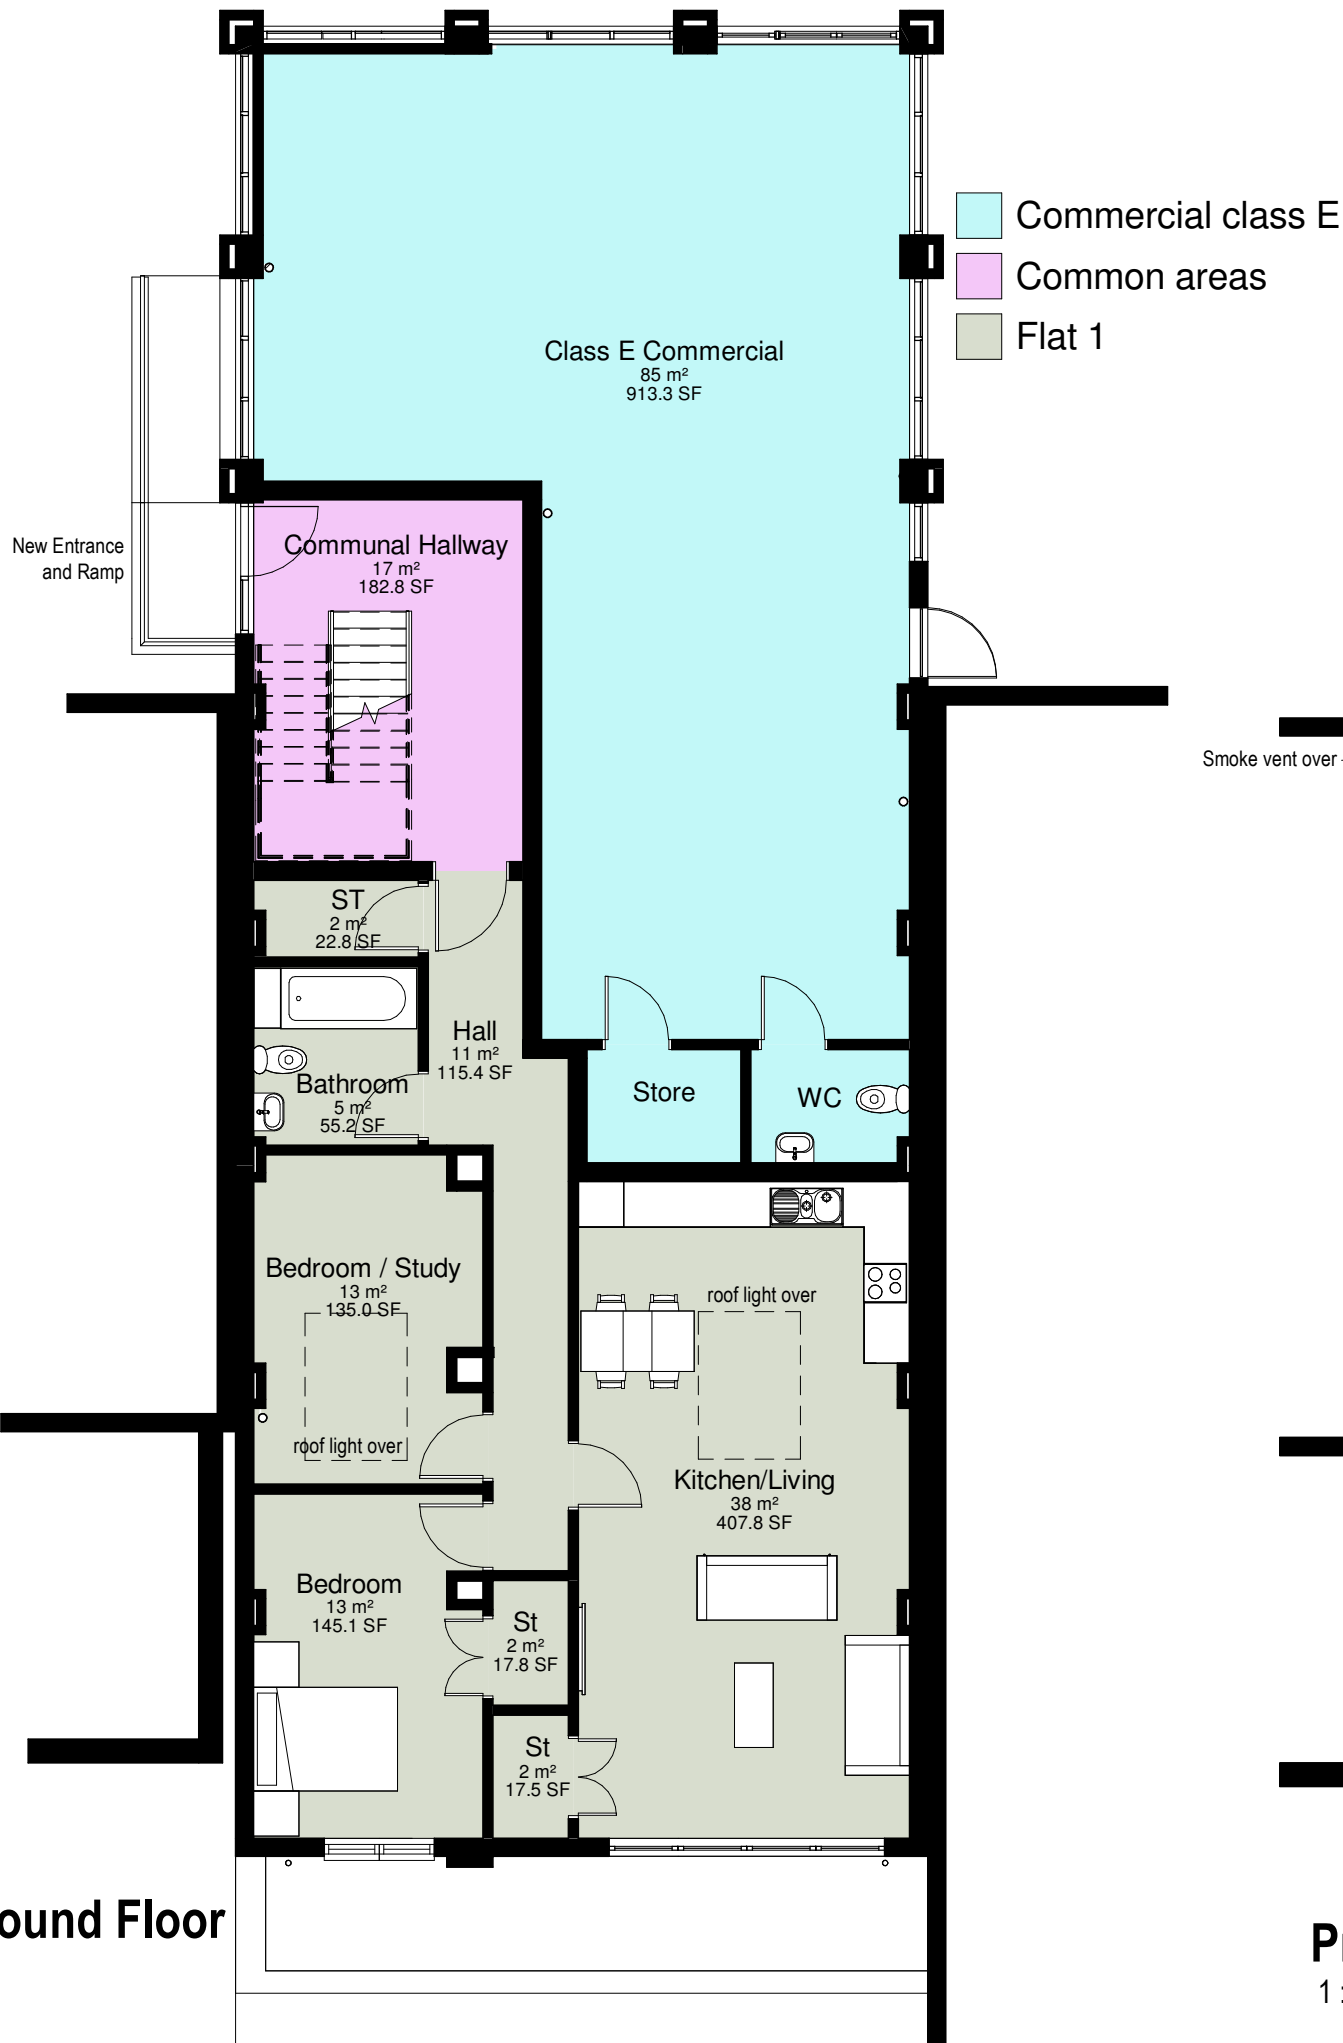


Proposed Ground Floor

1 : 100

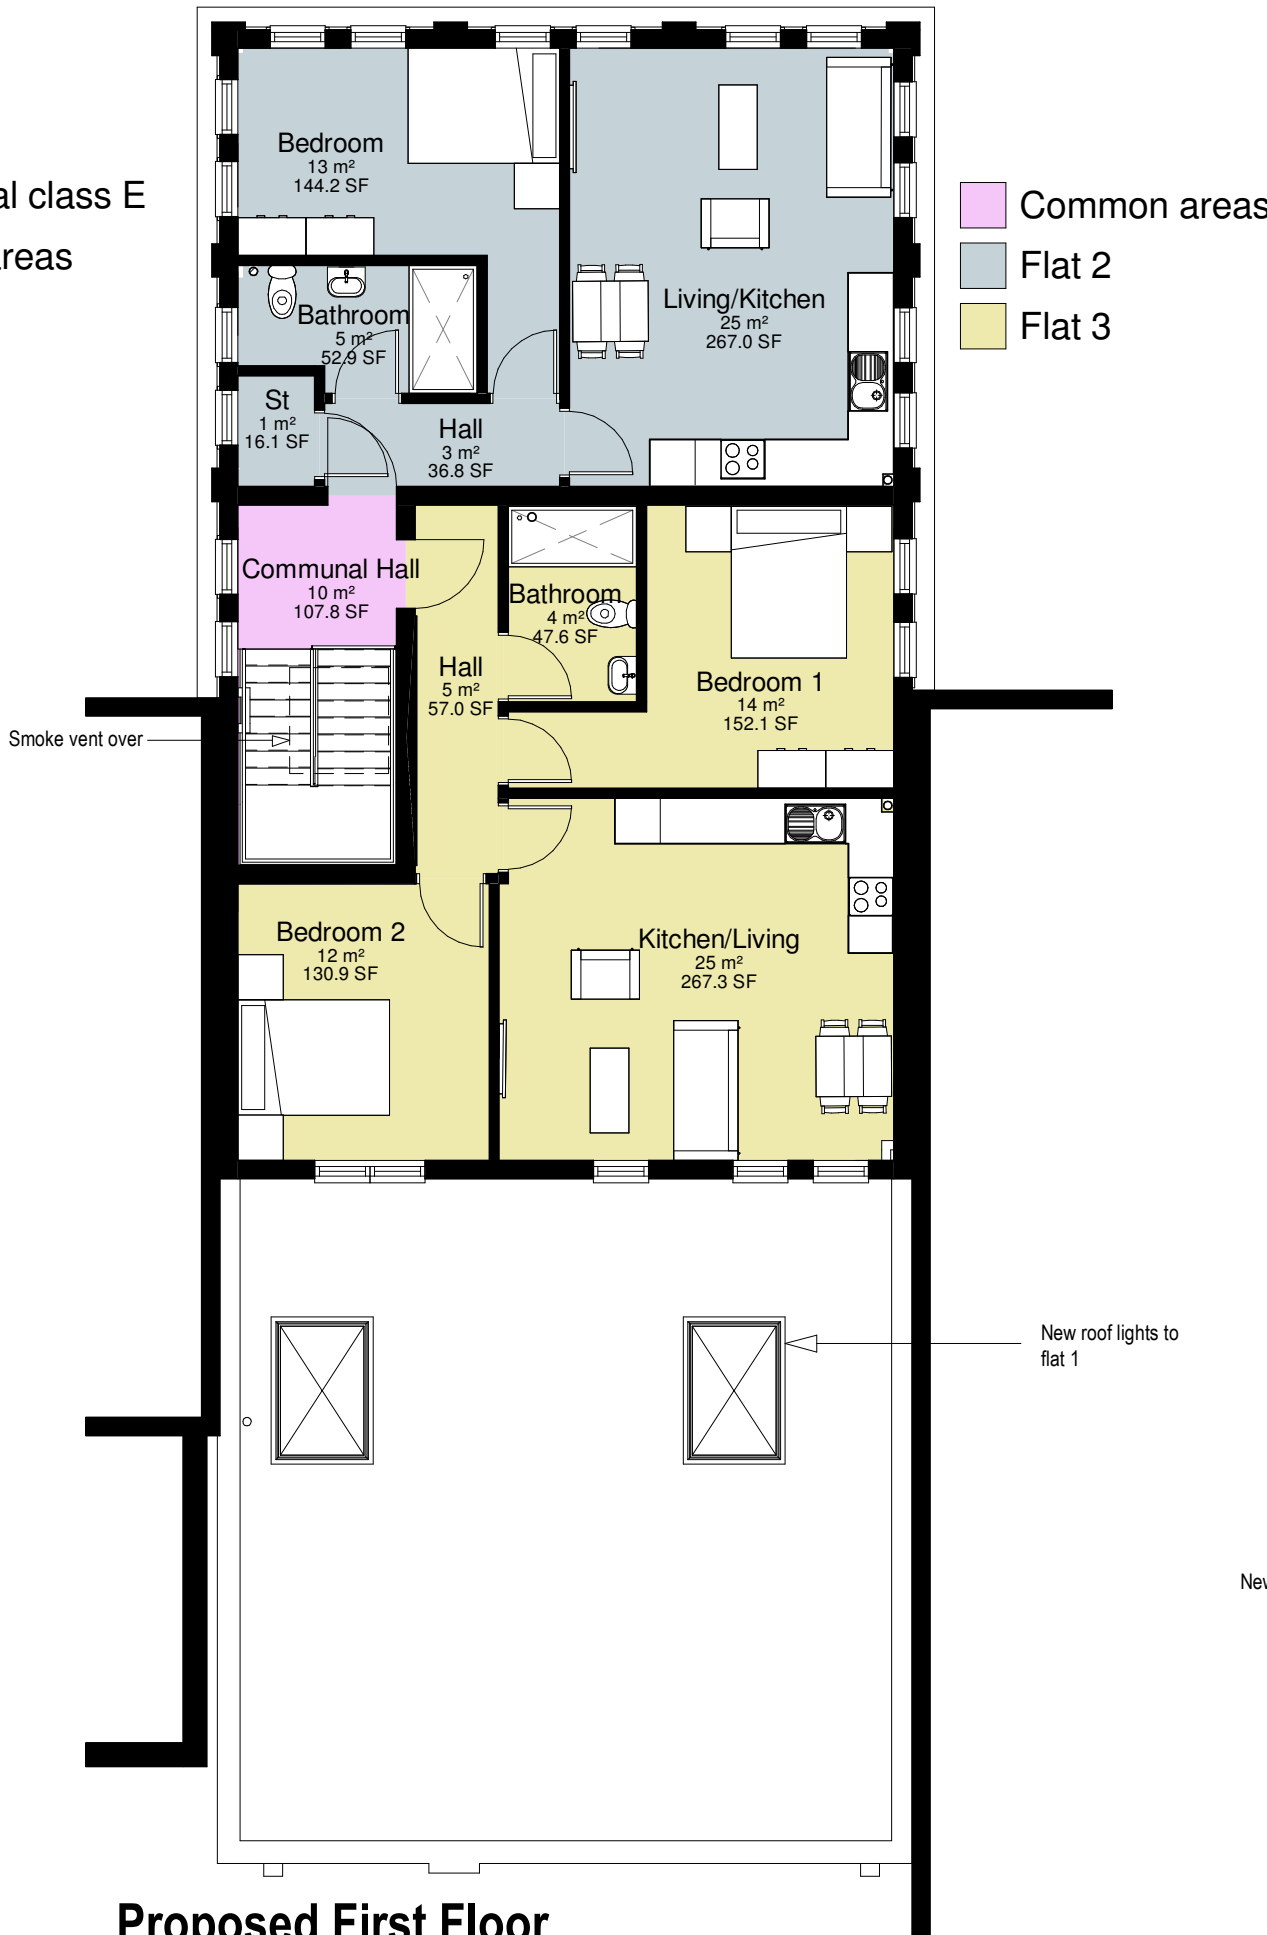

Proposed First Floor

1 : 100

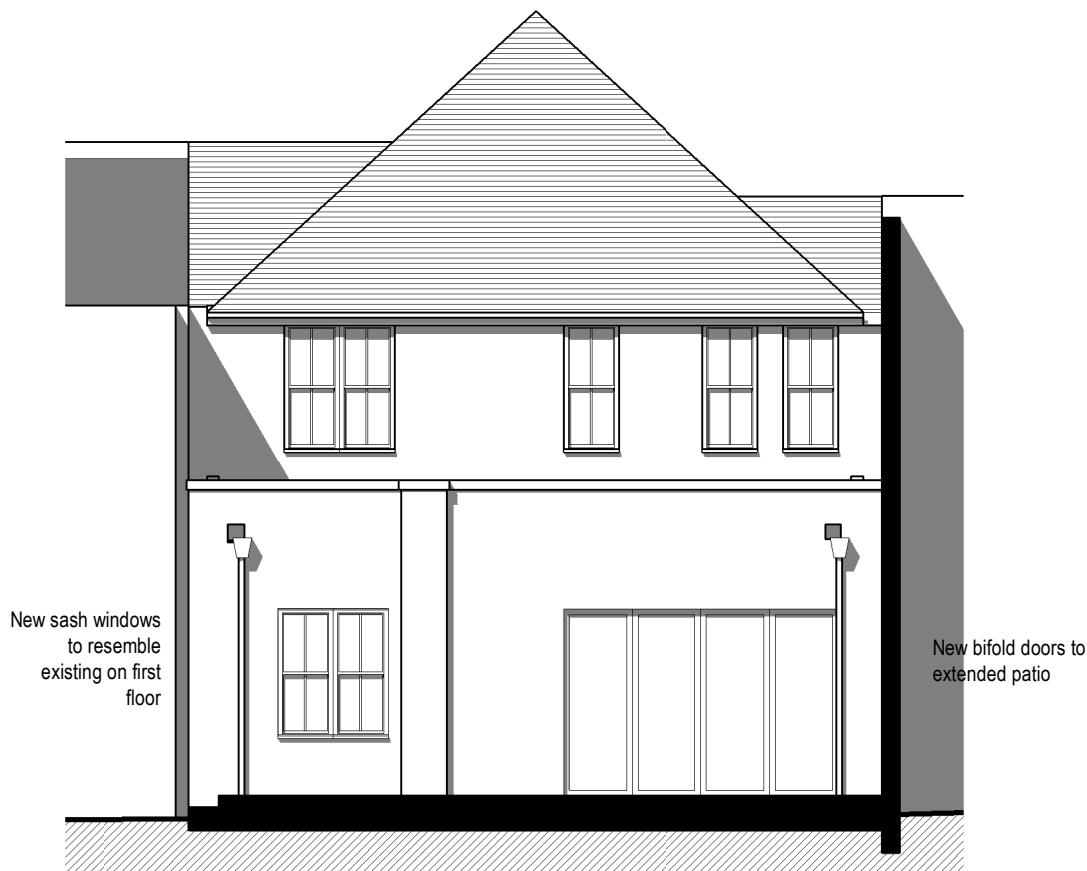

Proposed North Elevation

1 : 100