


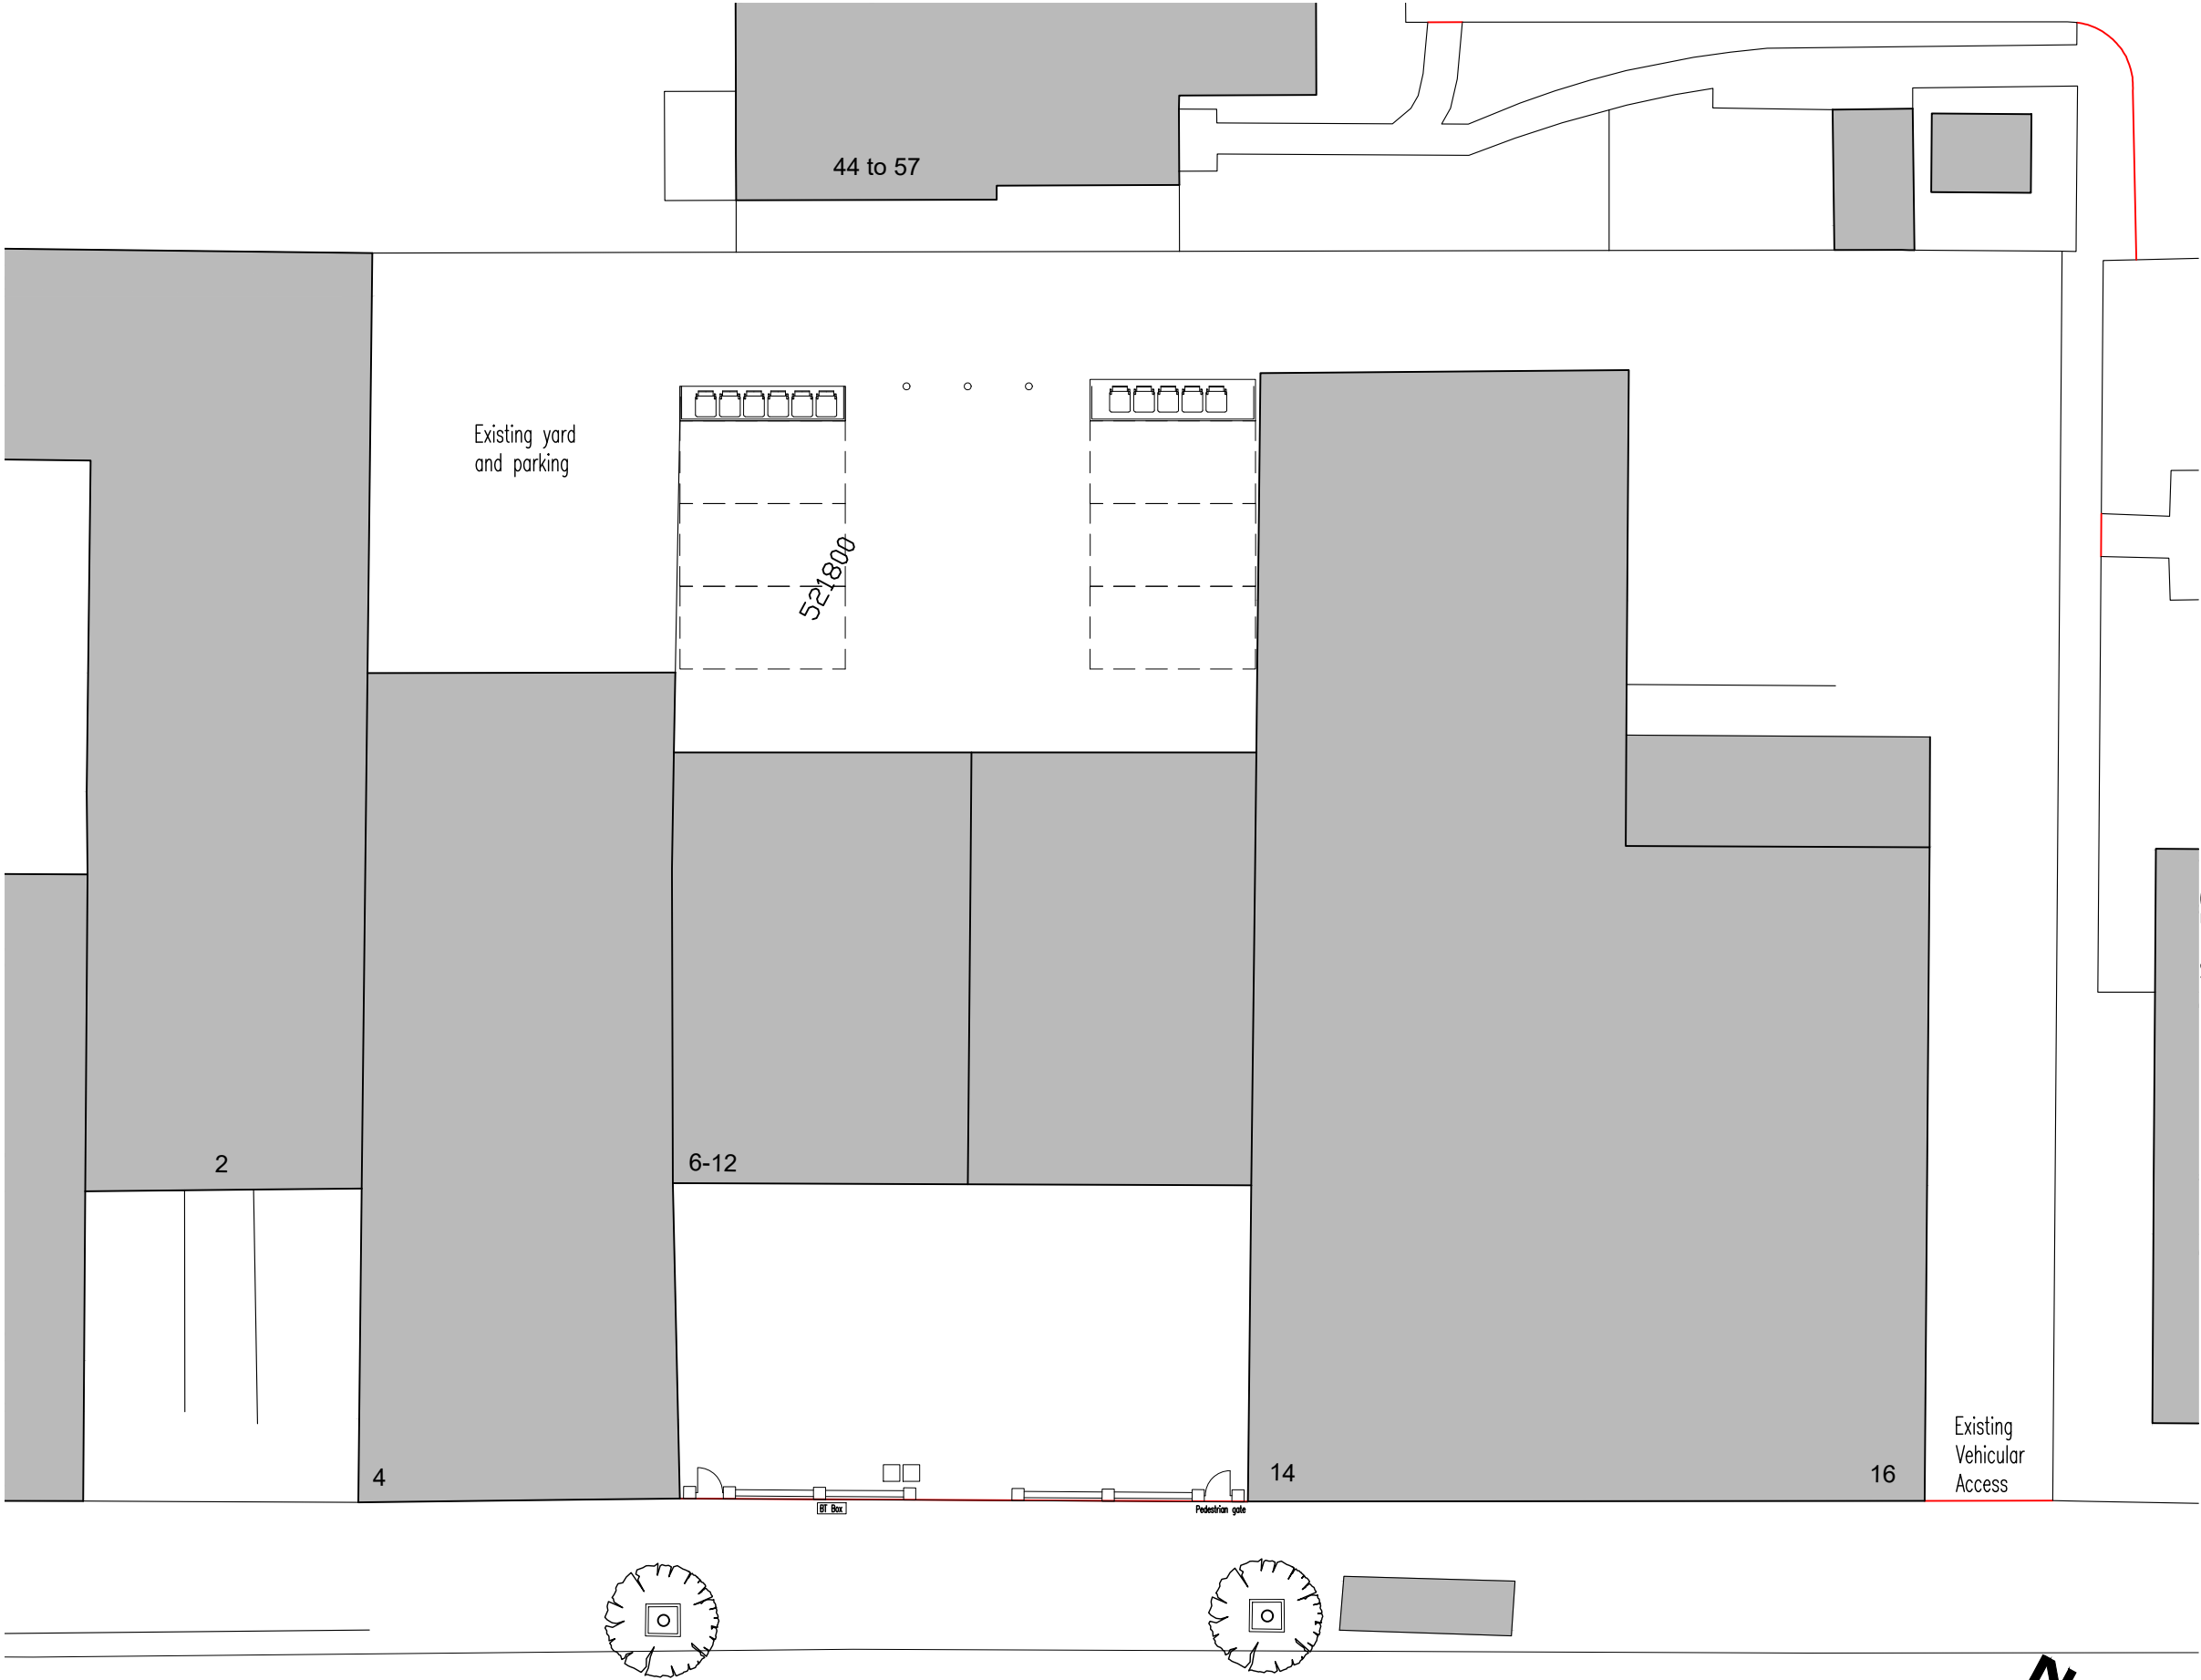


SITE PLAN AS EXISTING
Scale 1:200

THIS DRAWING IS A PRINT AND MUST NOT BE SCALE
ANY QUERIES REGARDING DIMENSIONS TO BE TAKEN UP
PENTANGLE DESIGN GROUP.

ALL DIMENSIONS OF EXISTING BUILDINGS TO BE VERIFIED ON
THIS DRAWING IS THE COPYRIGHT OF PENTANGLE DESIGN GROUP
AND SHALL NOT BE IN ANY WAY USED OR REPRODUCED WITHOUT
THEIR PRIOR WRITTEN CONSENT.

NOTES

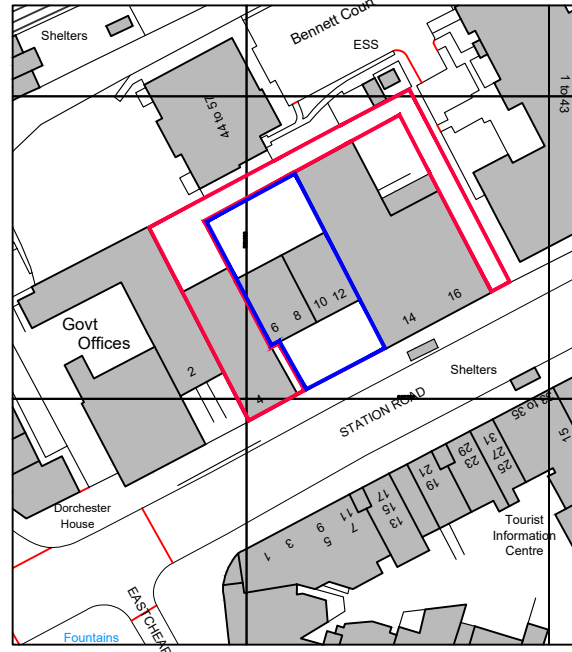


Ordnance Survey, (c) Crown Copyright 2025. All rights reserved. Licence number 100022432

Location Plan



Scale 1:1250

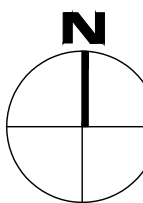

PLANNING

PENTANGLE

DESIGN GROUP

SUITE 1, 21 BANCROFT HITCHIN HERTS SG5
TEL 01462 431133 E:PDG@PENTANGLEDESIGN.CO.UK

JOB TITLE
4 Station Road
Letchworth Garden City

DRAWING TITLE
Location Plan and Existing Site Plan

SCALE 1:1250	DRAWING NUMBER 01	REVISION B
DATE Aug '24		
SHEET A3		
JOB NUMBER 3883		
ARCHITECTS & INTERIOR DESIGNERS		