


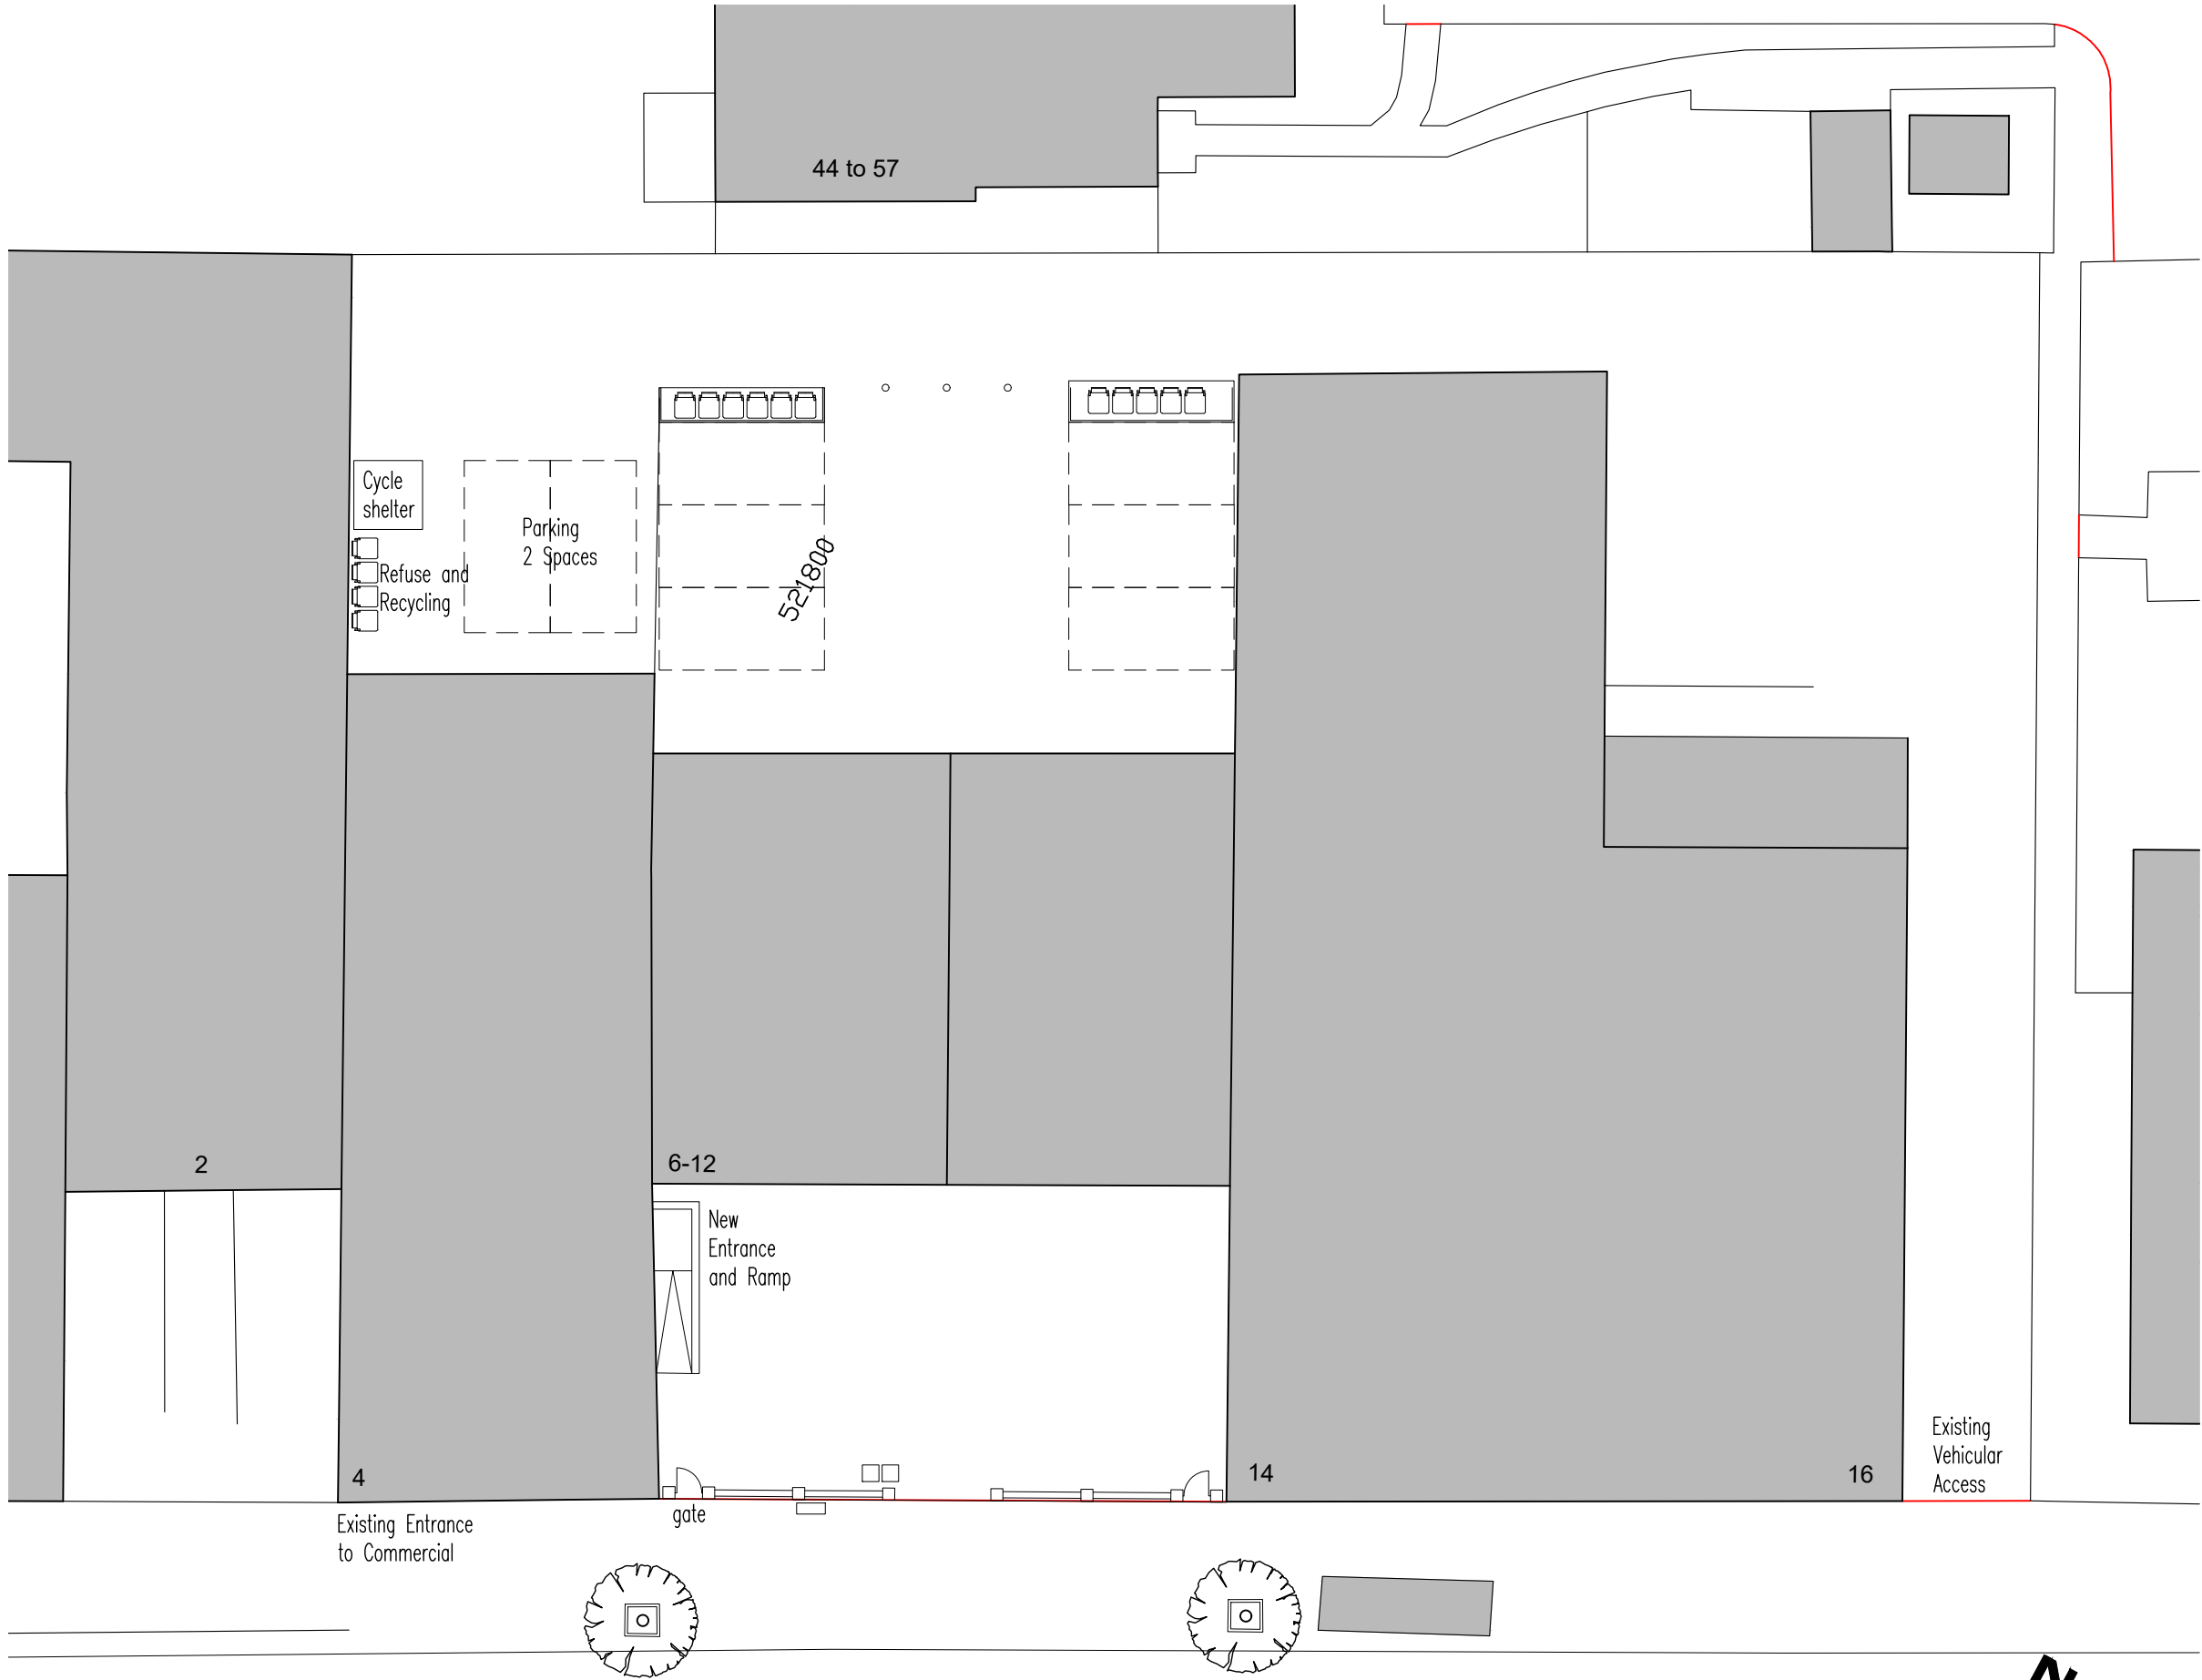

SITE PLAN AS PROPOSED
Scale 1:200

THIS DRAWING IS A PRINT AND MUST NOT BE SCALE
ANY QUERIES REGARDING DIMENSIONS TO BE TAKEN UP
PENTANGLE DESIGN GROUP.
ALL DIMENSIONS OF EXISTING BUILDINGS TO BE VERIFIED ON
THIS DRAWING IS THE COPYRIGHT OF PENTANGLE DESIGN (C)
AND SHALL NOT BE IN ANY WAY USED OR REPRODUCED WITH
THEIR PRIOR WRITTEN CONSENT.

NOTES

PLANNING
PENTANGLE
DESIGN GROUP
SUITE 1, 21 BANCROFT HITCHIN HERTS SG5
TEL (01462) 431133 E:PDG@PENTANGLEDESIGN.CO.UK

JOB TITLE
4 Station Road
Letchworth Garden City

DRAWING TITLE
Proposed Site Plan

SCALE 1:1250	DRAWING NUMBER 05	REVISION B
DATE Aug '24		
SHEET A3		
JOB NUMBER 3883		
ARCHITECTS & INTERIOR DESIGN		