


House Extension


Floor Area - 101m²

Additional area - 35m²


Percentage increase - 35/101
= 0.34
= 34%

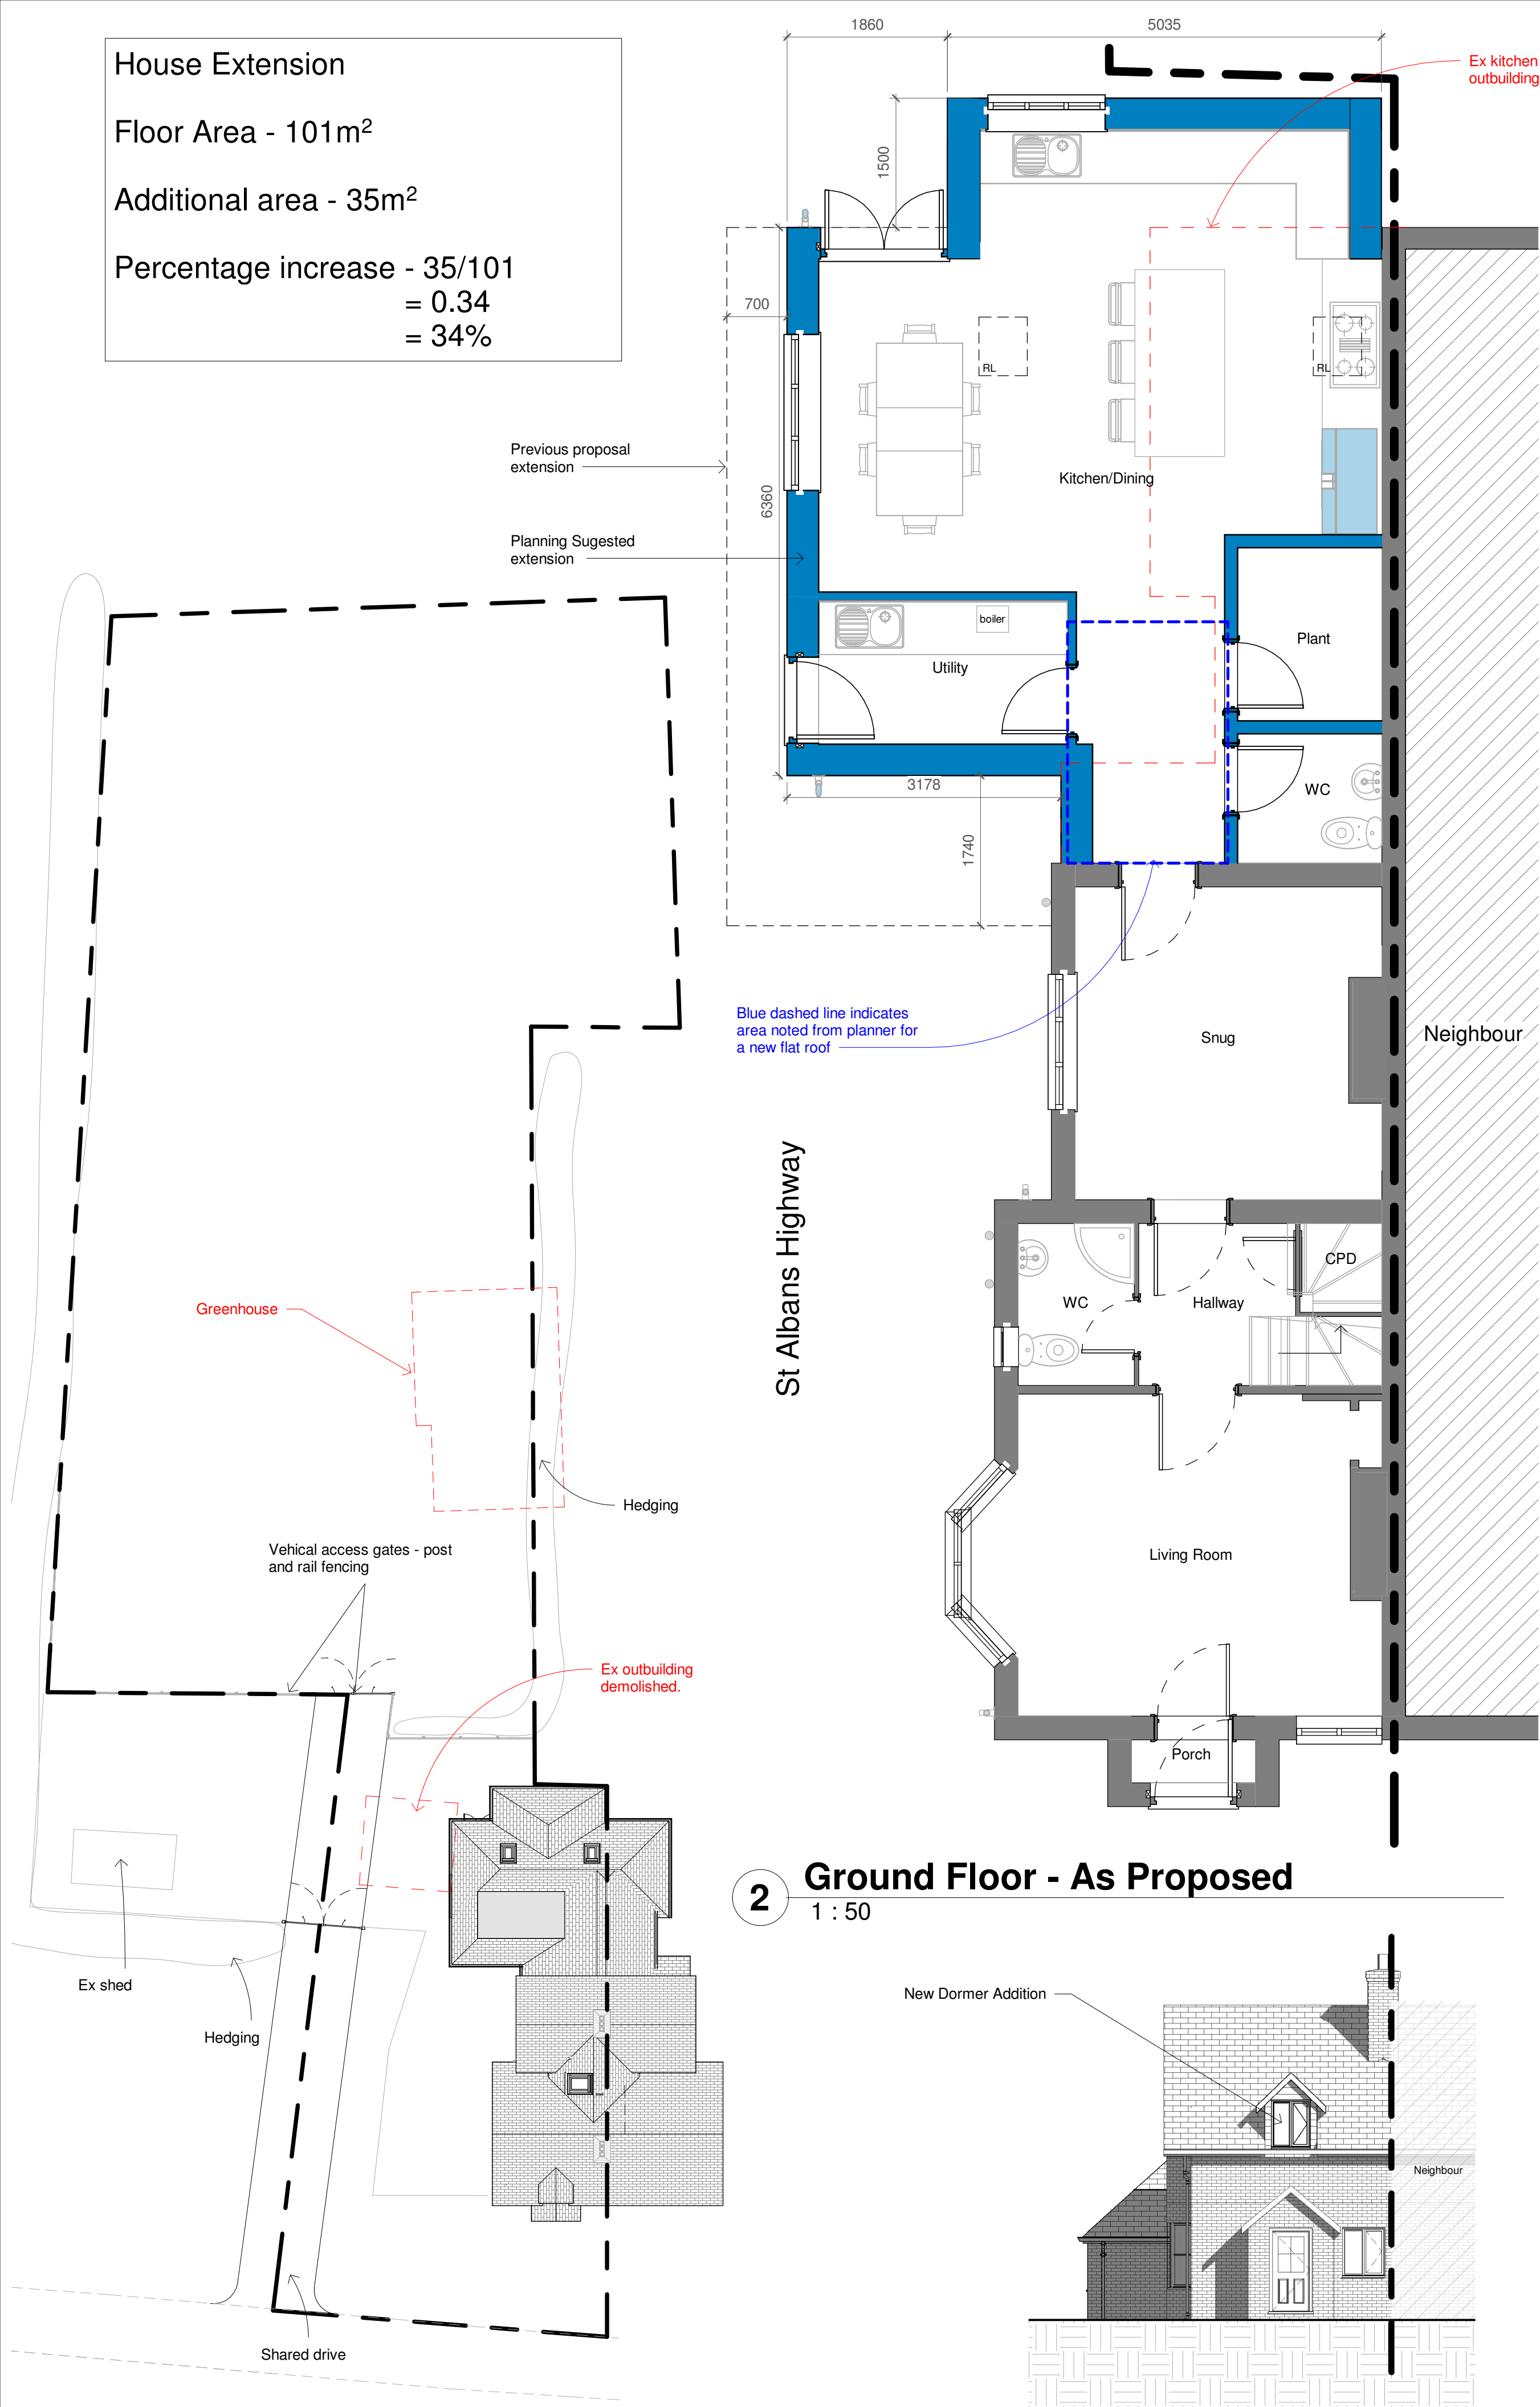

2 Ground Floor - As Proposed
1 : 50

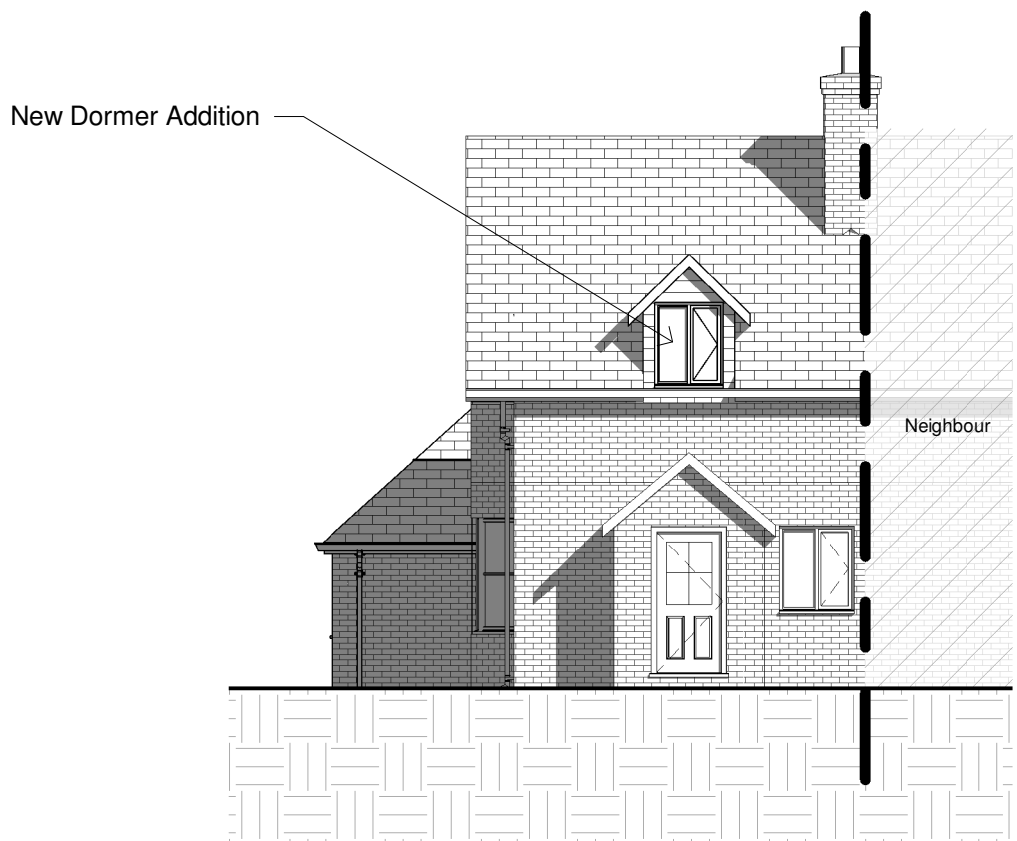


5 Front Elevation SW - As Proposed
1 : 100

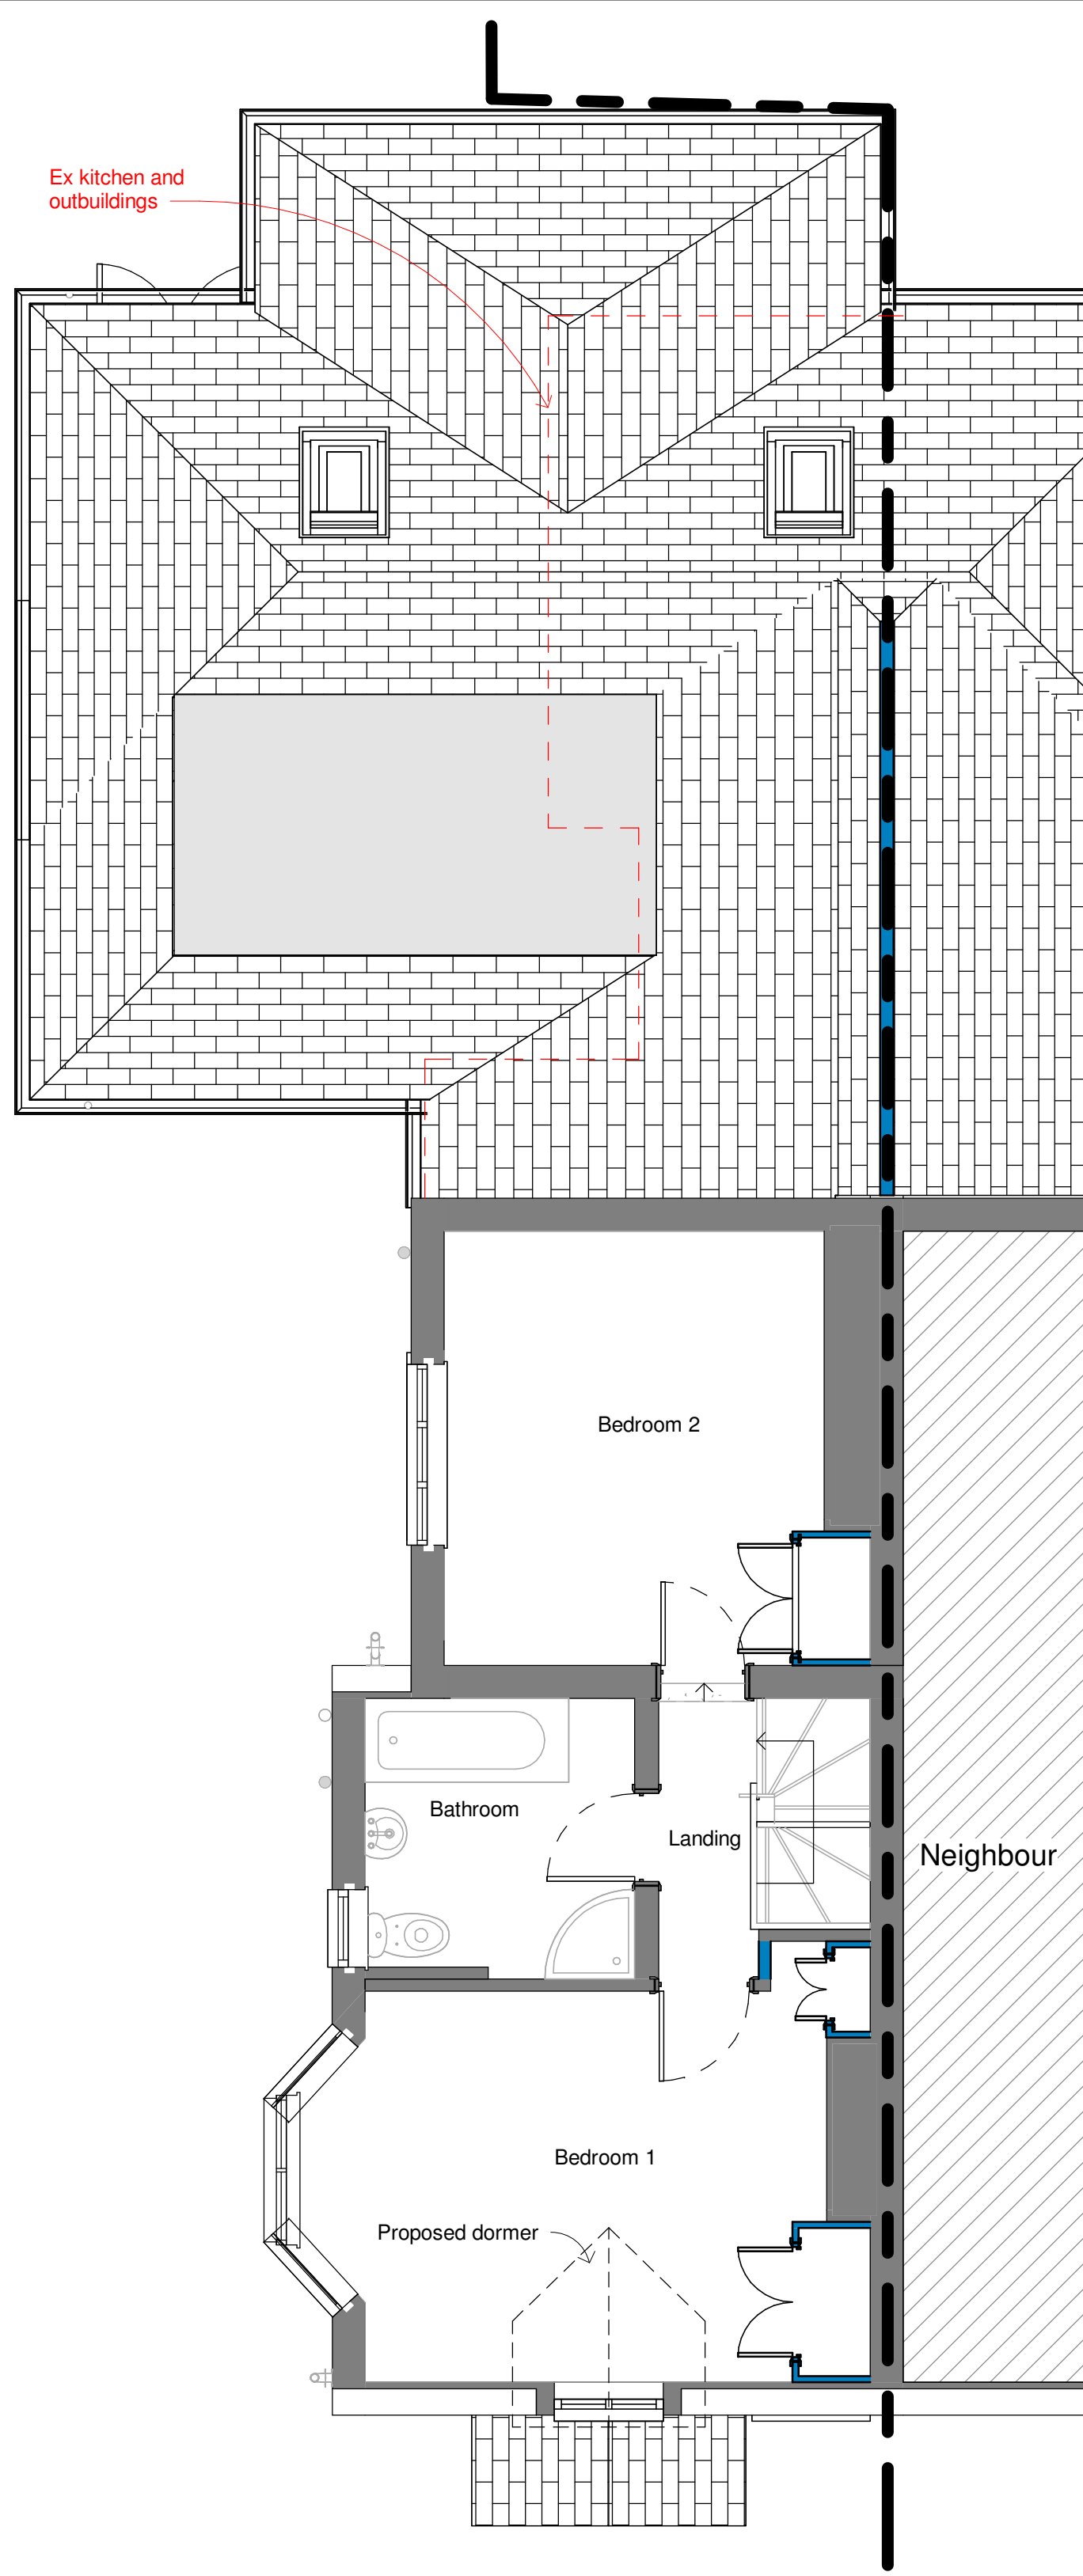


3 First Floor - As Proposed
1 : 50



7 Side Elevation NW - As Proposed
1 : 100

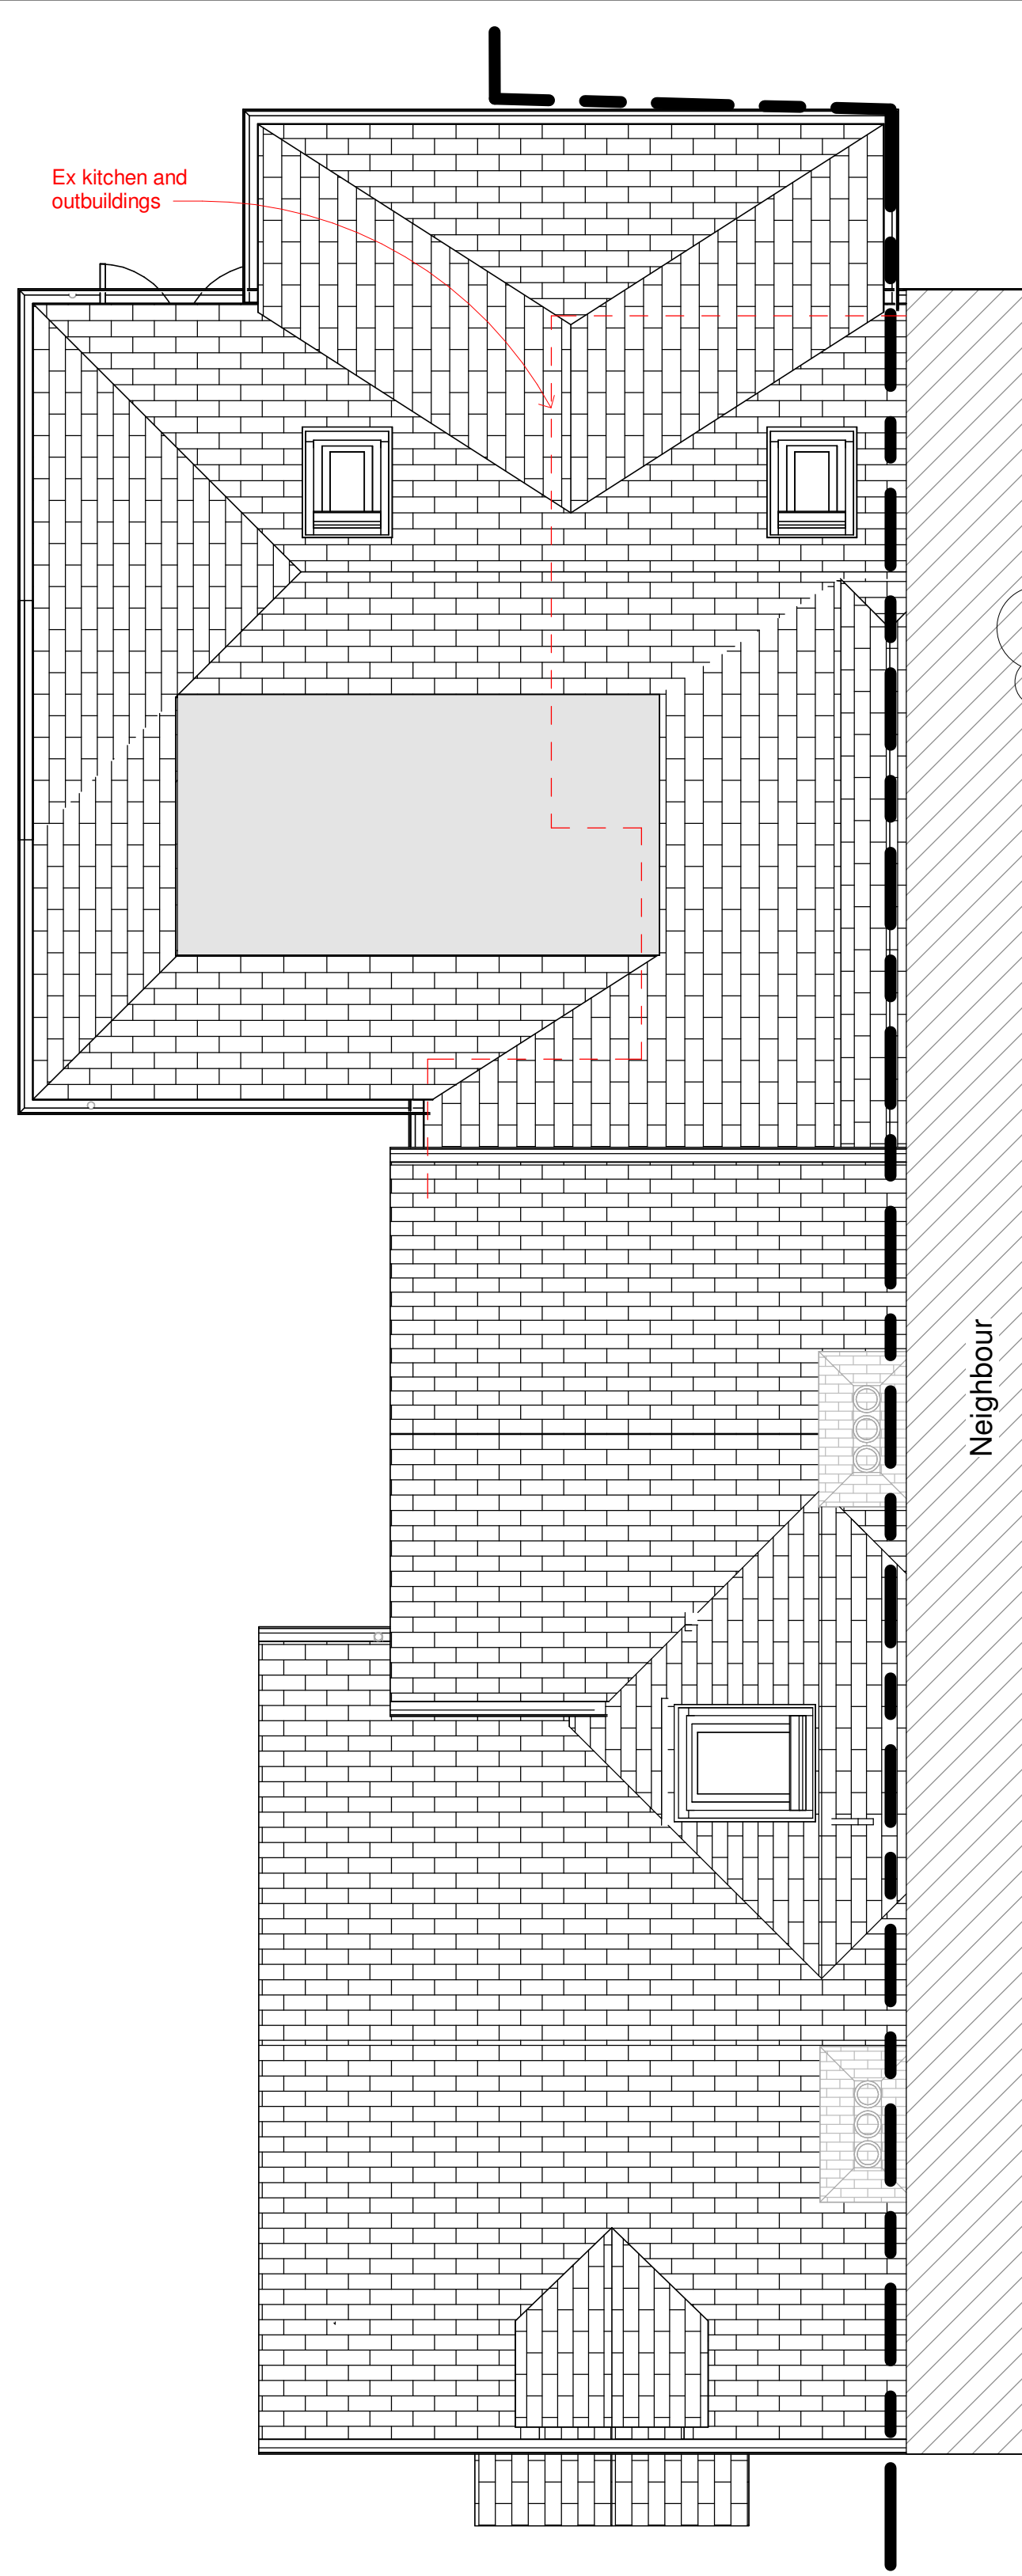

4 Roof Plan - As Proposed
1 : 50

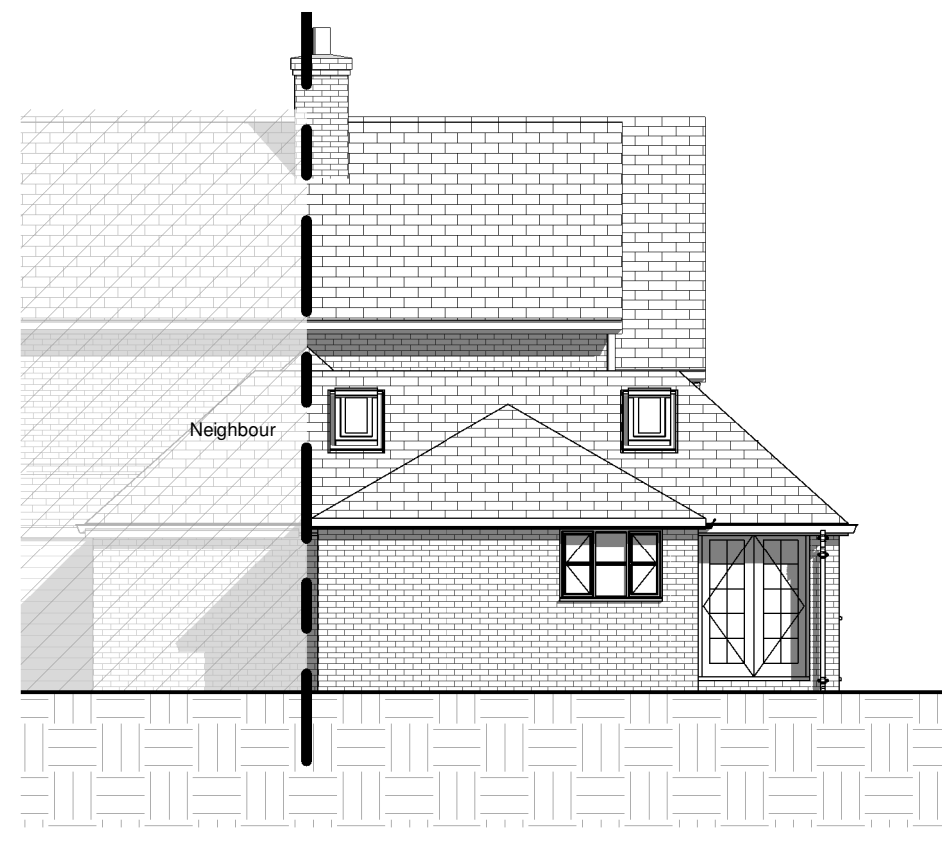

6 Rear Elev. NE - As Proposed
1 : 100


MATERIALS

Roof
Slate tiles - to match existing.
Flat roof.


Walls
Red brick - to match existing.
Dormer cheeks - clay wall tiles red

Doors
Patio doors- Timber, double glazed units painted white .
Front door- Timber, double glazed units painted white

Windows
Timber double glazed units painted white.

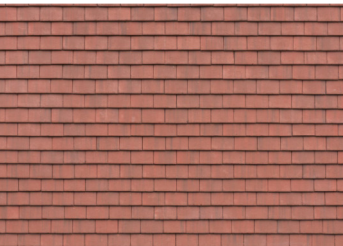

Clay wall tiles - Red

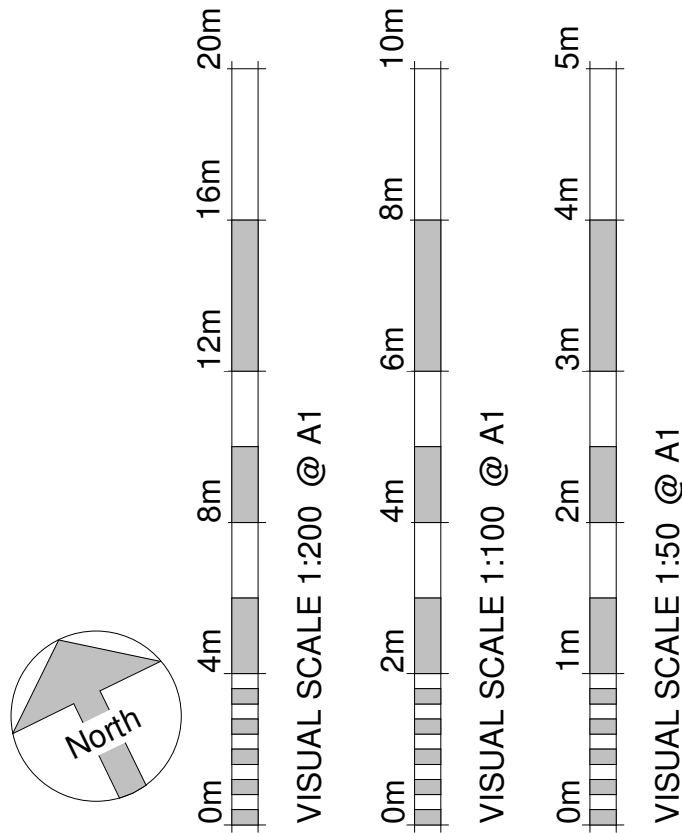

B	Revision 3	13.10.2025	JR
A	Extension alterations	29.07.2025	JR

Revision Number	Revision Description	Revision Date	Issued by
	Revision		

Planning

Status:
Dimensions, areas and levels where given are only approximate and subject to site survey.
All dimensions are to be checked on site. Figured dimensions only are to be taken from this drawing.
This drawing is to be read in conjunction with all relevant consultants and/or specialists drawings/documents and any discrepancies or variations are to be notified to the Architect before the affected work commences. This drawing is copyright and remains the property of the Architects.

CROE
ARCHITECTS
REGISTERED QUALIFIED ARCHITECTS / HERTFORDSHIRE

telephone:01462 453931
email:info@croearchitects.co.uk
web: www.croearchitects.co.uk

Project:
2 Temple Dinsley
Preston
Hitchin
SG4 7RU

Client:
Mr Vermeiren

Drawing name:
As Proposed

Scale: As indicatedA1	Drawing number	Revision
Date: 05 - 24	24026 - 010	
Drawn by: MU		