




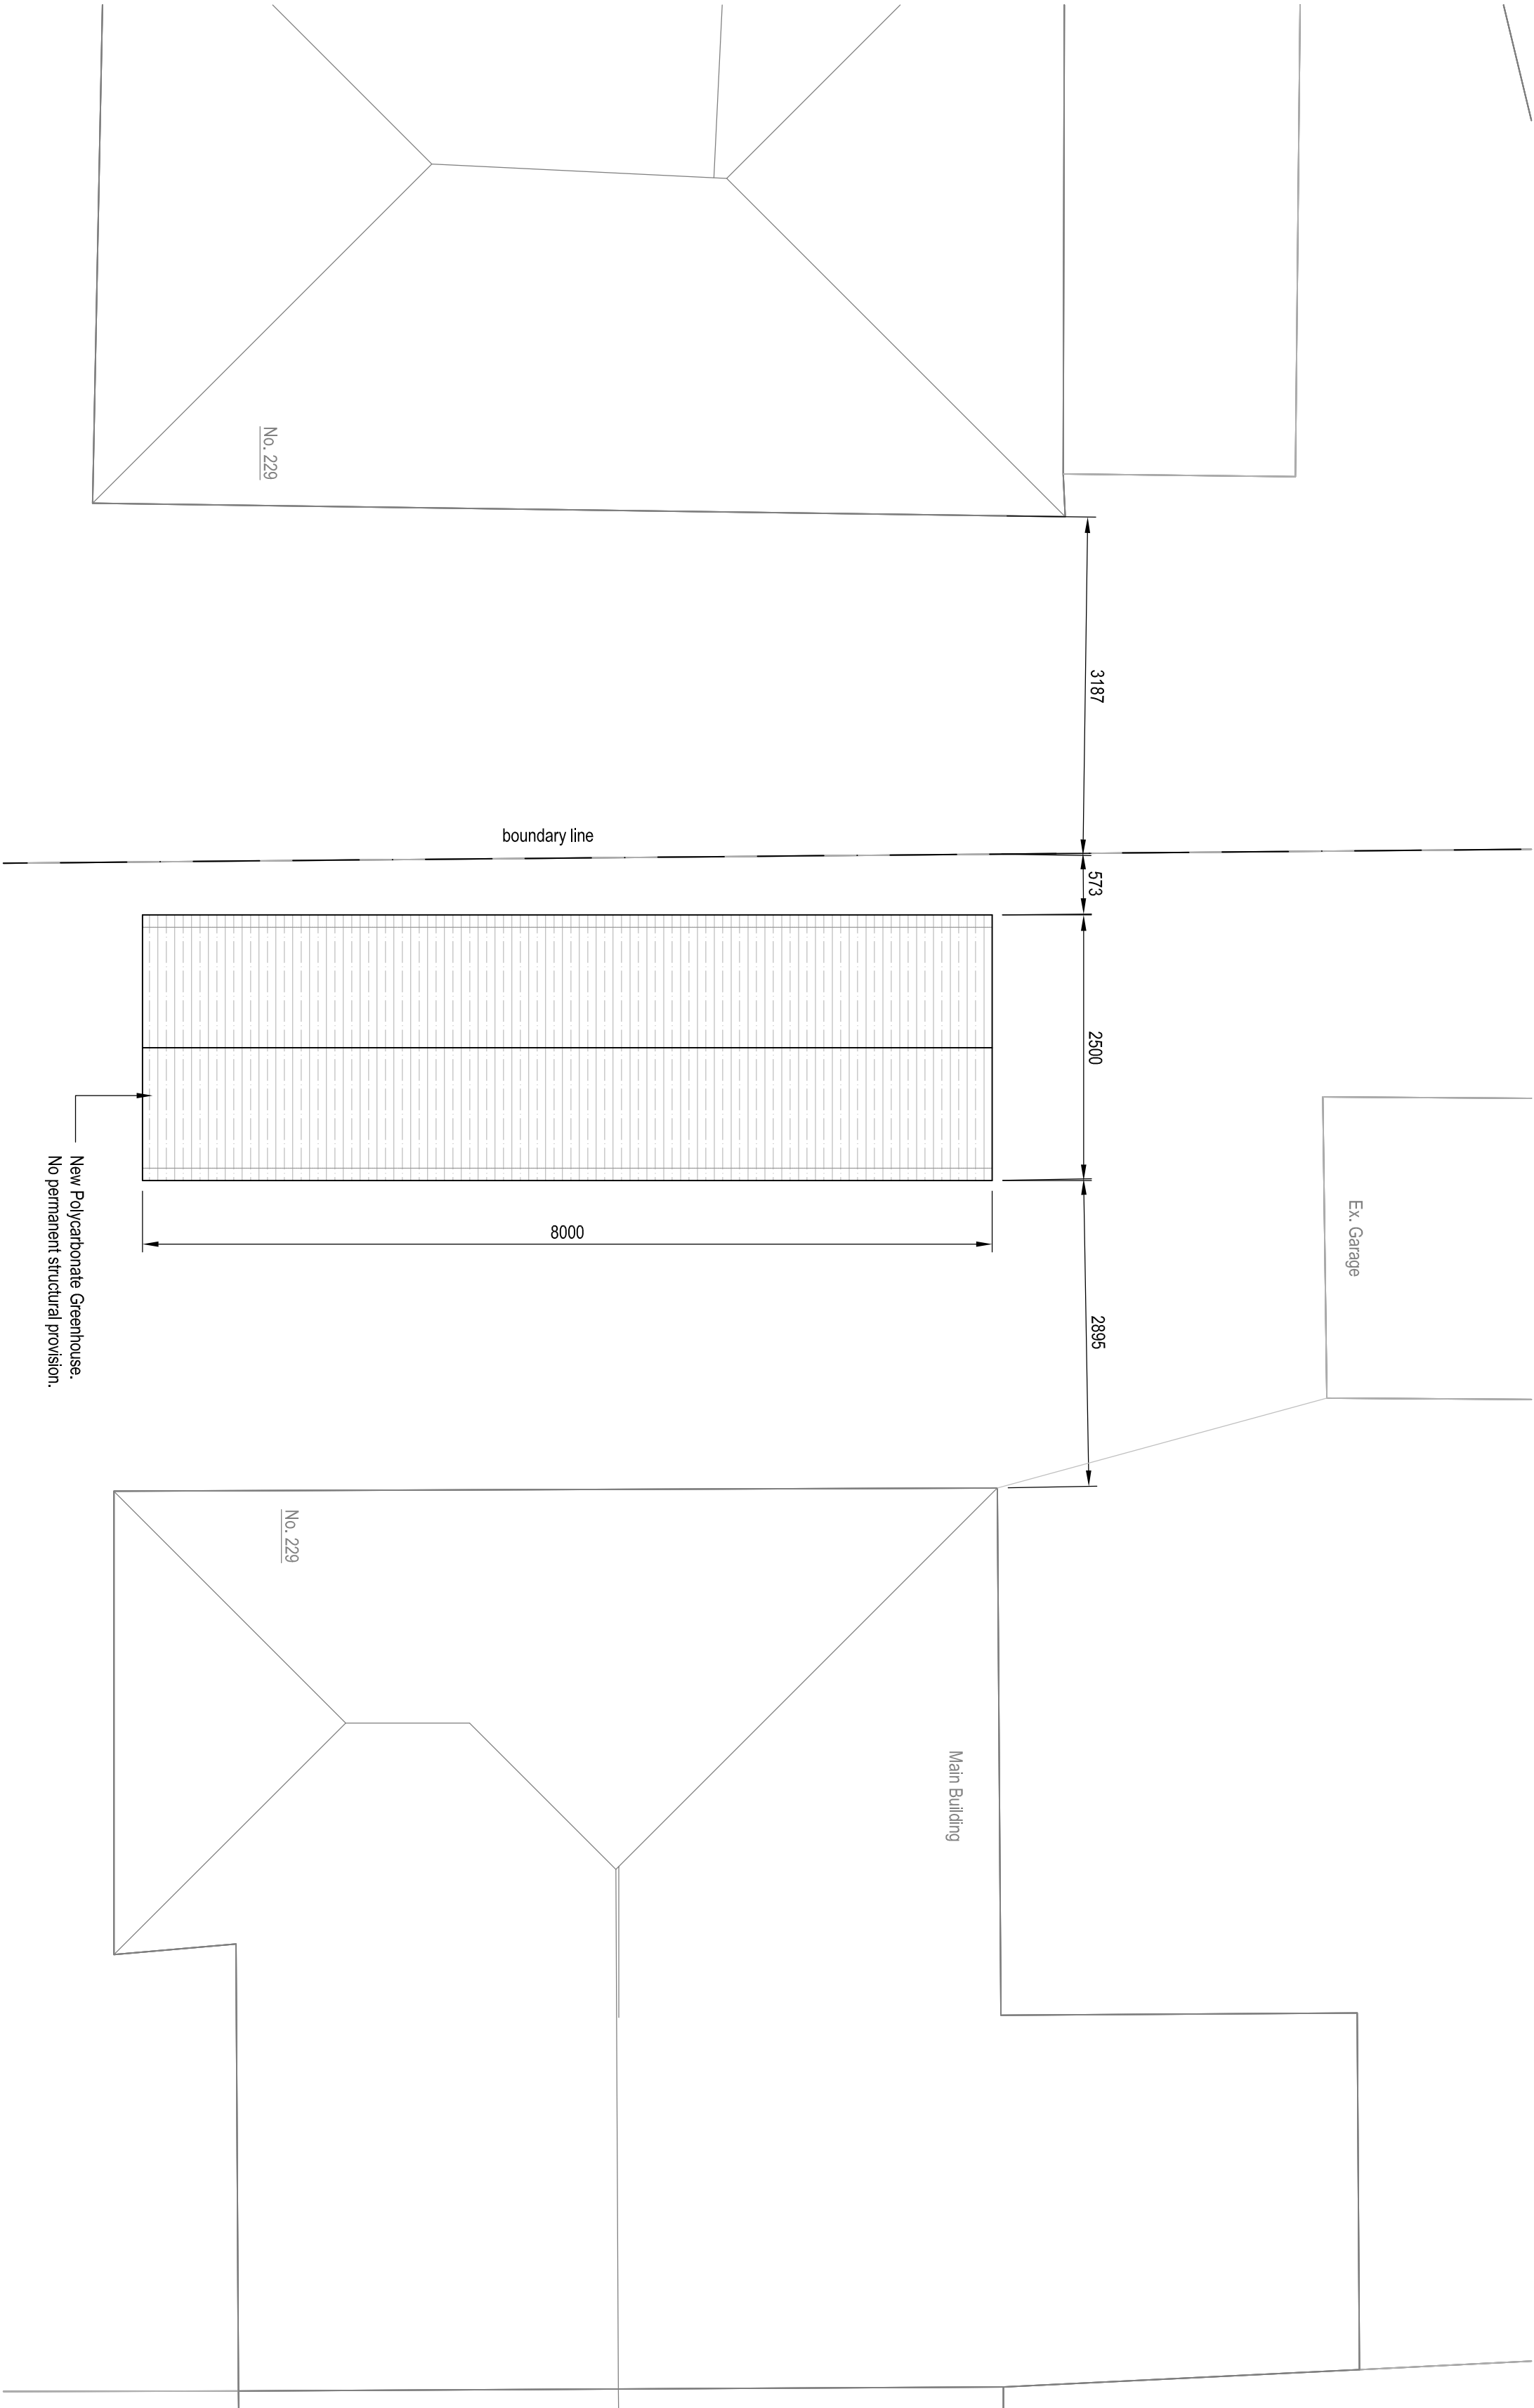


Plan View (Polycarbonate Greenhouse) and Existing Buildings
Scale 1:50

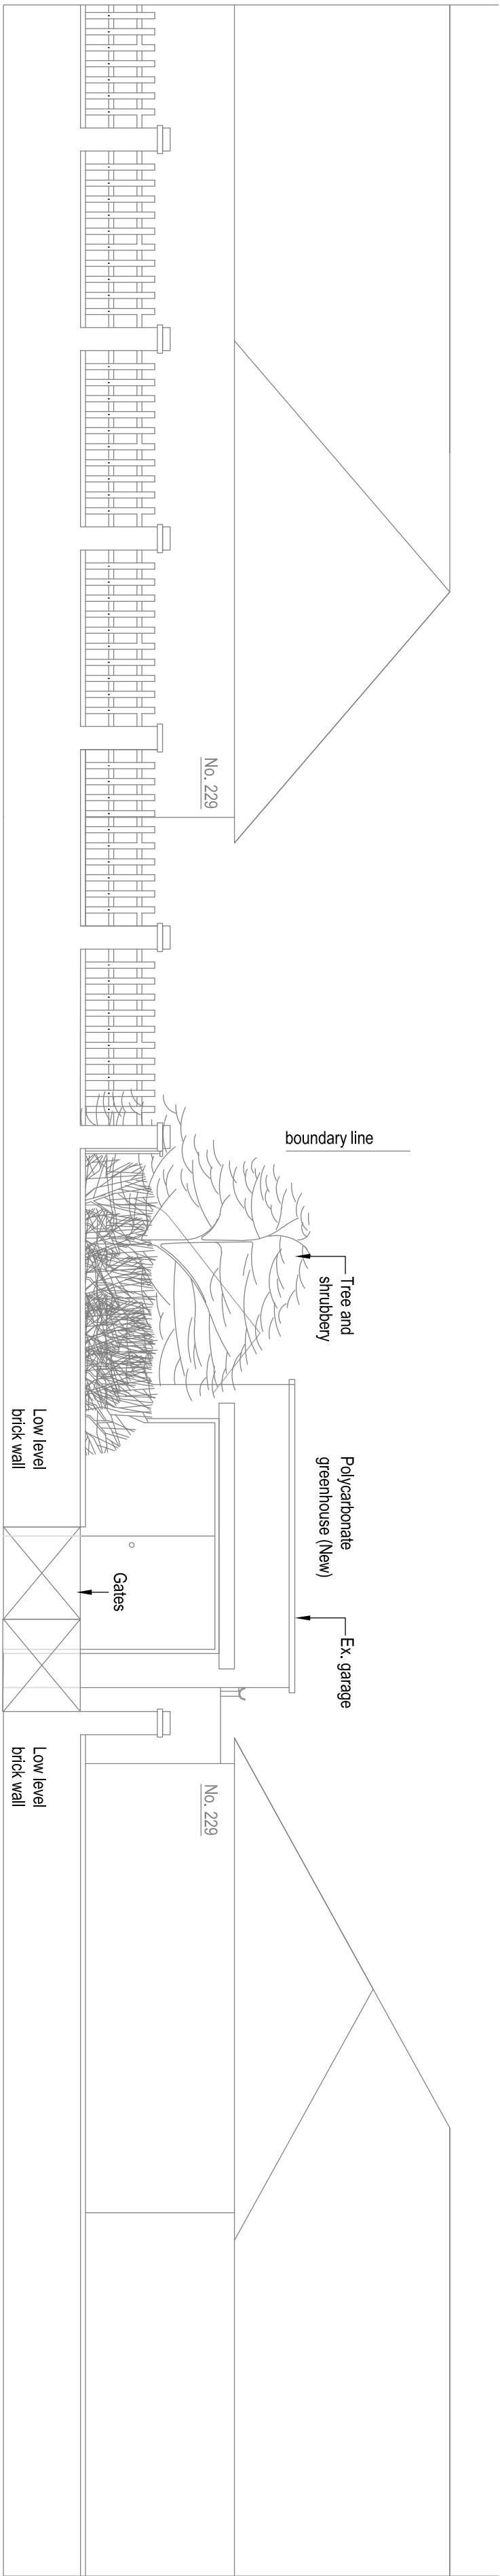


View From Bedford Road (Existing)
Scale 1:50

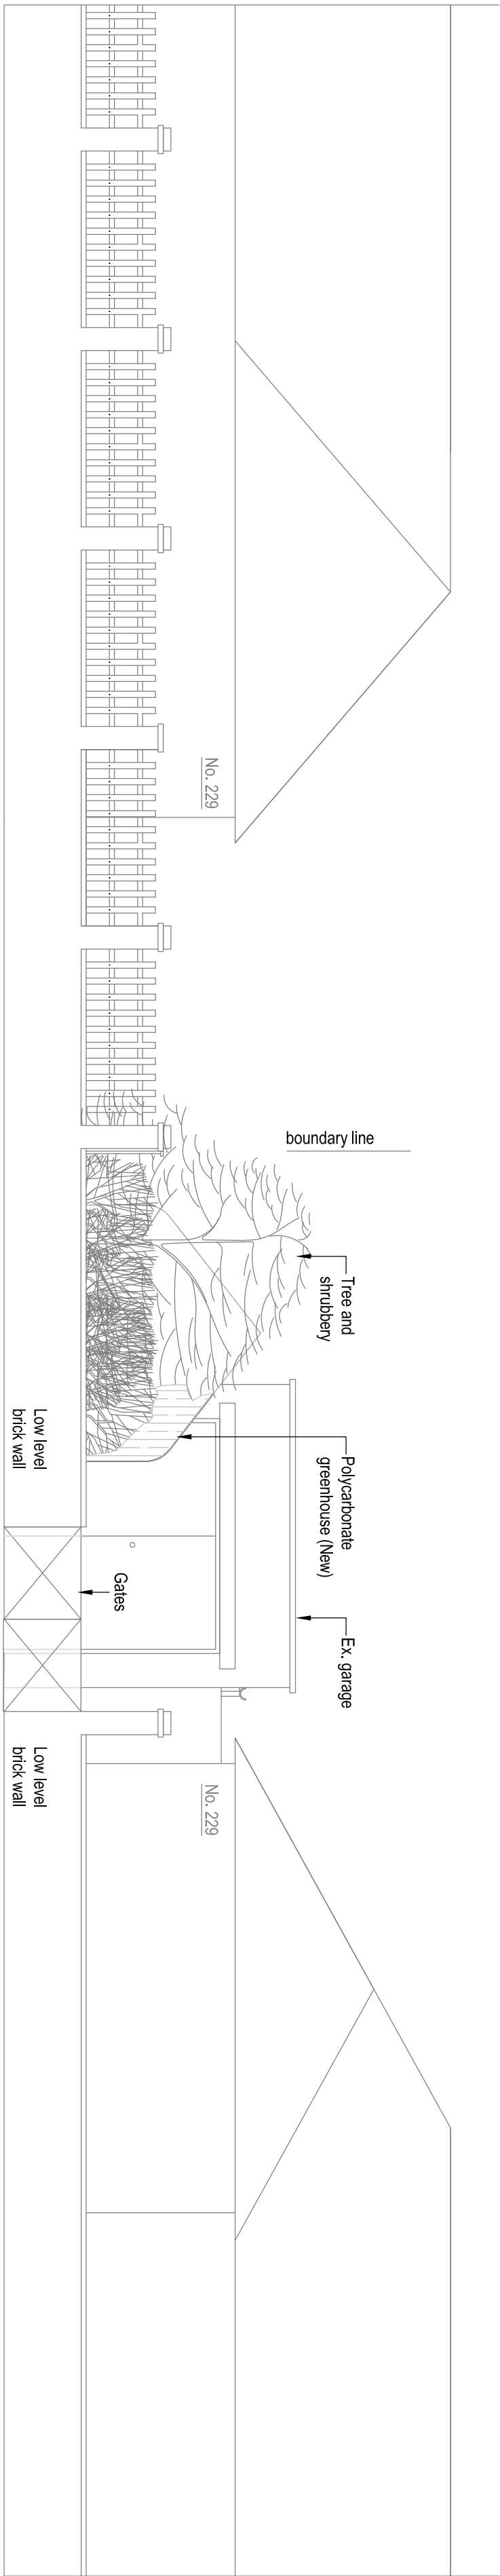


View From Bedford Road (Proposed)
Scale 1:50

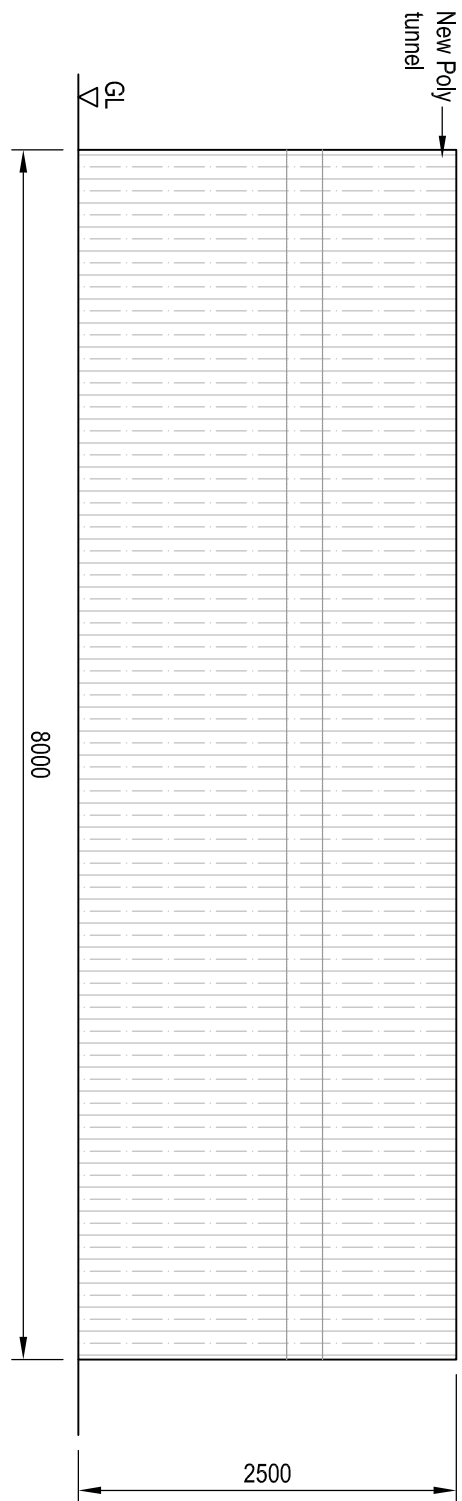


Left Side Elevation
Scale 1:50

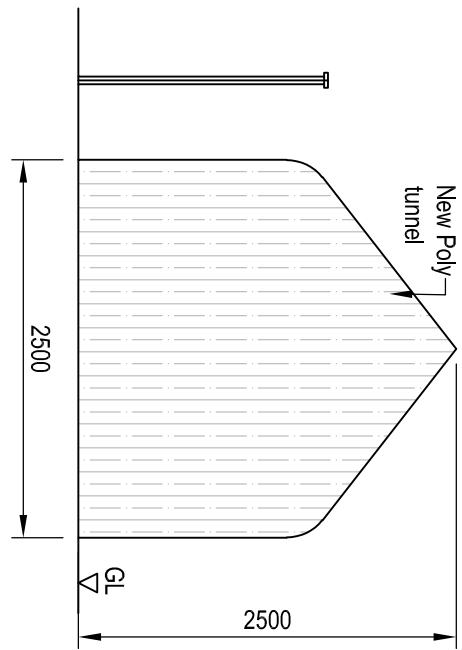



Front Elevation
Scale 1:50

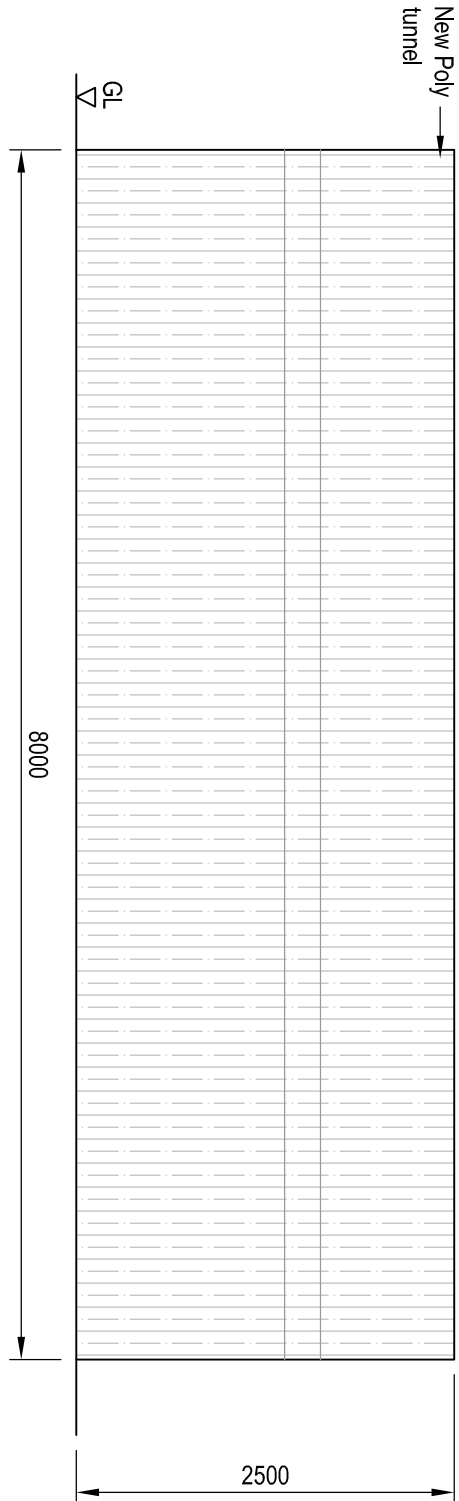

Right Side Elevation
Scale 1:50

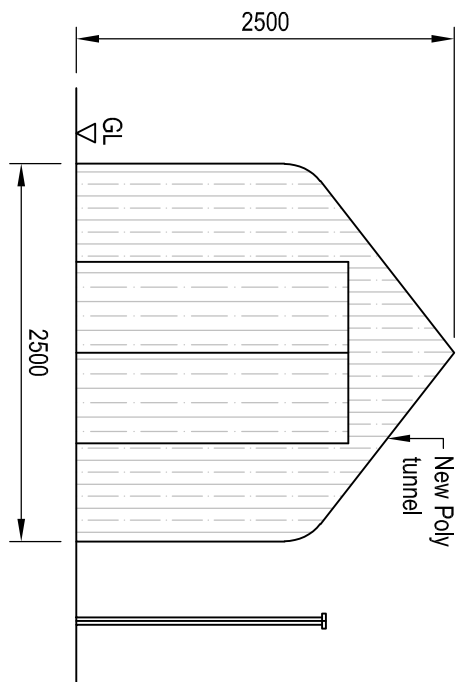

Rear Elevation
Scale 1:50

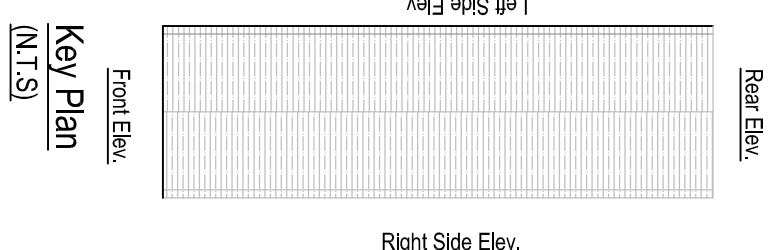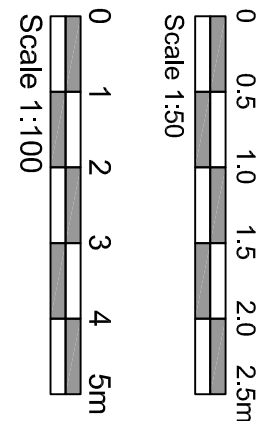

MobicAD LTD			
60 Kingston Road, Luton, Beds, LU2 7SA Tel: 07941531307 Email: dgm2design@gmail.com			
PROJECT			
231 BEDFORD ROAD, HITCHIN, HERTS.			
TITLE			
EXISTING AND PROPOSED PLAN AND ELEVATIONS SHEET 1 of 1			
SCALE	DATE	DRAWN	
As shown @ A1	Apr 2025	MM	
DRAWING NO.:	2025_231BR_055	REV.:	P1