




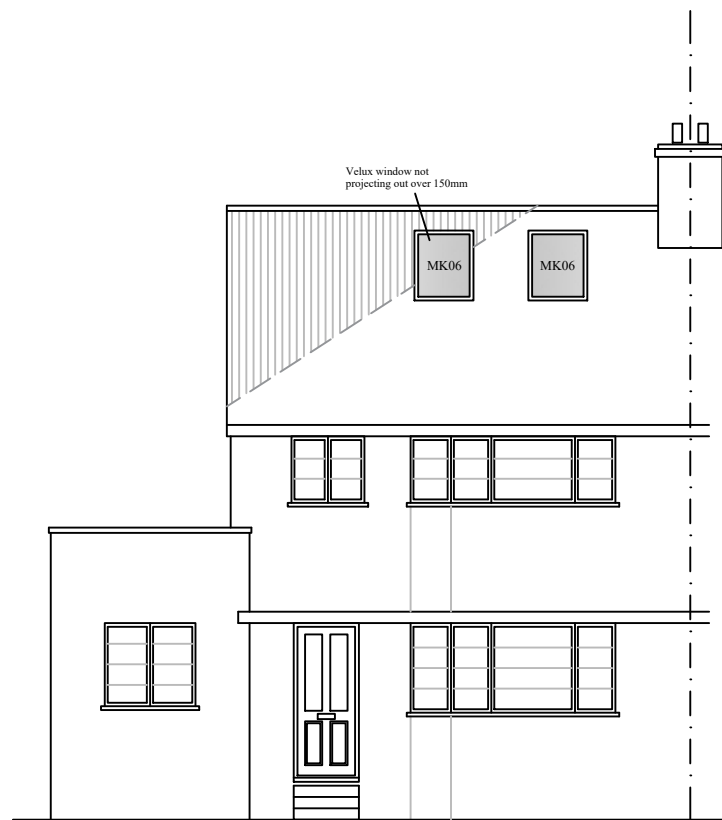

PROPOSED FRONT ELEVATION

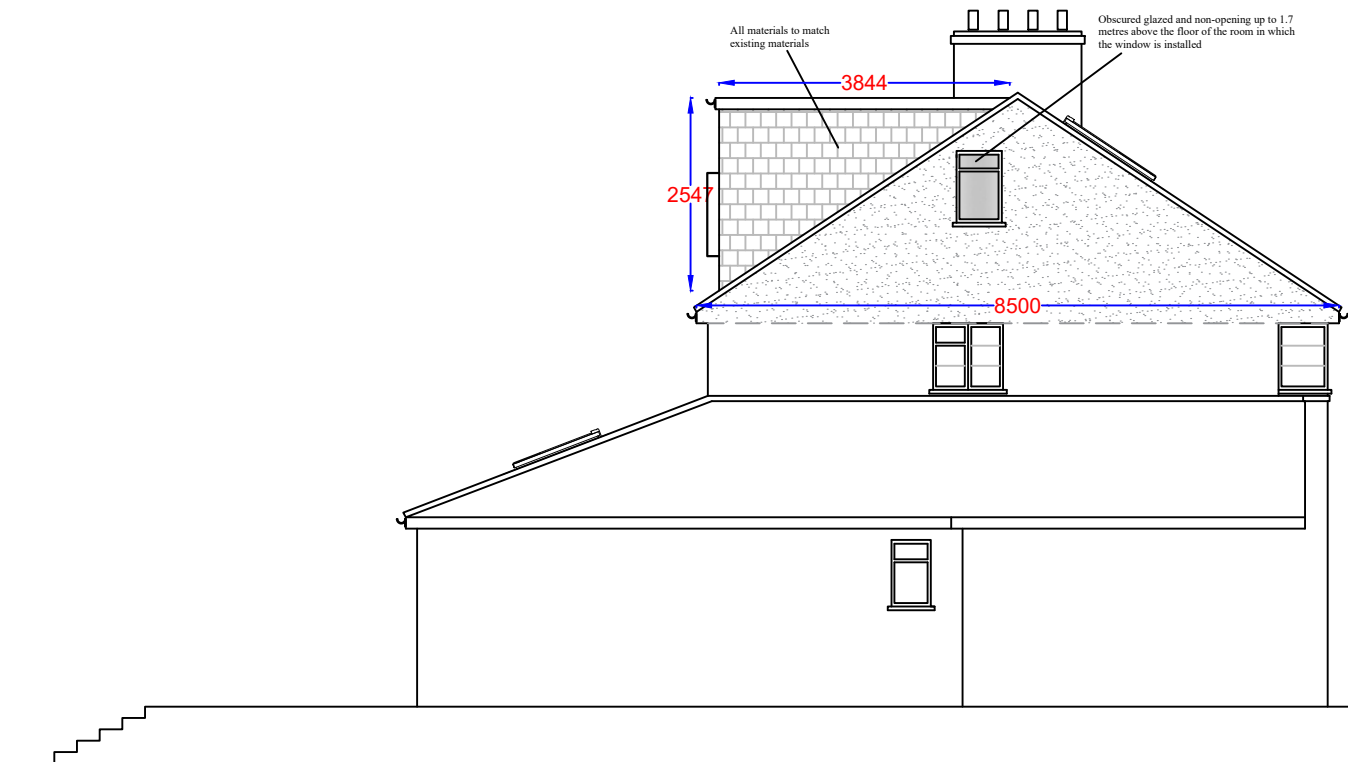


PROPOSED SIDE ELEVATION

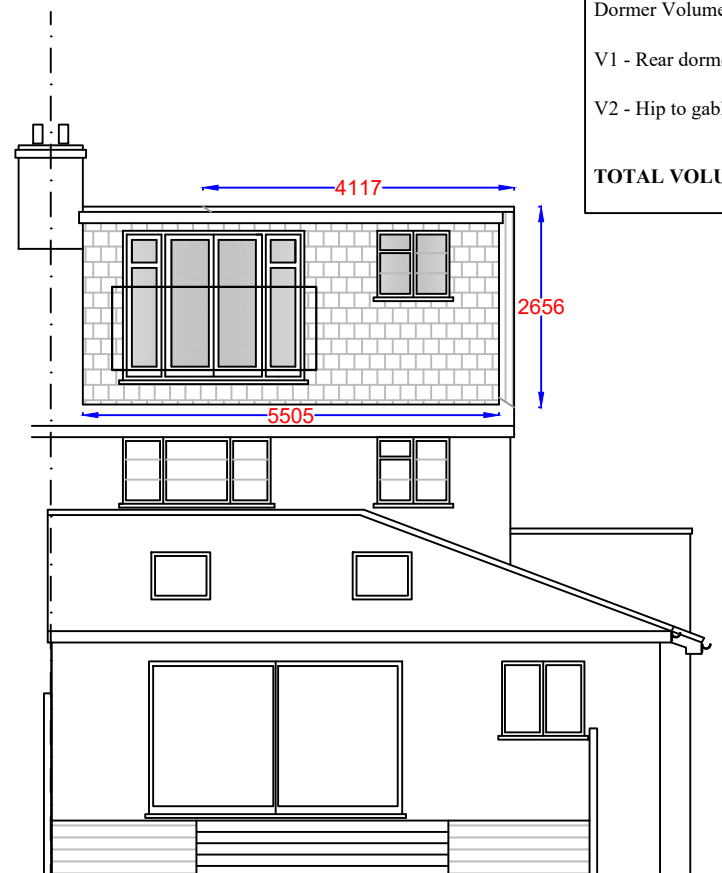

PROPOSED REAR ELEVATION


Dormer Volumes:			
	H	D	W
V1 - Rear dormer	$\frac{1}{2} \times 2.55 \times 3.84 \times 5.51 = 26.98\text{m}^3$		
V2 - Hip to gable	$1/3 \times (\frac{1}{2} \times 2.66 \times 4.12) \times 9.50 = 17.33\text{m}^3$		
TOTAL VOLUME: 44.31m³			

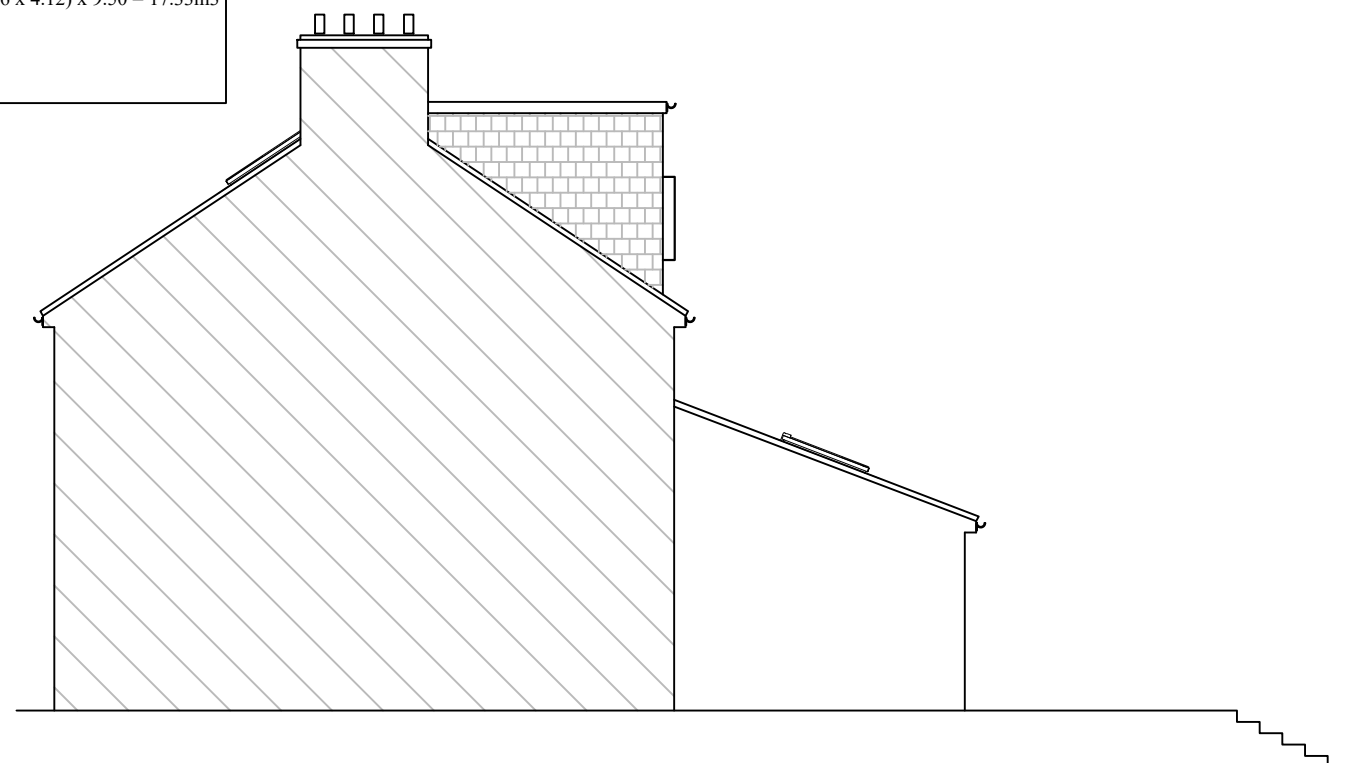

PROPOSED SIDE ELEVATION

Notes

All drawings to be signed off by building control before the commencement of any works. If works commence on a Building Notice, the Builder/property owner commences works at their own risk and ELA Design (or its Officer's) cannot accept and liability whatsoever for these works carried out.

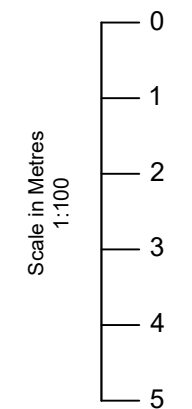

Rev	Date	Details	By
A	07/11/25	Revision A	CE
B	01/12/25	Revision B	CE

Project: Loft Conversion

Drawing: Proposed Elevations

Address: 81 Willian Road,
Hitchin, Herts, SG14 0LS

Drawing N°: ELA/4 Rev: B

A3 Scale: 1:100 Drawn By: CE Job No: 3420 Date: 07/11/25

 **ELA design**
Beechcroft
Riverside Avenue
Broxbourne
Herts
EN10 6RA
www.ela-design.co.uk Tel:- 07979510821