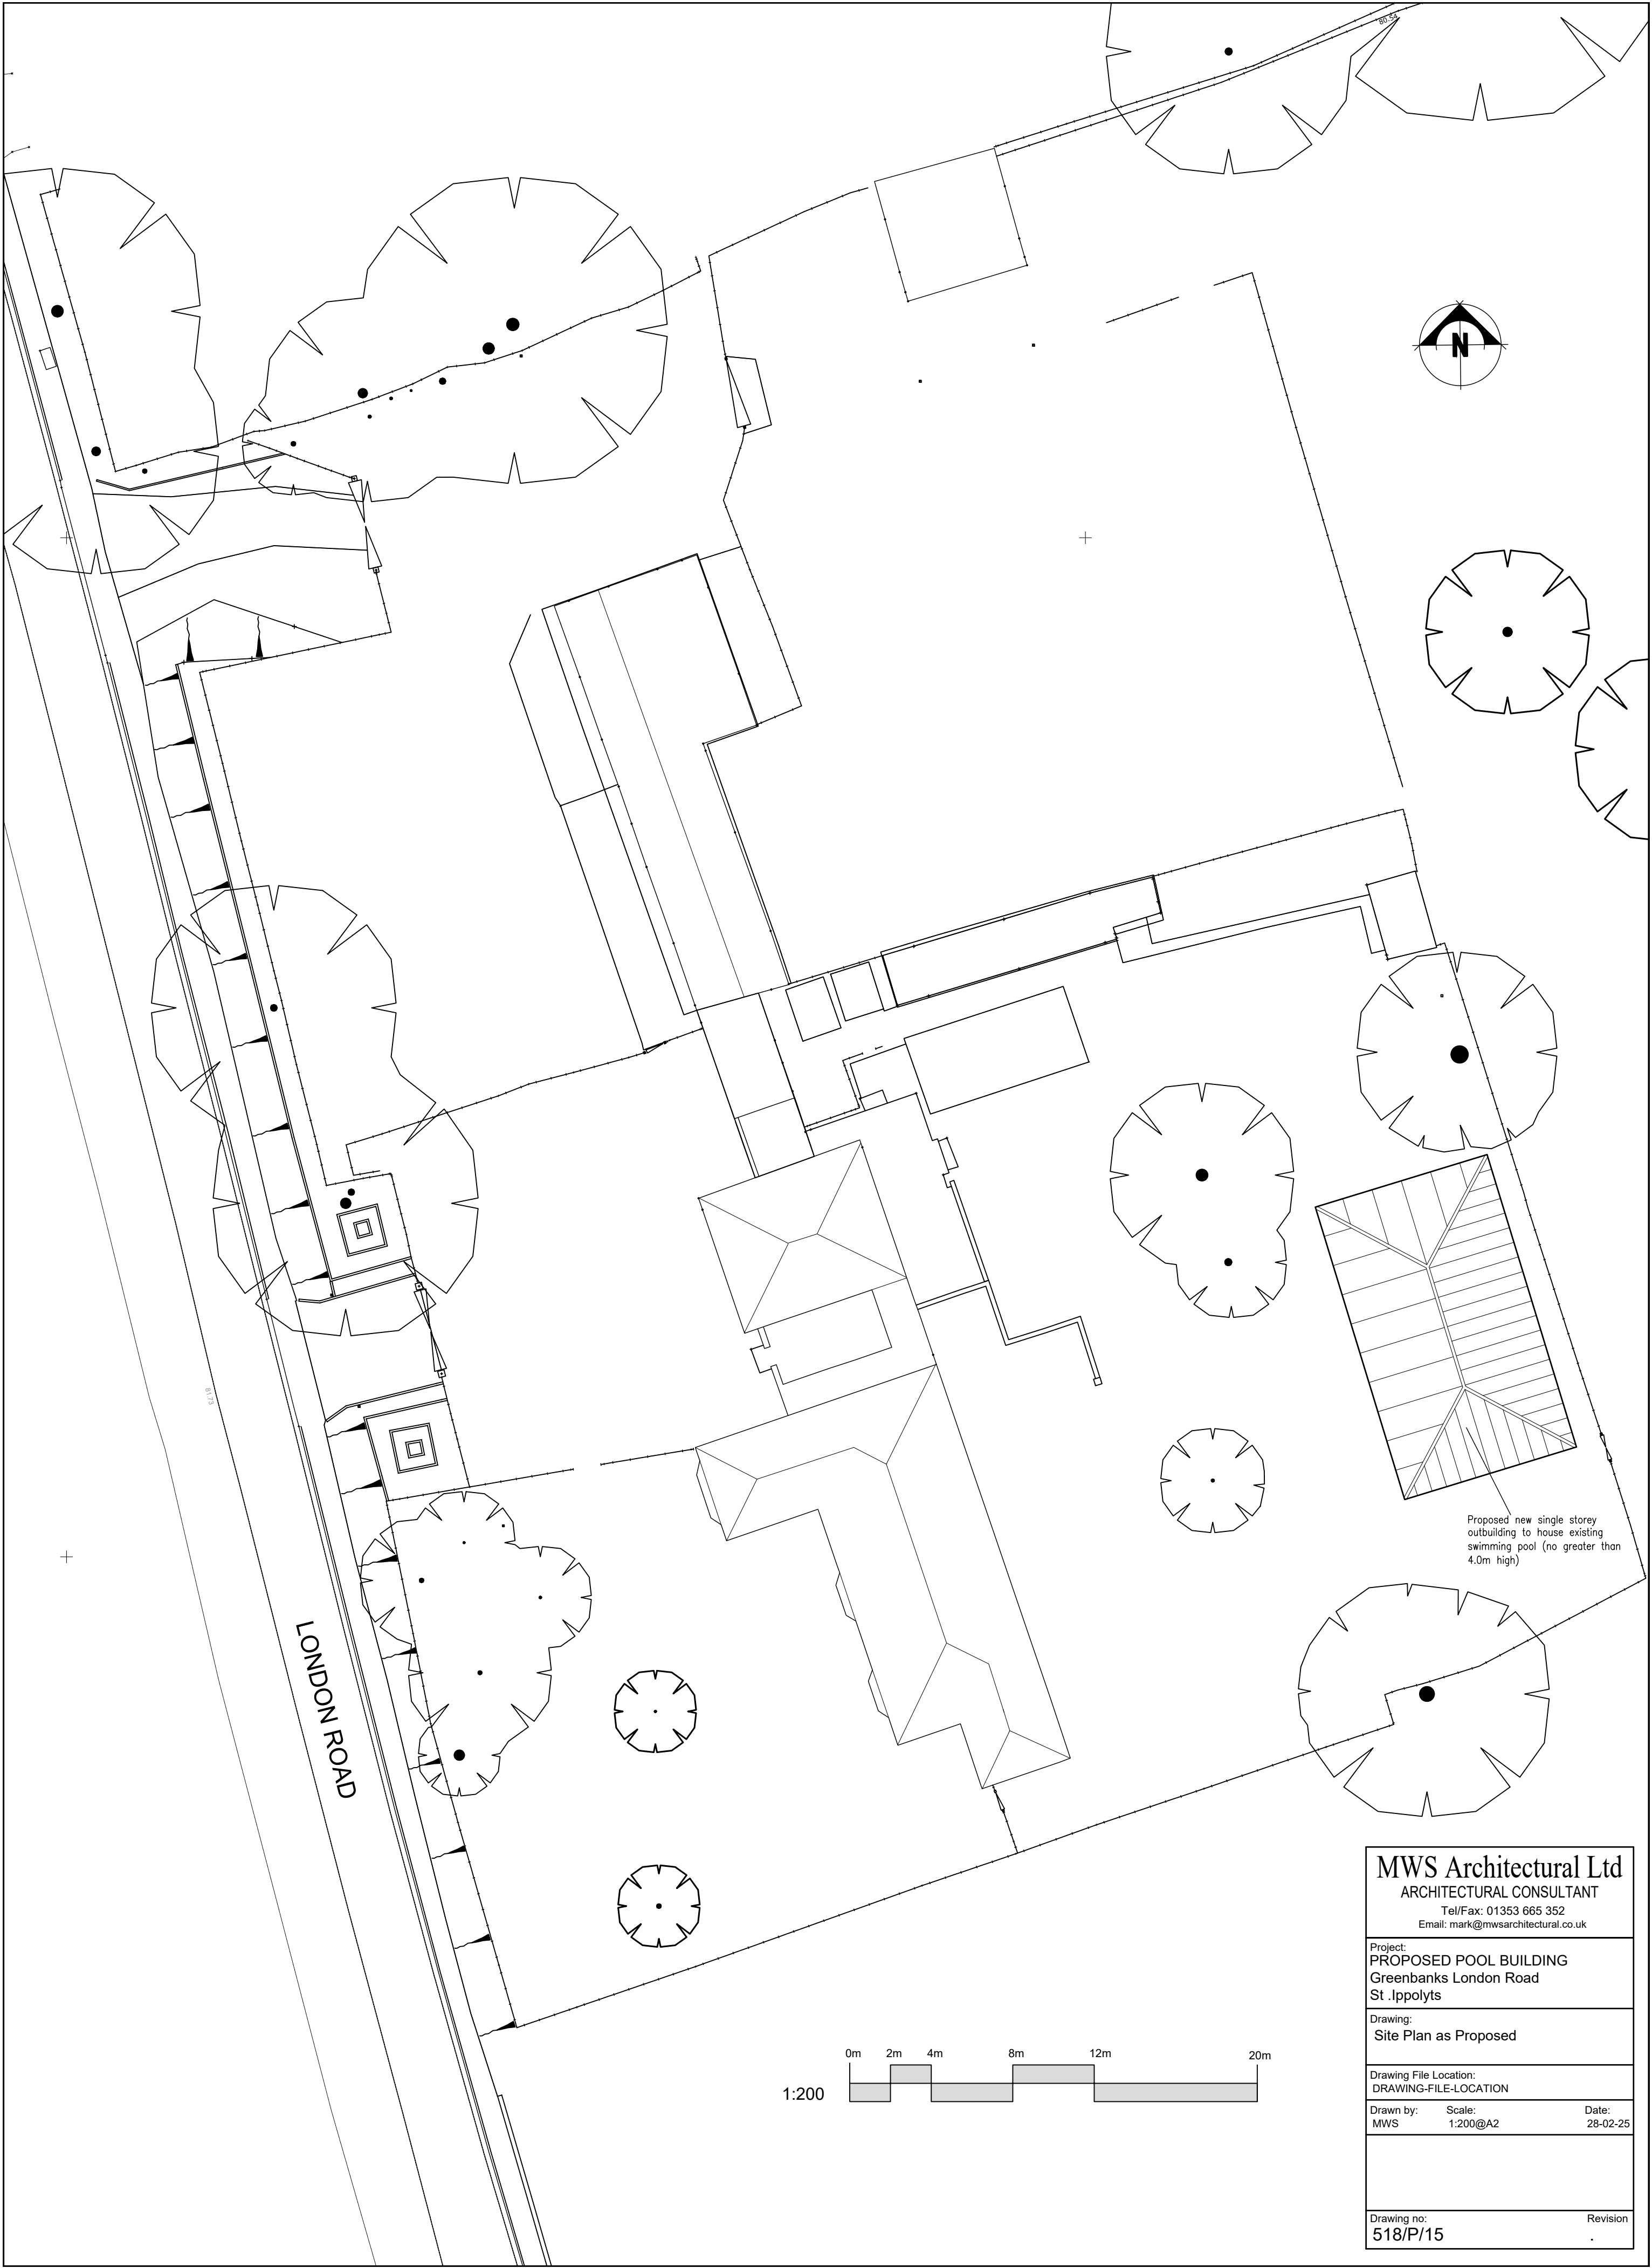


Proposed new single storey
outbuilding to house existing
swimming pool (no greater than
4.0m high)

MWS Architectural Ltd
ARCHITECTURAL CONSULTANT

Tel/Fax: 01353 665 352
Email: mark@mwsarchitectural.co.uk

Project:
PROPOSED POOL BUILDING
Greenbanks London Road
St .lppolyts

Drawing:
Site Plan as Proposed

Drawing File Location:
DRAWING-FILE-LOCATION

Drawn by: MWS	Scale: 1:200@A2	Date: 28-02-25
------------------	--------------------	-------------------

Drawing no: 518/P/15	Revision .
--------------------------------	---------------