



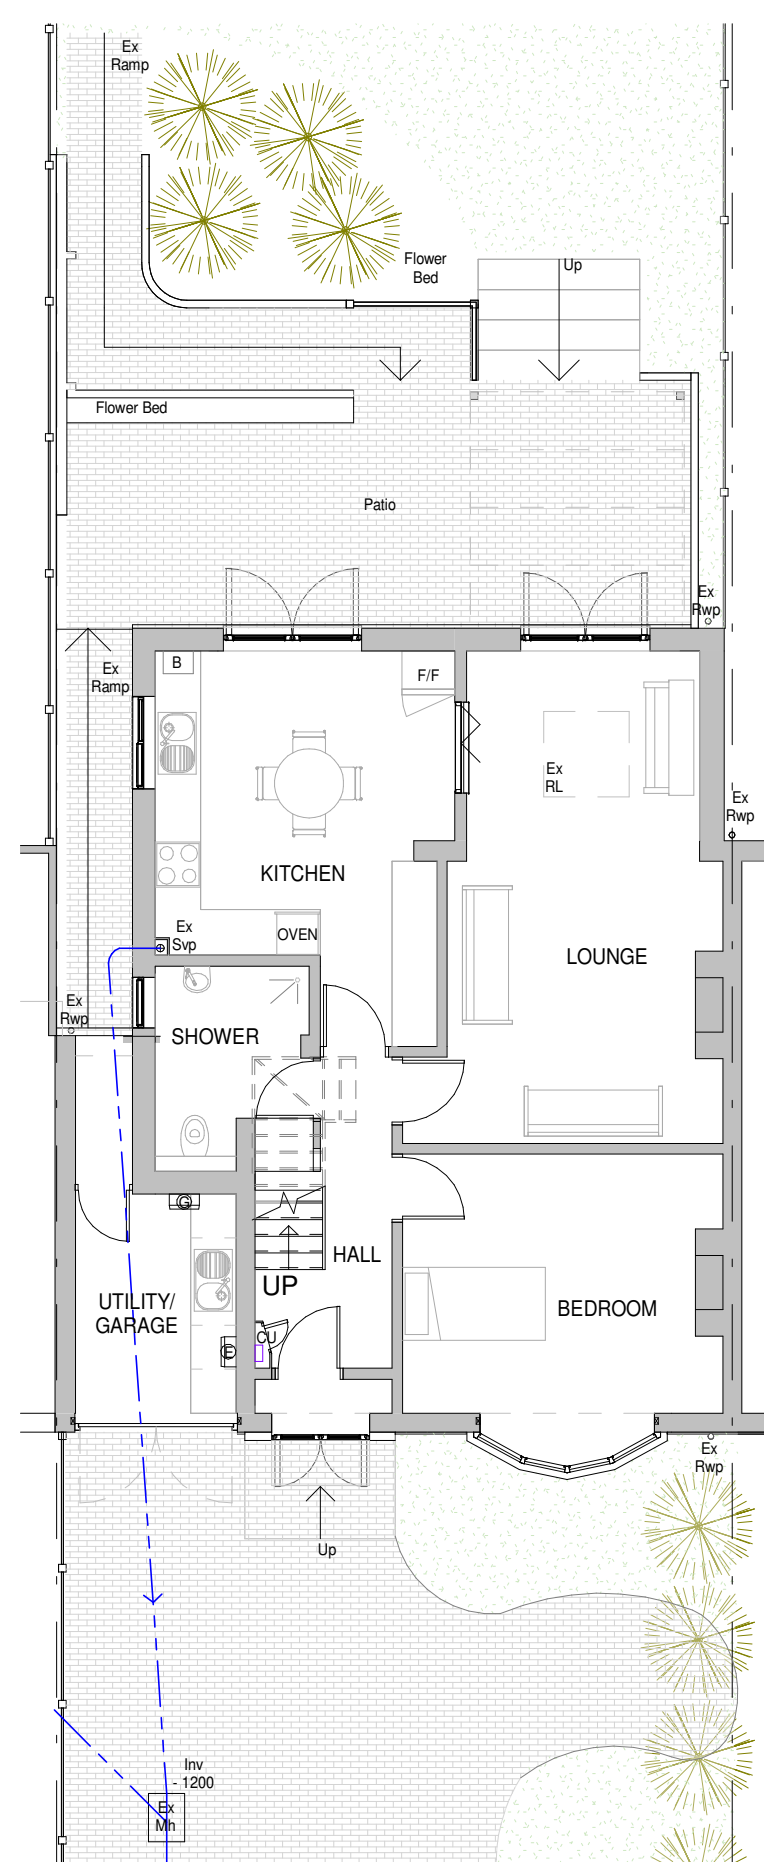


1 Existing Ground Floor Plan
1 : 100

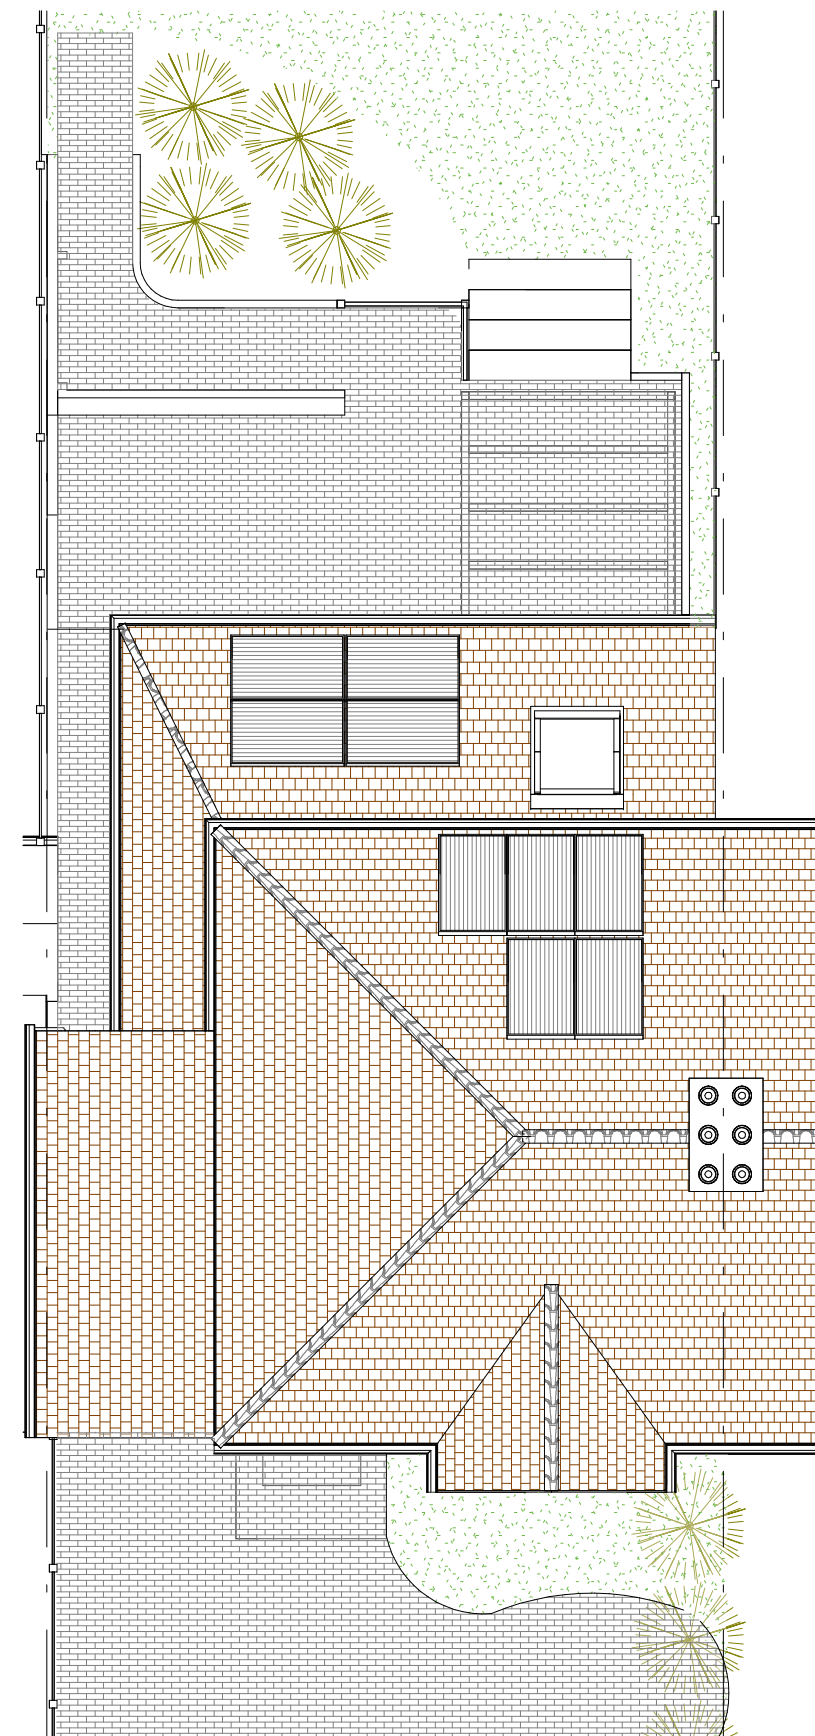

2 Existing Roof Plan
1 : 100




3 Existing North Elevation
1 : 100

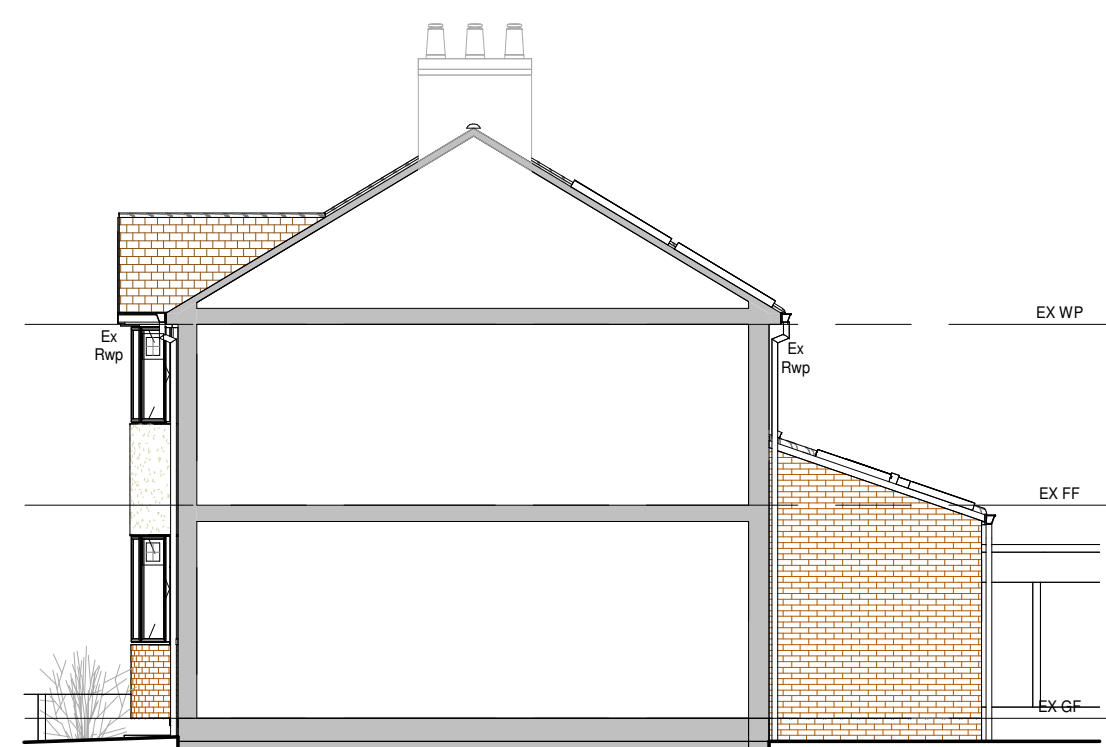


4 Existing West Elevation
1 : 100




5 Existing South Elevation
1 : 100

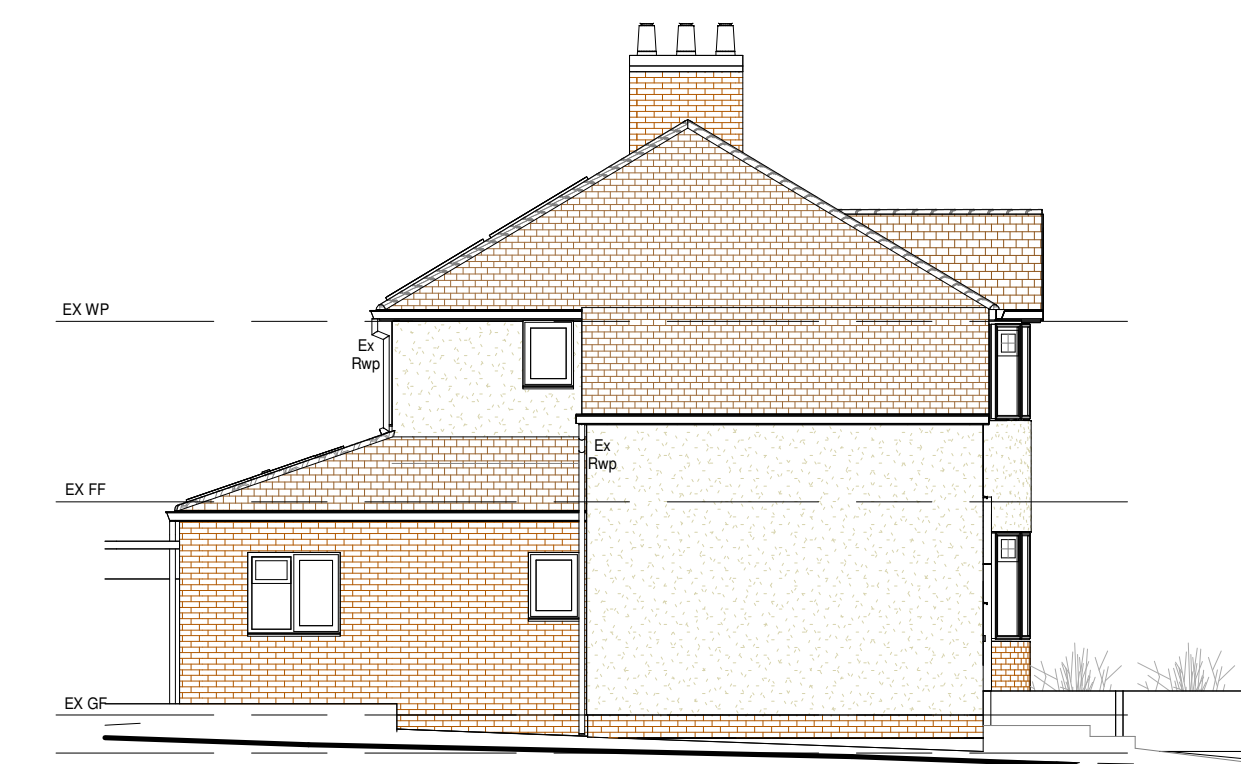

6 Existing East Elevation
1 : 100

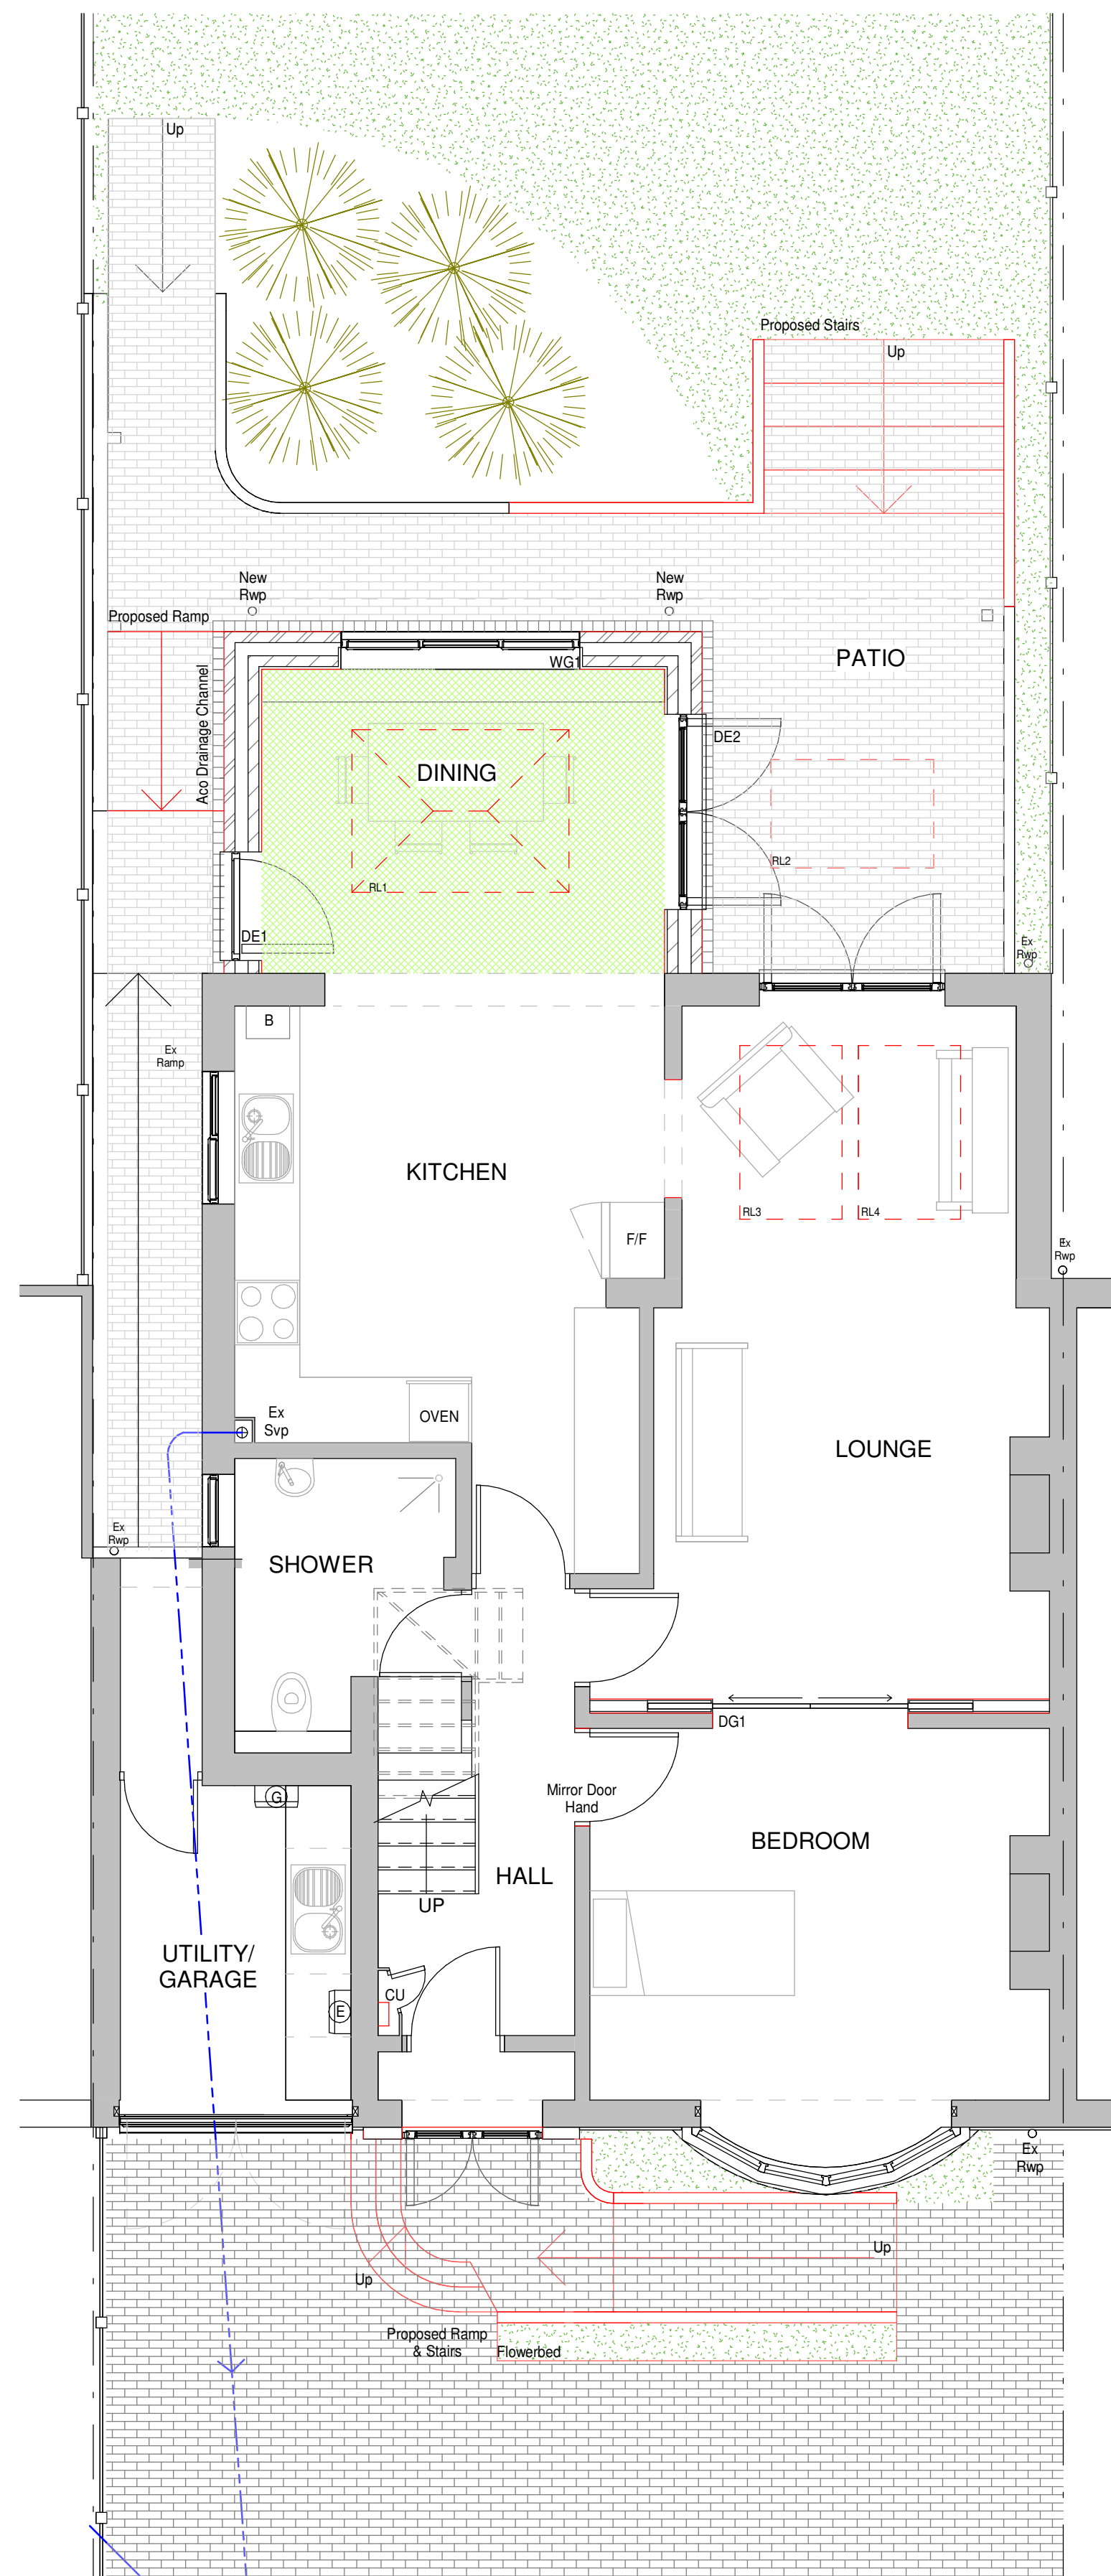


7 Proposed Ground Floor Plan
1 : 50

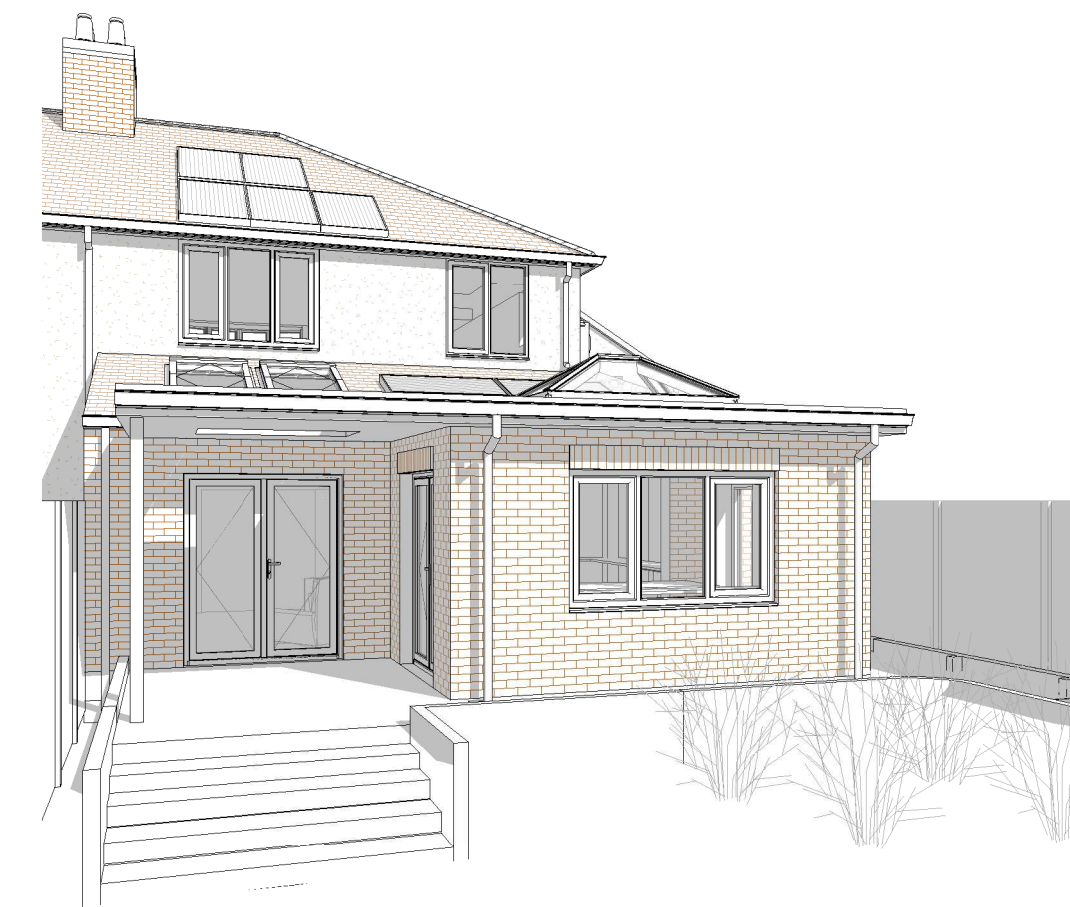


10 3D View



9 Location Plan
1 : 1250

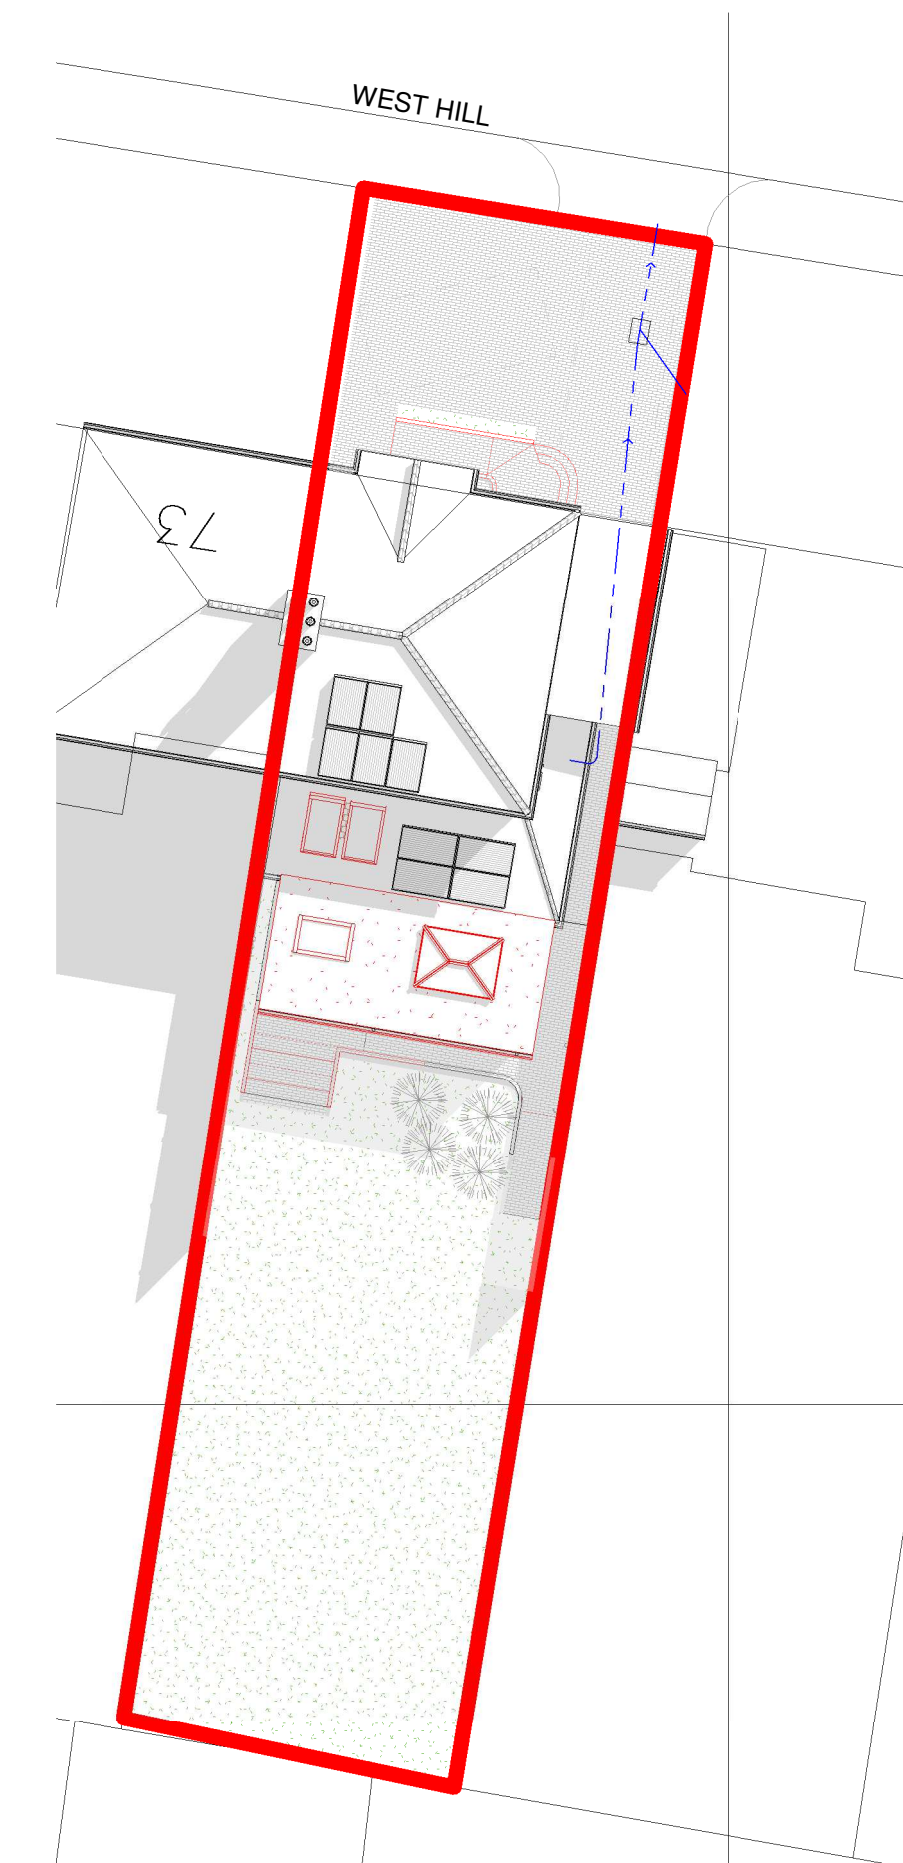

8 Proposed Roof/Site Plan
1 : 200

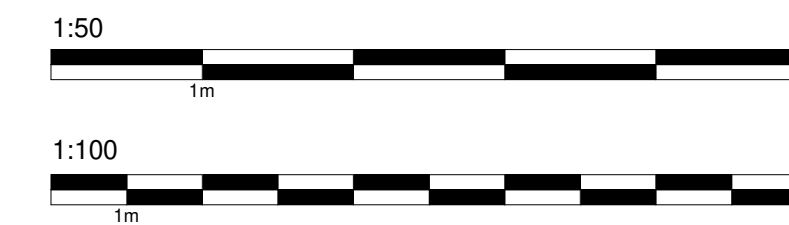

MATERIALS

Walls
Existing Face Brick, Pebble Dash Render & Smooth
Render
Proposed Face Brick to Match with Brick Headers

Roof
Existing Plain Tiles
Proposed GRP Resin Flat Roof

Windows
Existing White UPVC Windows
Proposed Roof Lights, Lantern & White UPVC Windows

Doors
Existing White UPVC Doors
Proposed White UPVC French Doors

KEY PLAN

Site Boundary
Landscaping
Proposed Brick
Proposed Flat Roof

A Design Changes 11/11/2024 GLH



HOME EXTENSION TEAM

4 Brand Street, Hitchin, Hertfordshire, SG5 1HX
Tel: (01462) 440099 E-mail: hitchin@het.co.uk

Client
Mr and Mrs Silvester

Project
71 West Hill
Hitchin
Hertfordshire
SG5 2HY

Drawing Title
Single Storey Rear Extension, Roof
lights, Ramp to Front, Raised Patio,
Ramp to Rear & AC Unit

Existing Plans, Proposed Plans,
Proposed Roof/Site Plan, Location
Plan & 3D View.

Scale:	Date:	Drawn by:	Checked by:
As indicated	14/10/2024	GLH	TB/DC

Dwg. No.	Rev.
HET-1813/01	A