


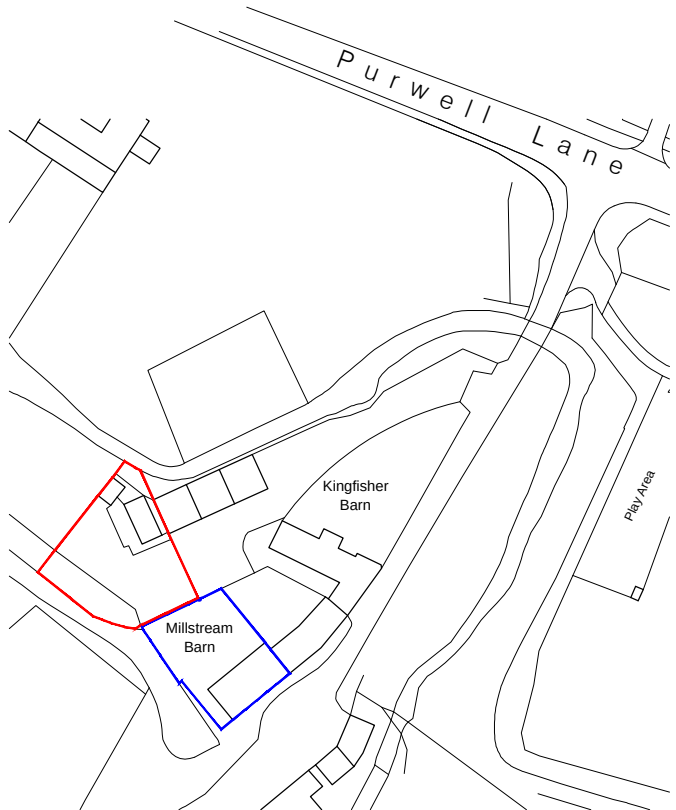


Site Block Plan scale 1:500



Ordnance Survey, (c) Crown Copyright 2024. All rights reserved. Licence number 100022432

Site Plan scale 1:1250

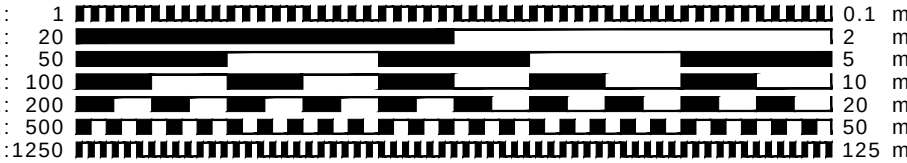

This drawing is protected under (c) copy right



FOR APPROVAL

CONTRACT
Proposed change of use of paddock
to garden, Mill Stream Barn,
Pirwell, Hitchin, SG4 0NF

DRAWING TITLE
Site Plans

SCALE VARIES@A2 DRAWING NUMBER REVISION

DATE Nov 2024 PO1

DRAWN JEI

JOB NUMBER RSD-24-22 CHECKED BY

redshed design telephone: 01462 817075, 07884008970
45 Hoo Road fax: 01462 807175
Moppershall e-mail: james@redsheddesign.co.uk
Bedfordshire www.redsheddesign.co.uk
sg17 5lp