



All survey information provided is visible or accessible, further investigation may be required to ascertain hidden or inaccessible information. Information on adjoining properties is from O.S. plan and observation only.

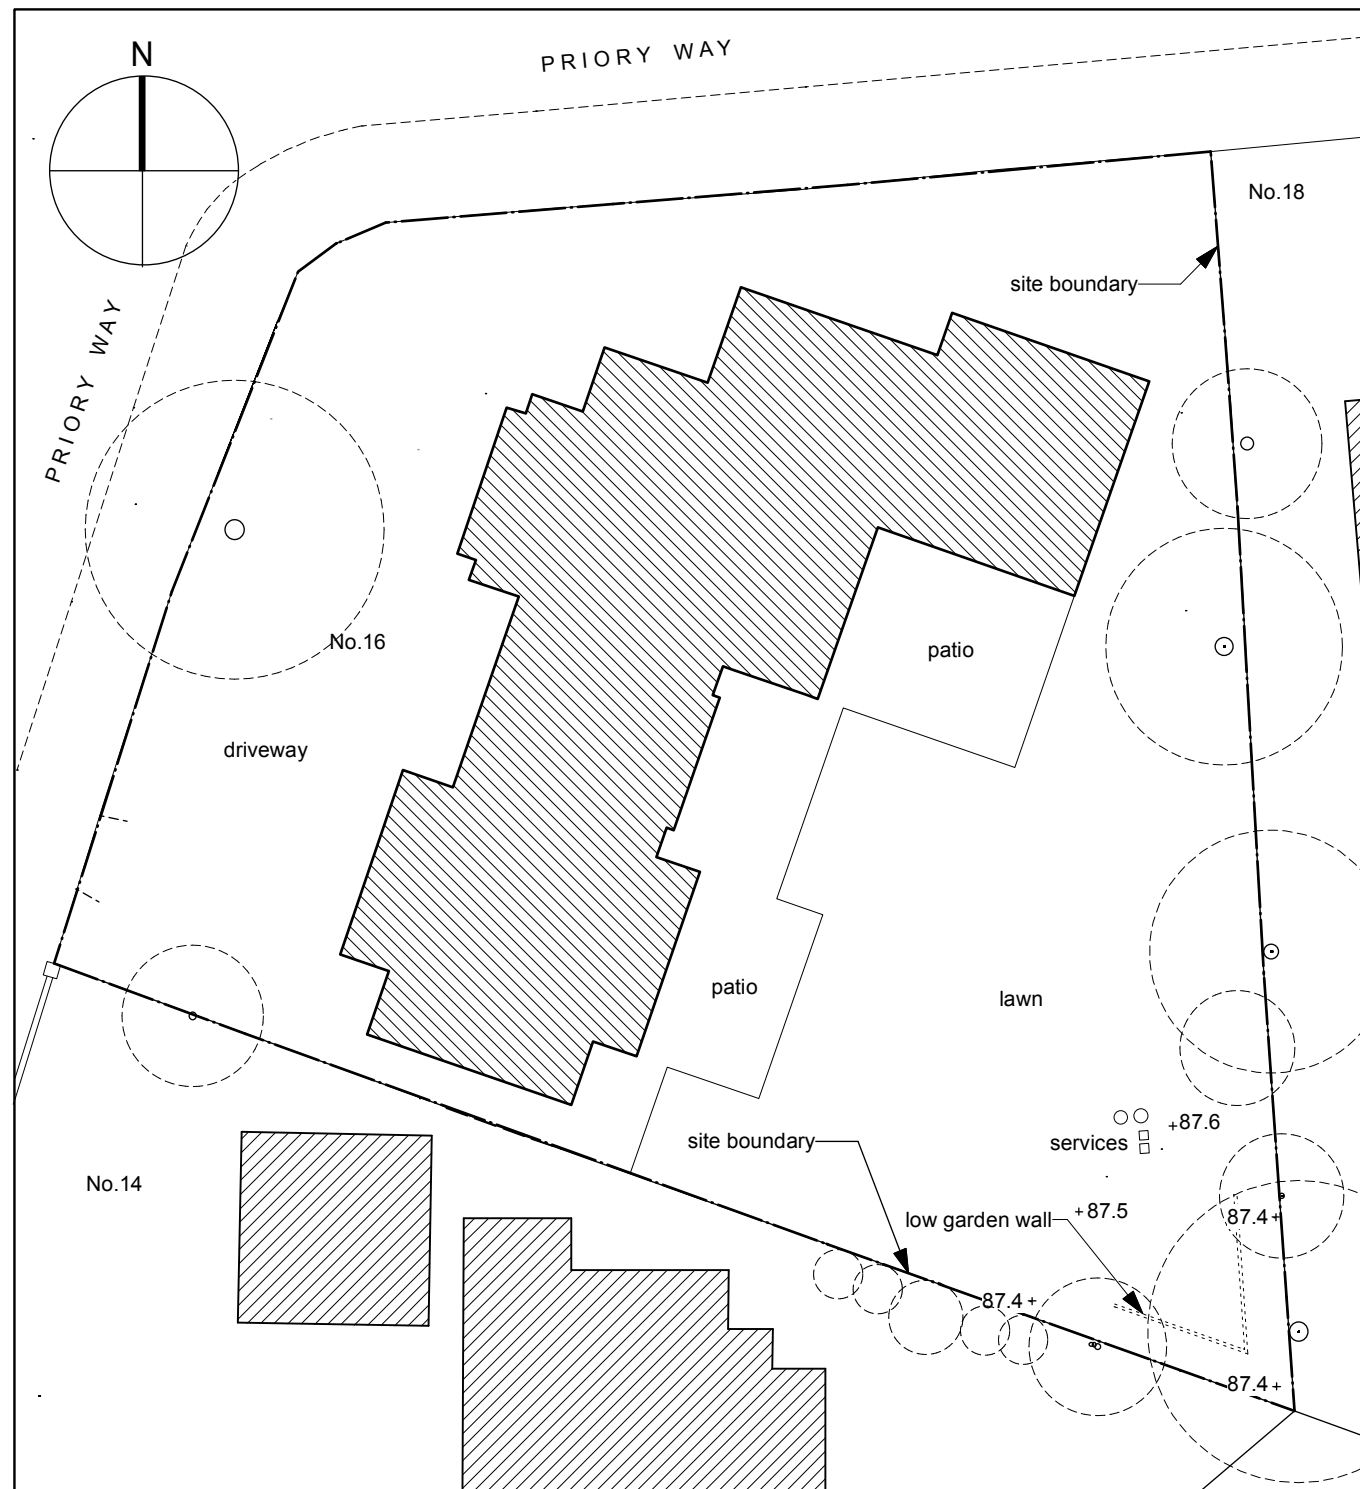

Existing Site Plan (1:250)

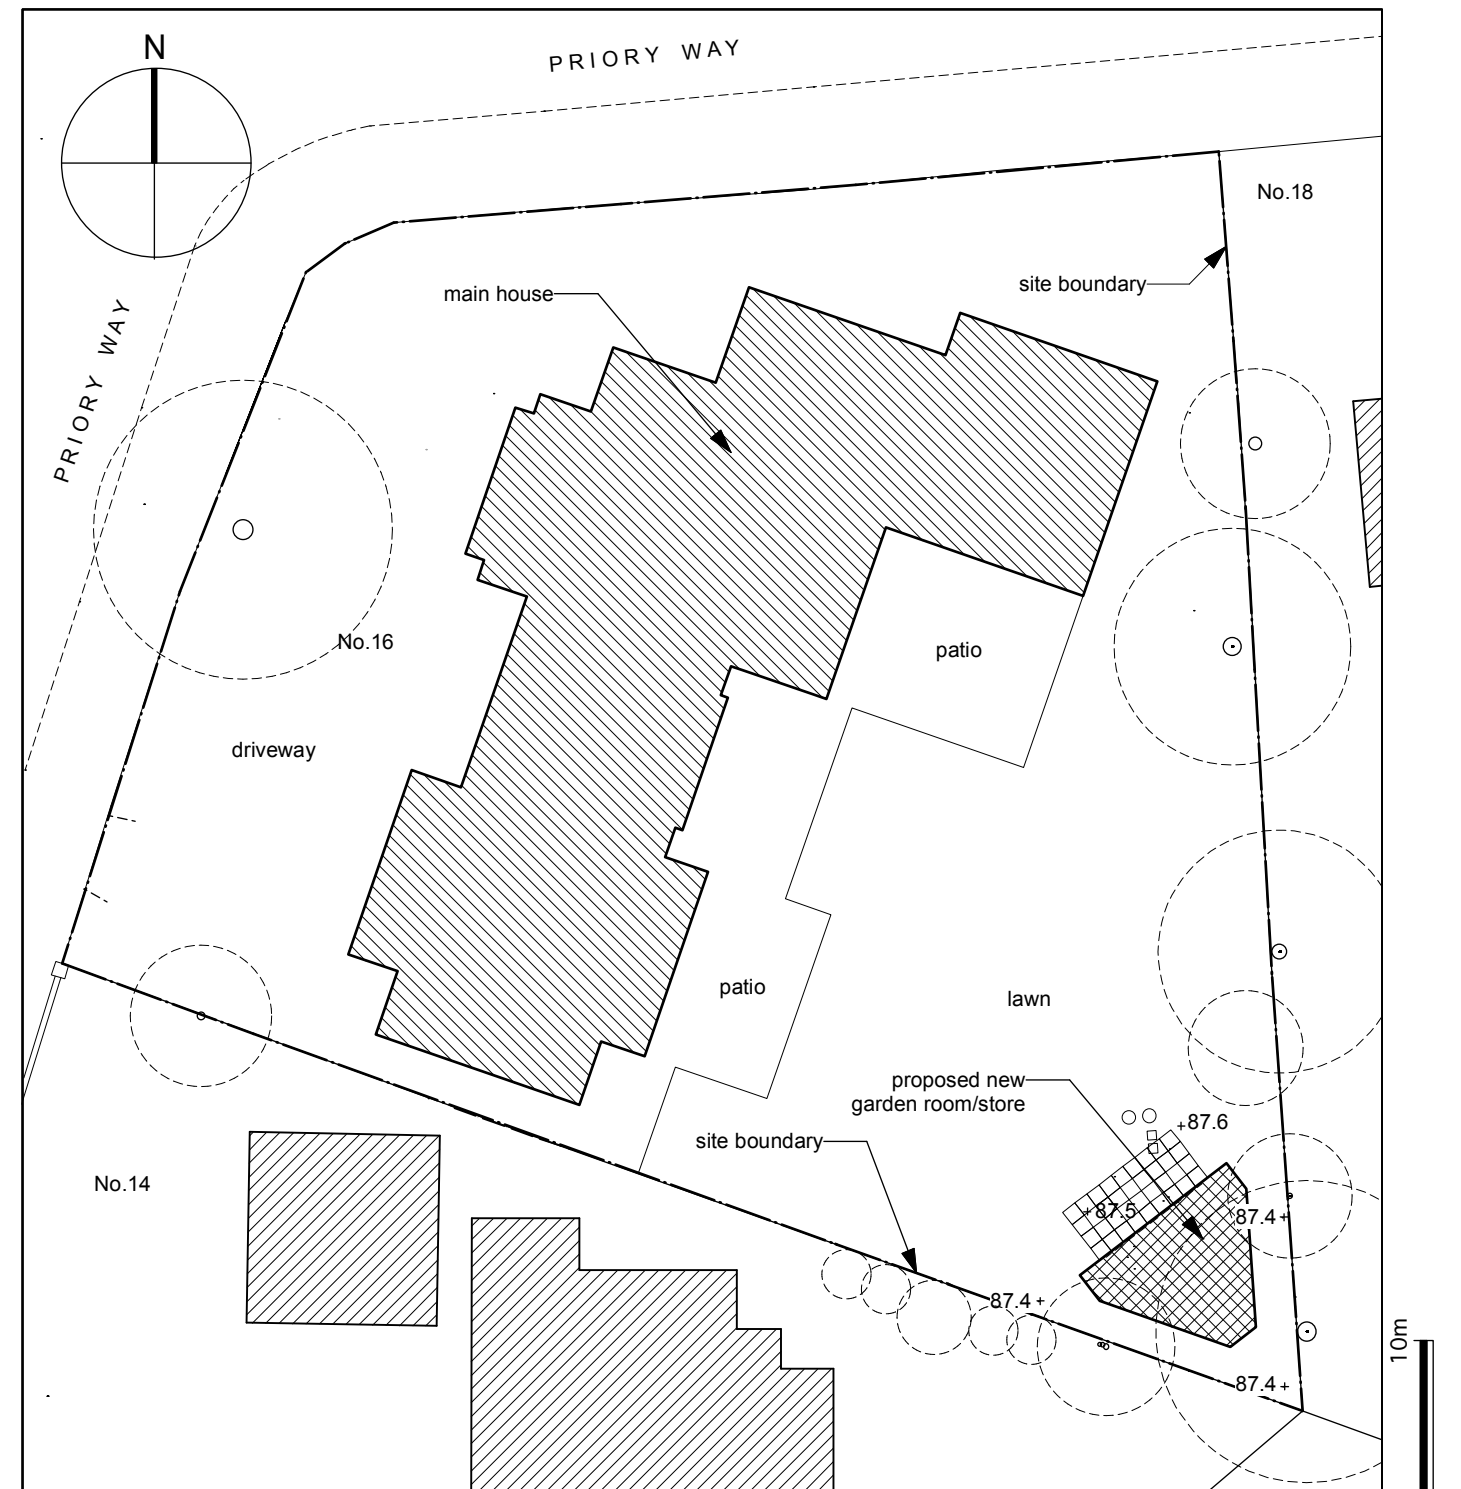

Proposed Site Plan (1:250)

This drawing has been produced for the applicant for the project/site named below and is submitted as part of a planning/permitted development application relating to this site name only and shall not be copied, reproduced, retained or disclosed to any unauthorised person, wholly or in part without the written consent of NCA. This drawing is the property of and copyright is reserved by NCA.

revision	description		date	project 16 Priory Way, Hitchin	title Ex. & Prop. Site Plans
				job no. 383	dwg. no./rev/status PL002
				scale 1:250 @ A3	date July 2025
Nigel Cox Architects © Nigel Cox Architects 13 Mornington Welwyn Herts AL6 0AJ 07849 886755 nigelcoxarchitects@gmail.com					

© Nigel Cox Architects 13 Mornington Welwyn Herts AL6 0AJ 07849 886755 nigelcoxarchitects@gmail.com