



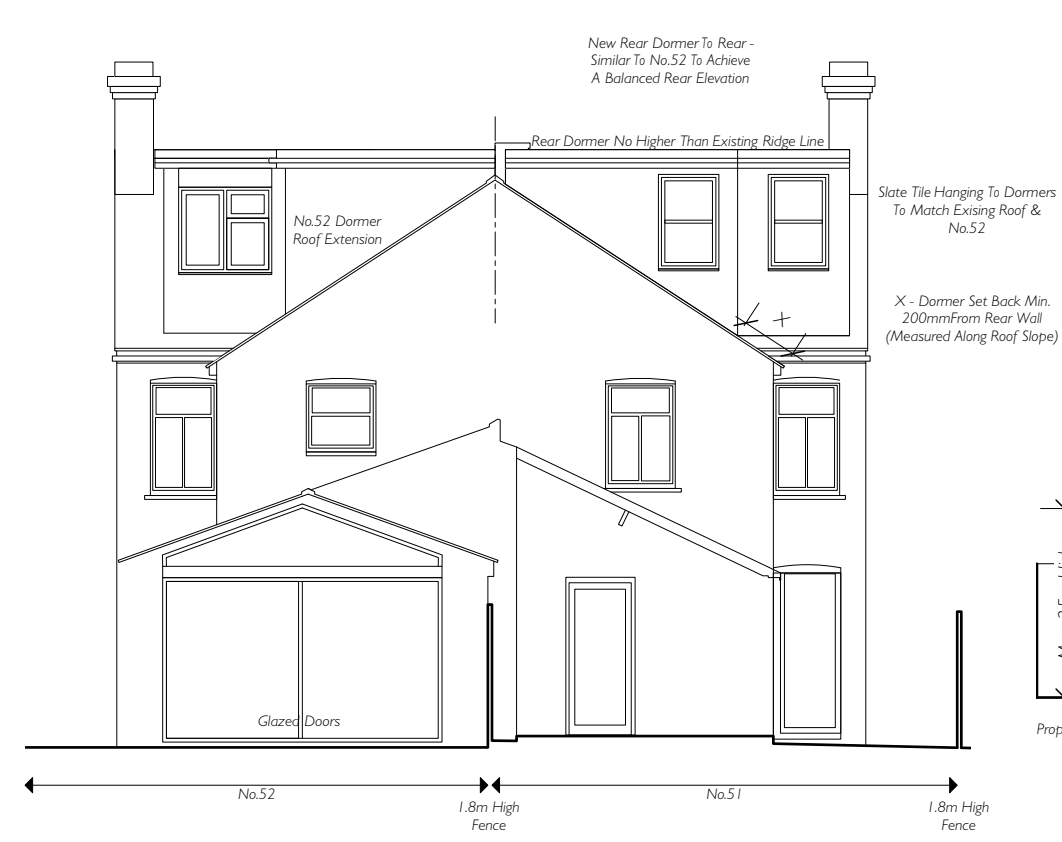


Rear Elevation (West)

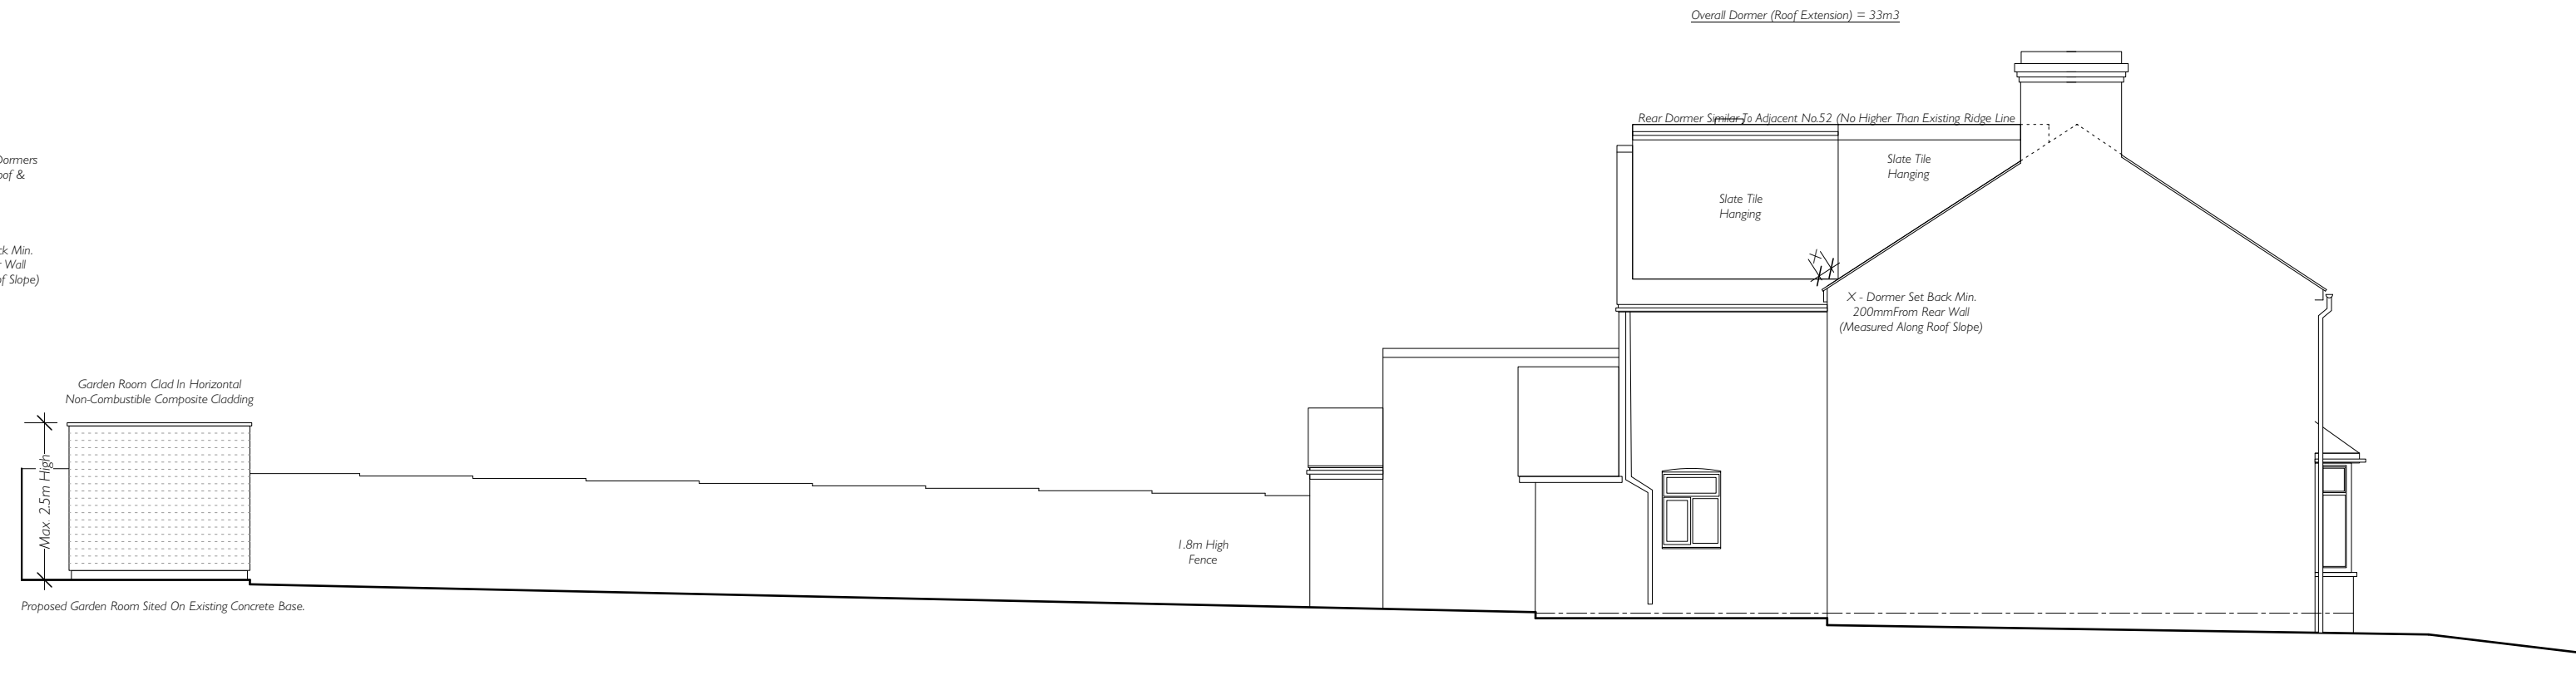


Side Elevation (South)




Front Elevation (East)

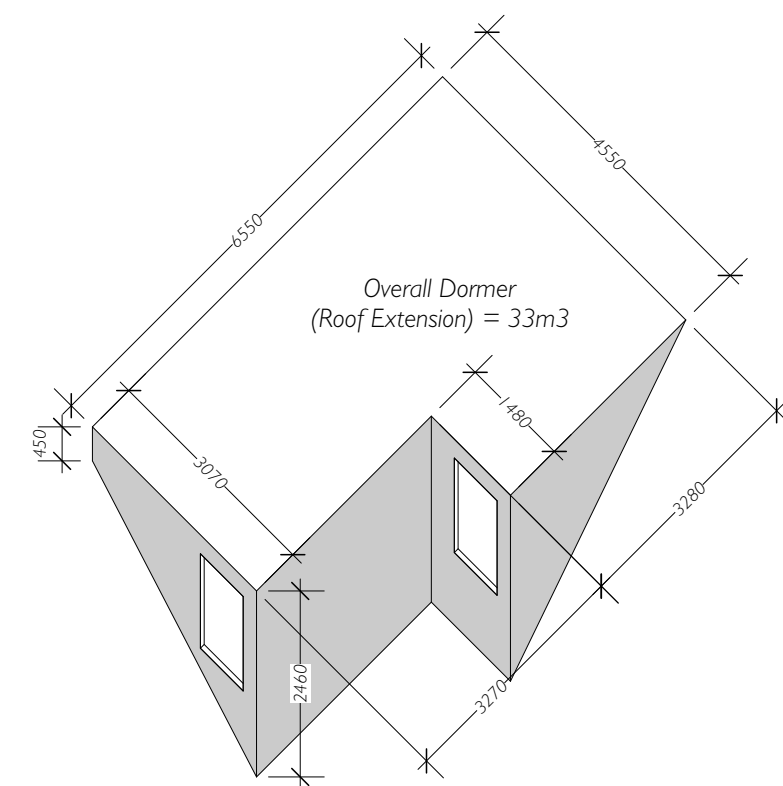



Dormer Volume

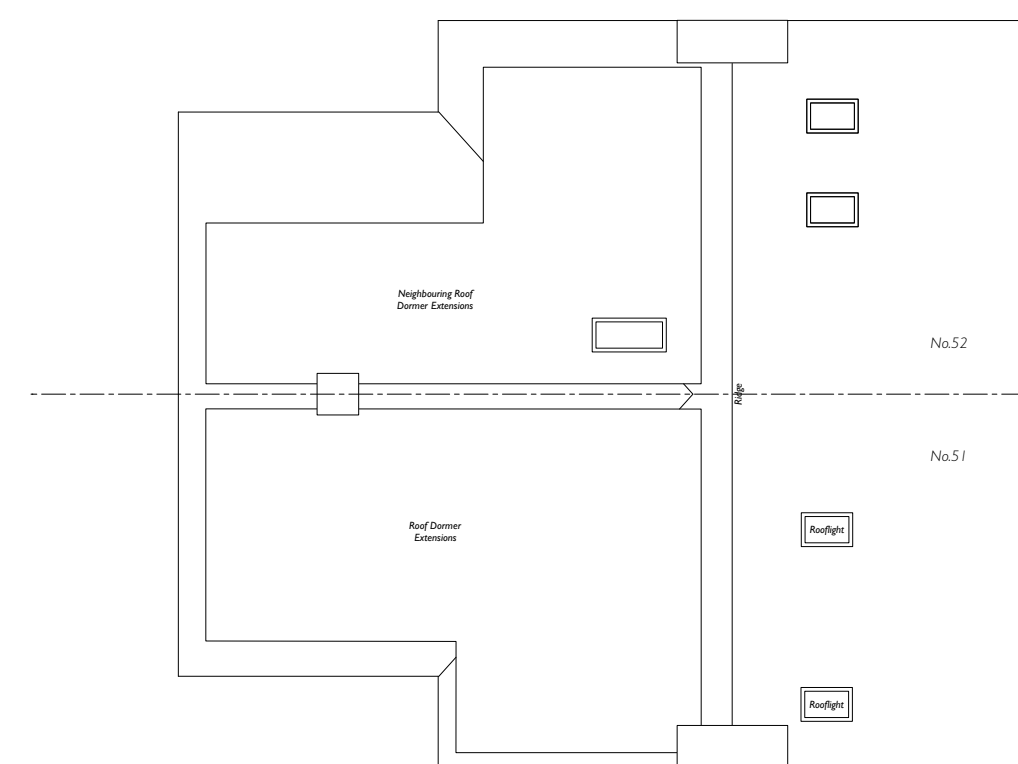

Roof Plan

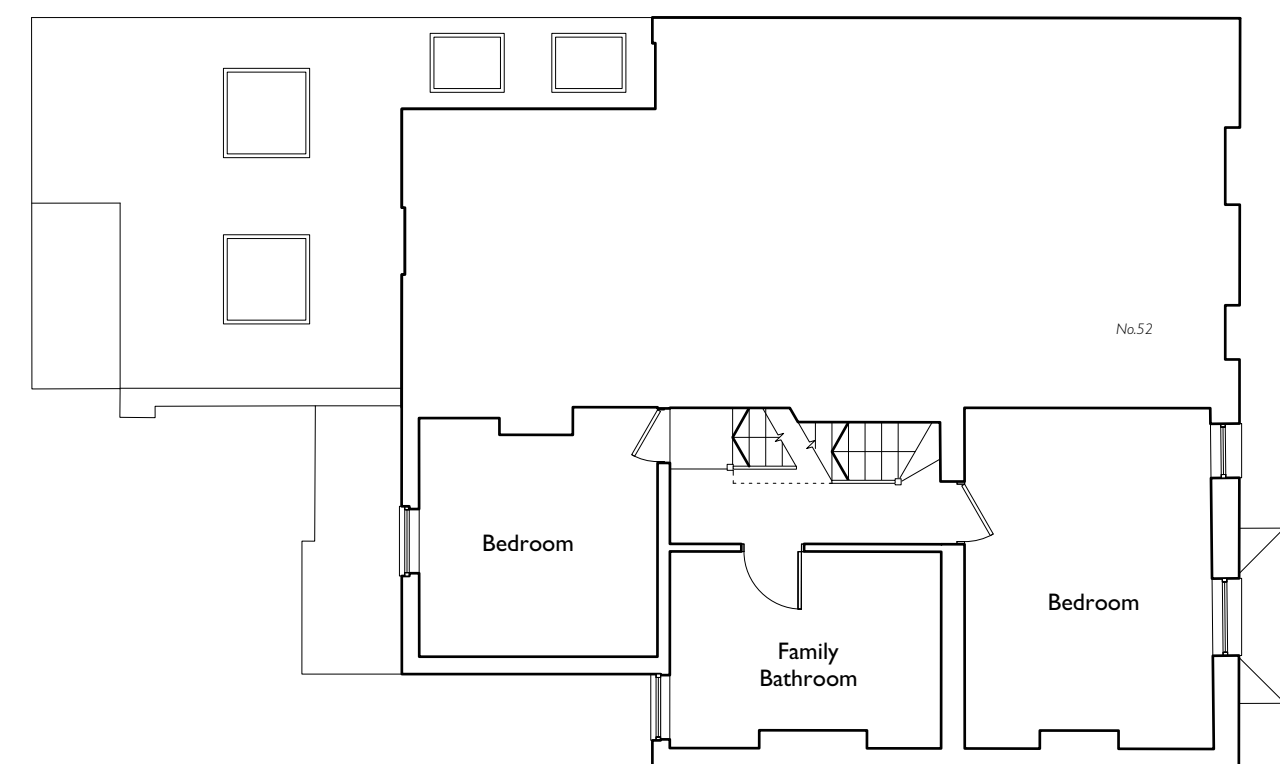

First Floor Plan

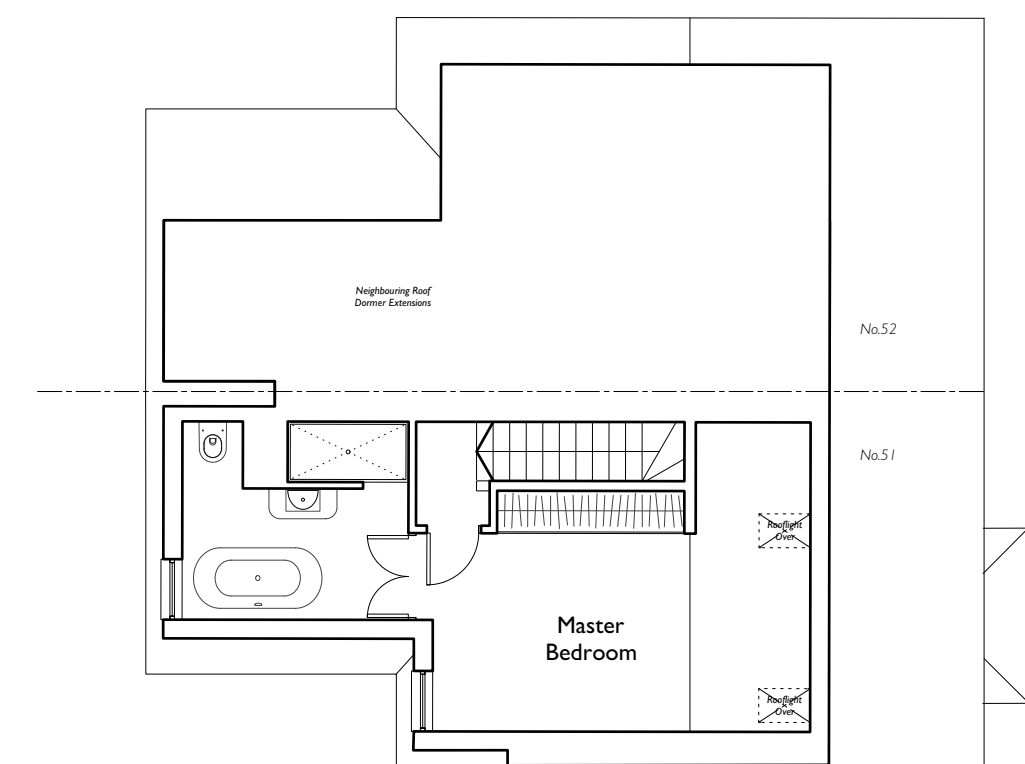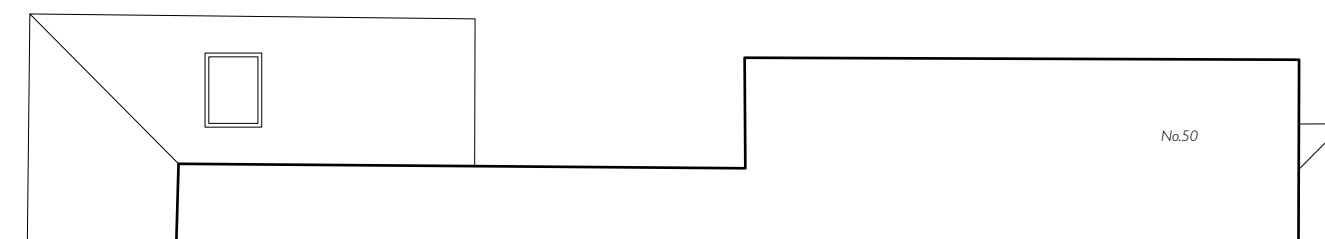

Attic Plan

/ 22.04.26 Planning Issue
revision

Feneley Studio
+ (44) 01727 845202
www.feneleystudio.com


project

Ickleford Road


location

51 Ickleford Road
Hitchin
SG5 1TR


status	Planning
scale	1:100@A1
date	April 2026

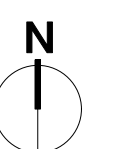


drawing title
Proposed Plans
drawing no. revision
2508_PD110

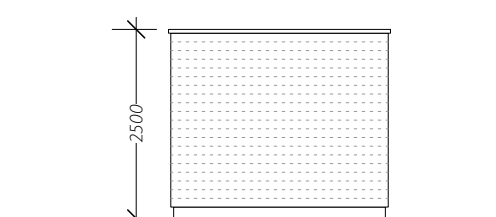


North & South Elevations - Garden Room

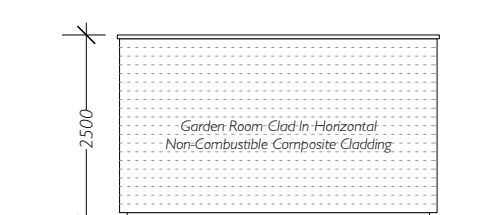

West Elevation - Garden Room

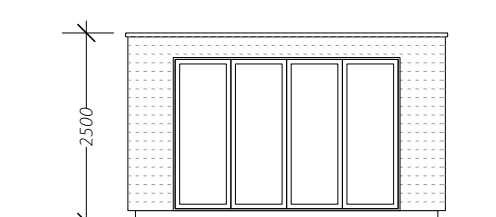

East Elevation - Garden Room

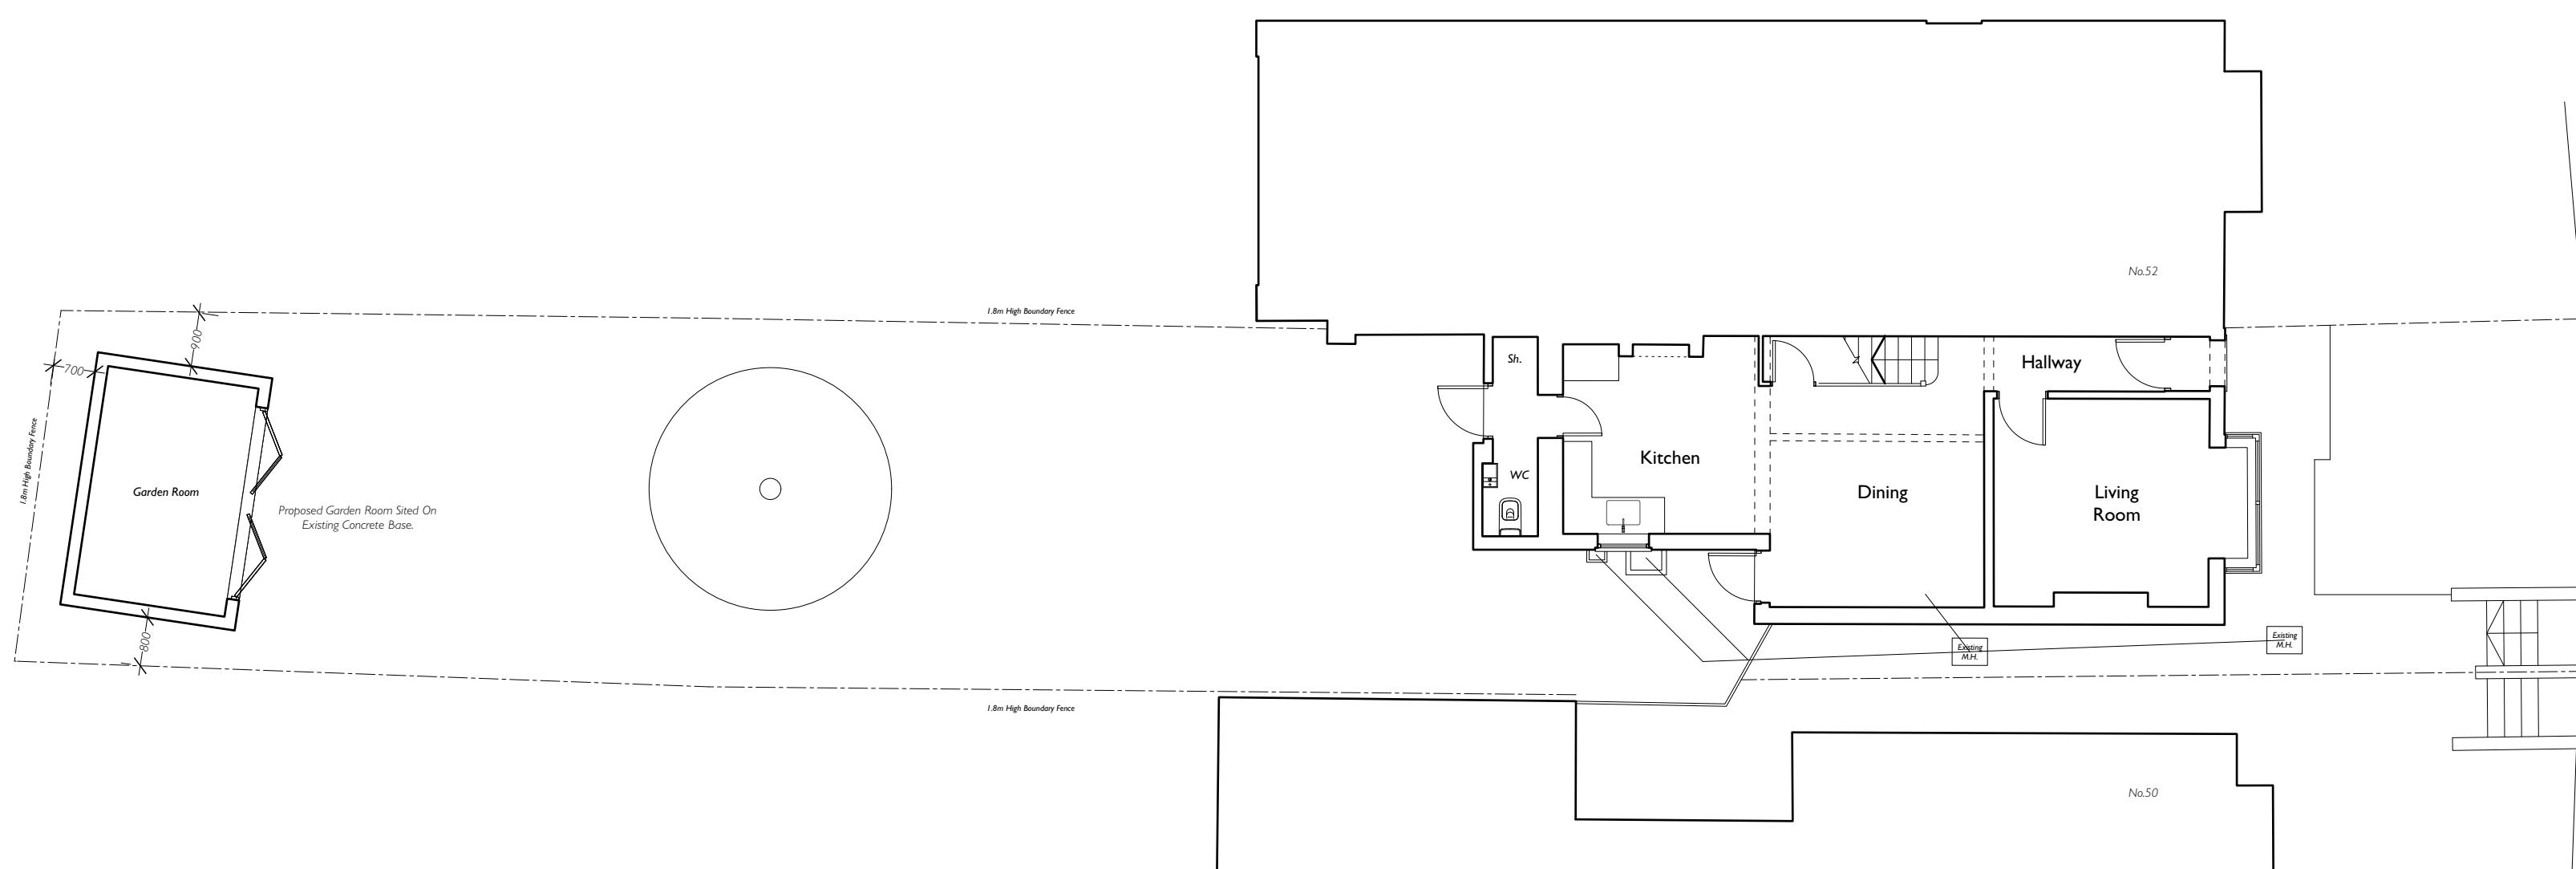

Ground Floor Plan