



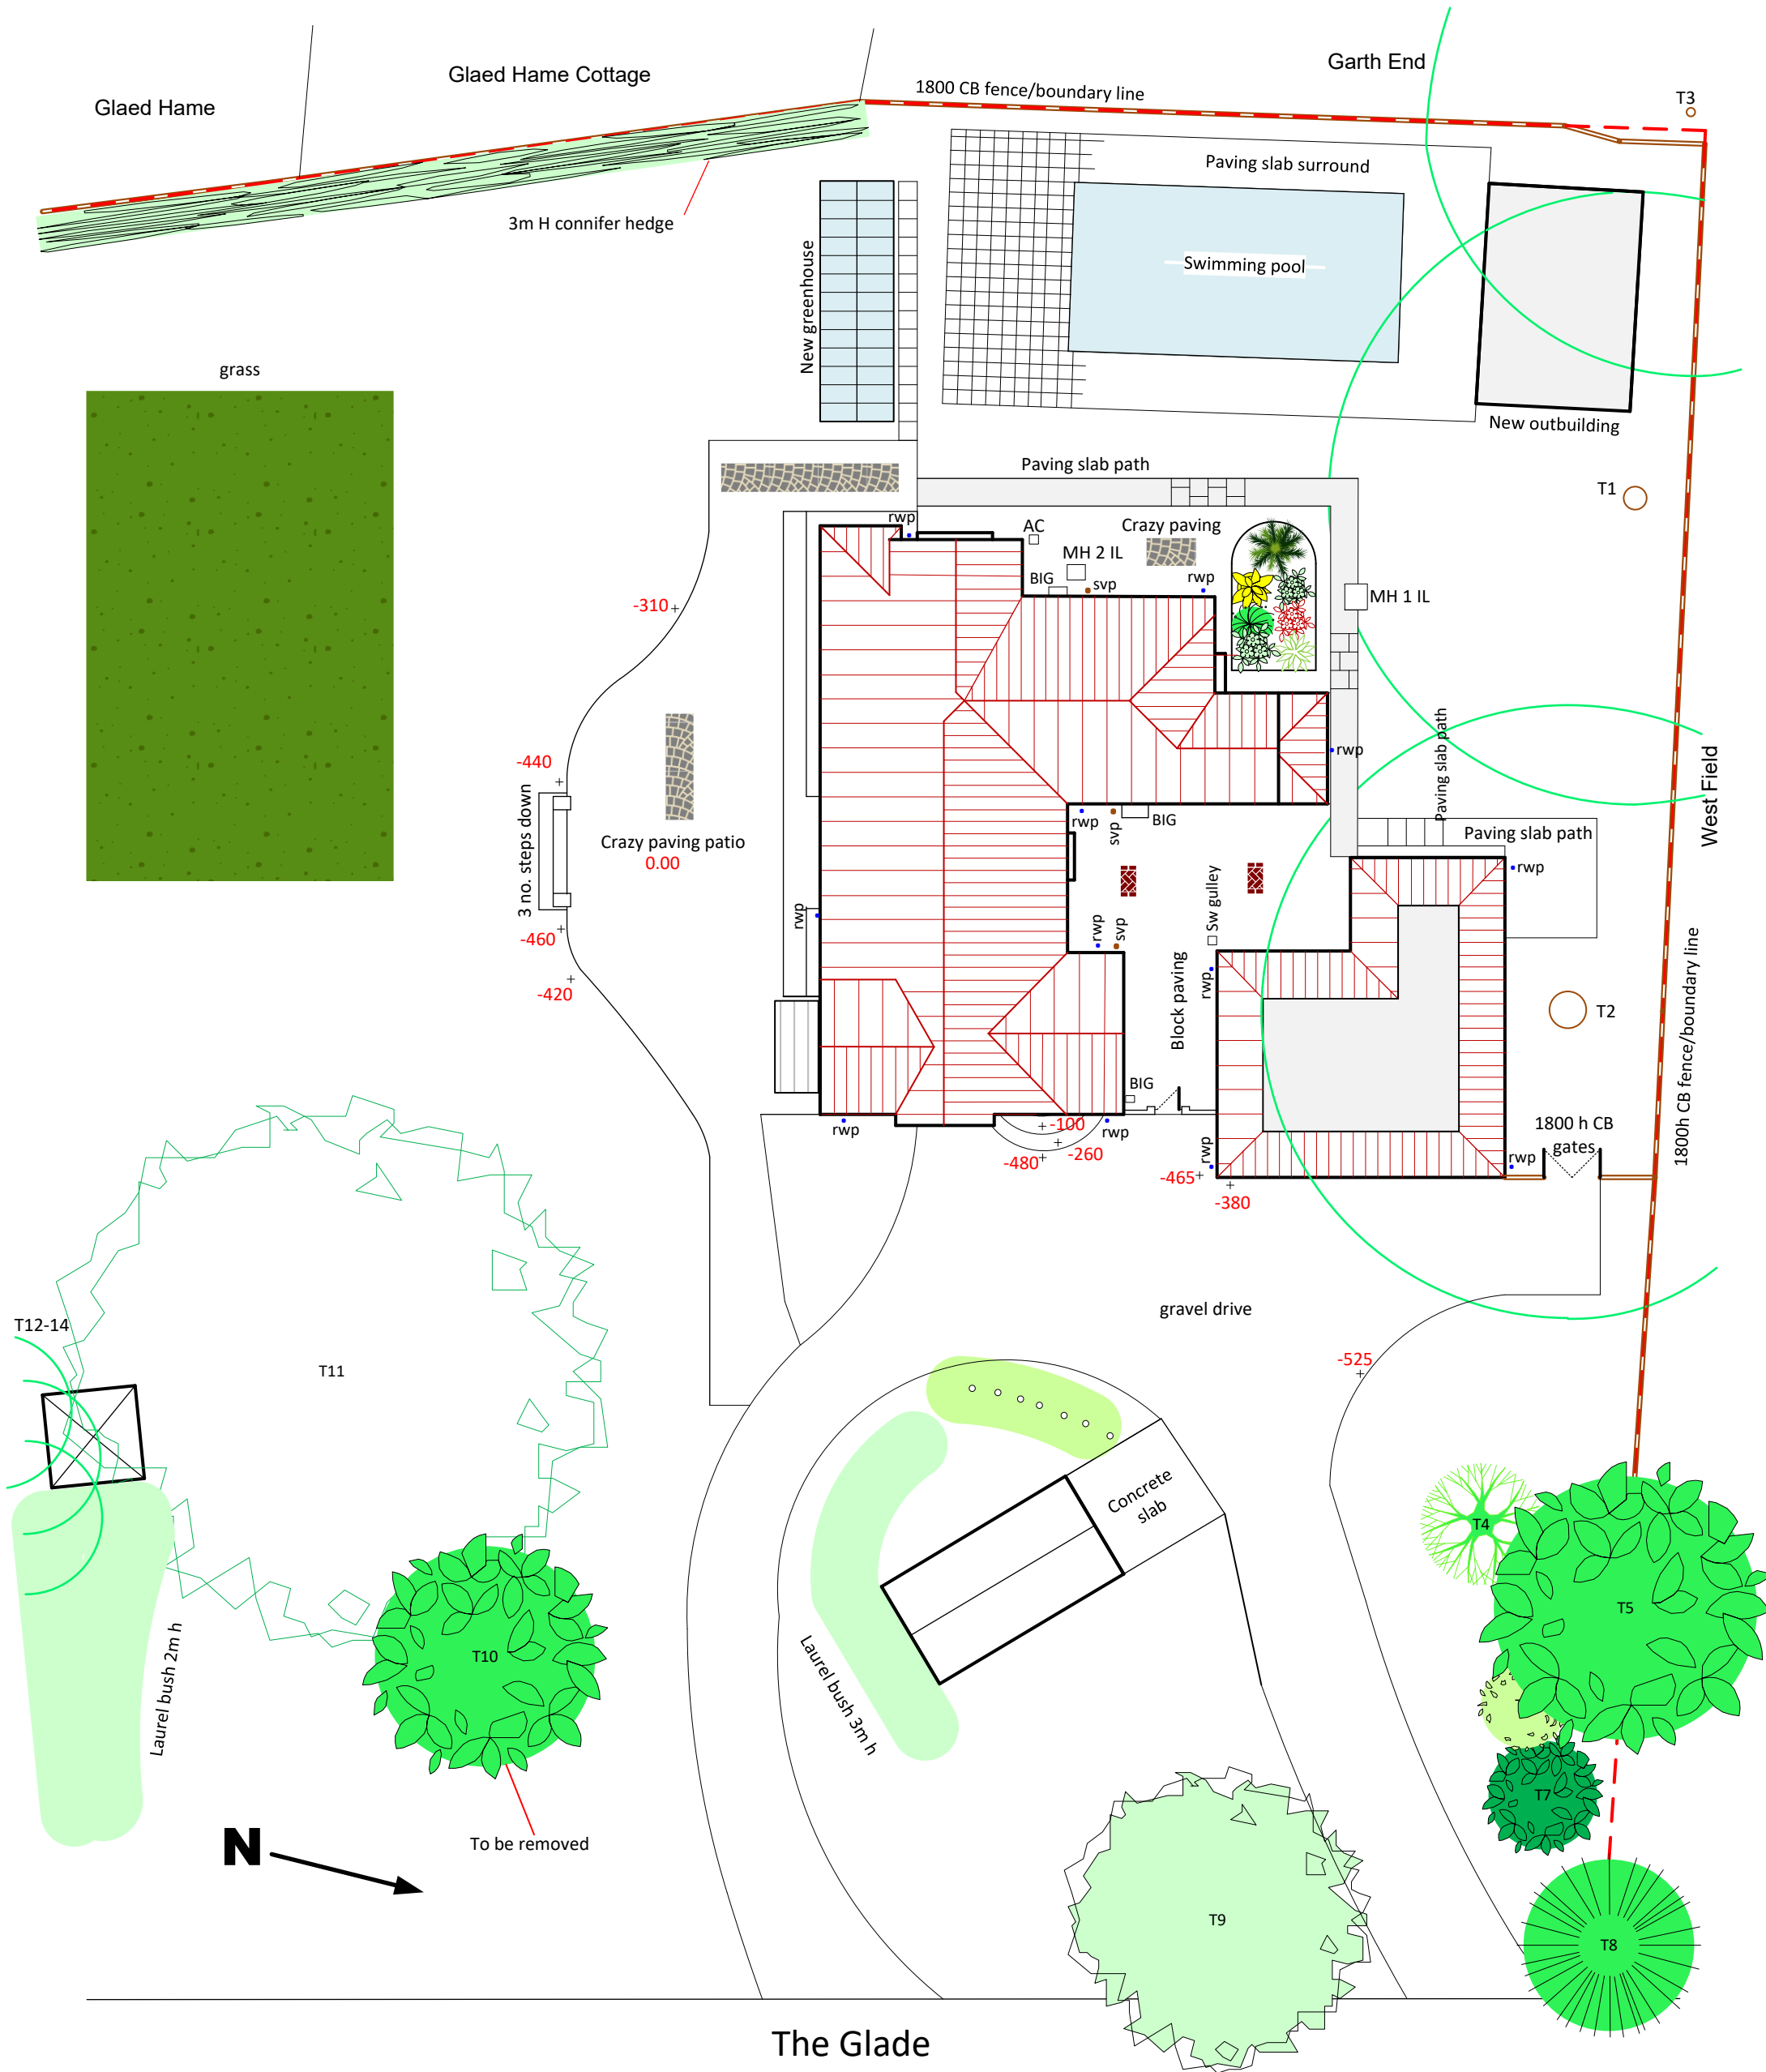

ROSEBURY
Design · Planning · Project Management

8 WOODLAND WAY, BALDOCK, HERTFORDSHIRE, SG7 6LR
T: 07970 277106
E: Rosebury21@gmail.com

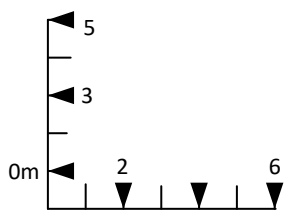

Contract	Title	Scale	Date	Drawing No.	Rev
The Glade, Letchworth GC	PROPOSED SITE PLAN	1:200	02.2026	08/NC/26	