




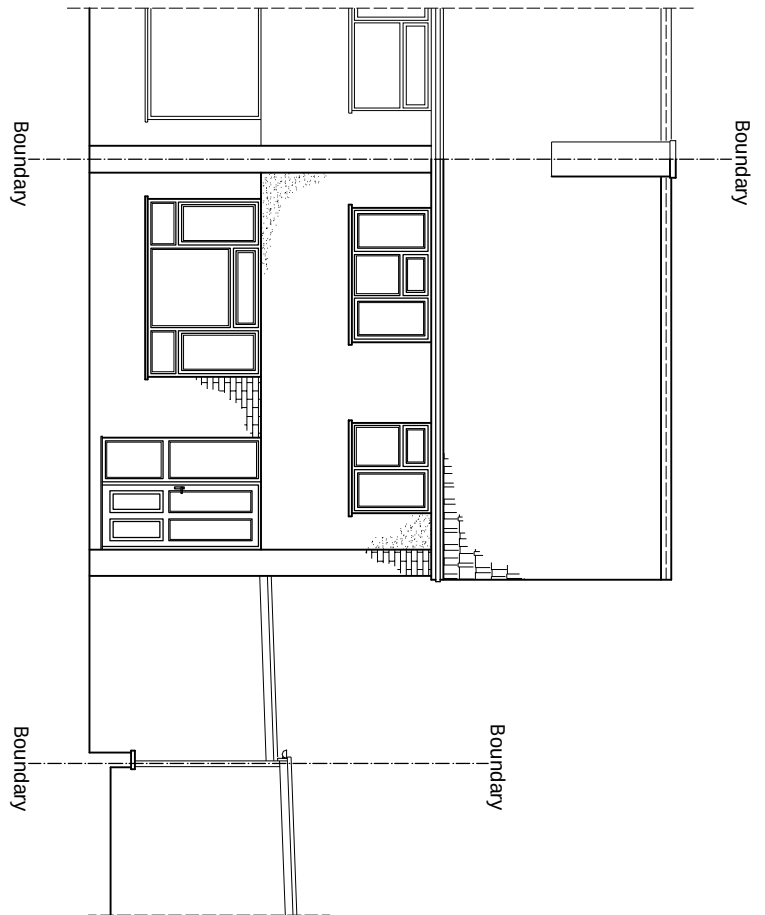


EXISTING FRONT ELEVATION
Scale 1:100

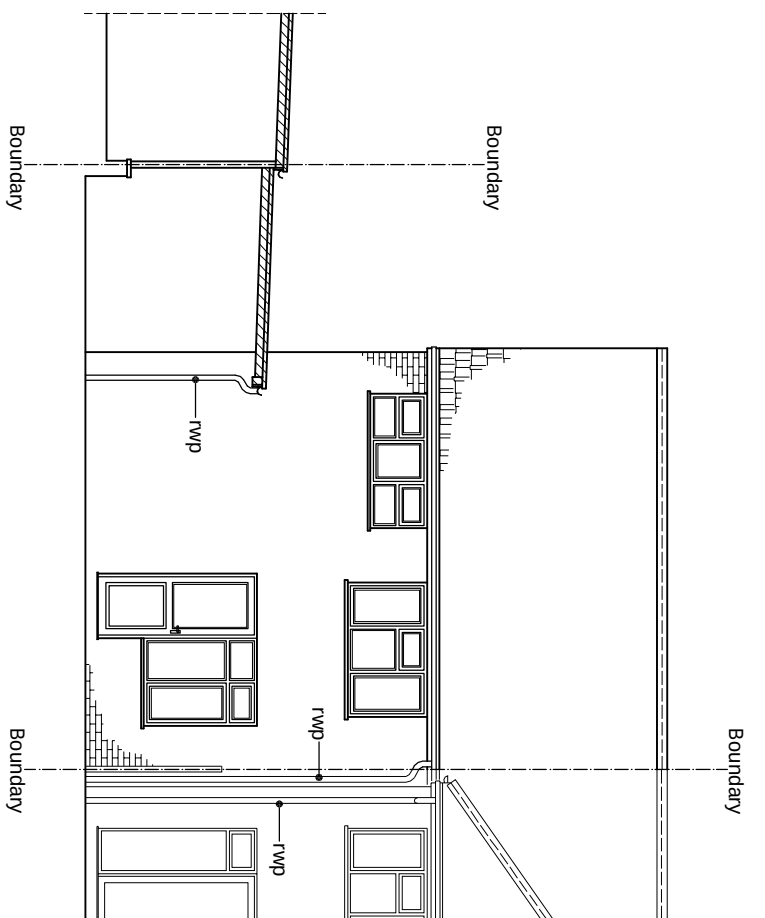



EXISTING REAR ELEVATION
Scale 1:100

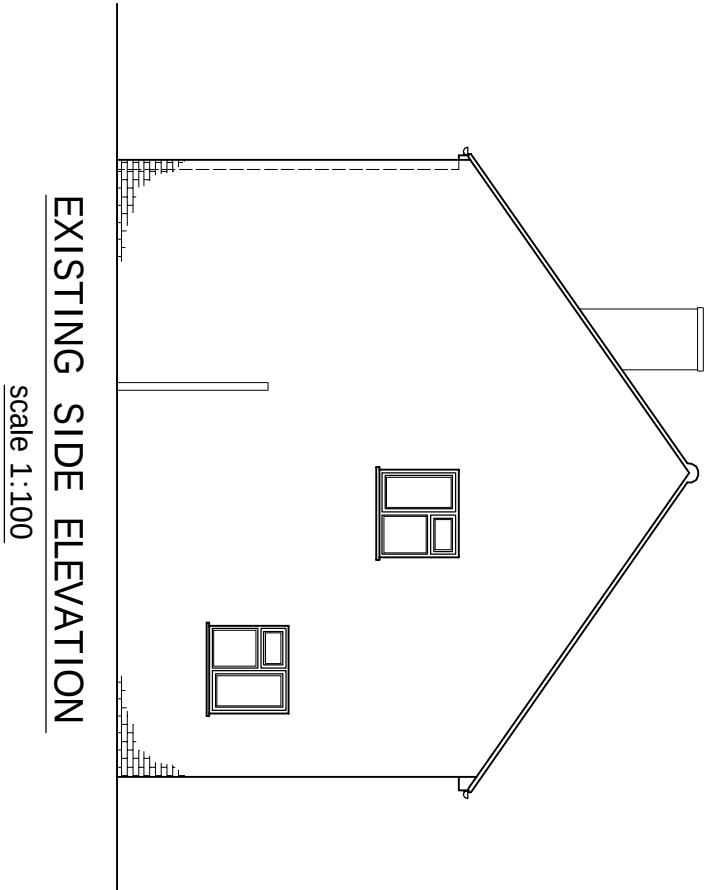


EXISTING SIDE ELEVATION
Scale 1:100

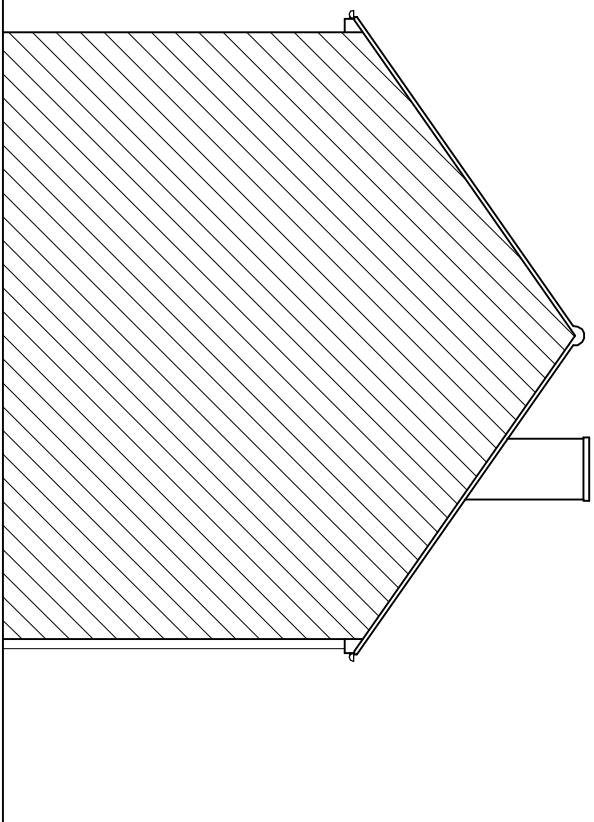


EXISTING Adj. SIDE ELEVATION
Scale 1:100

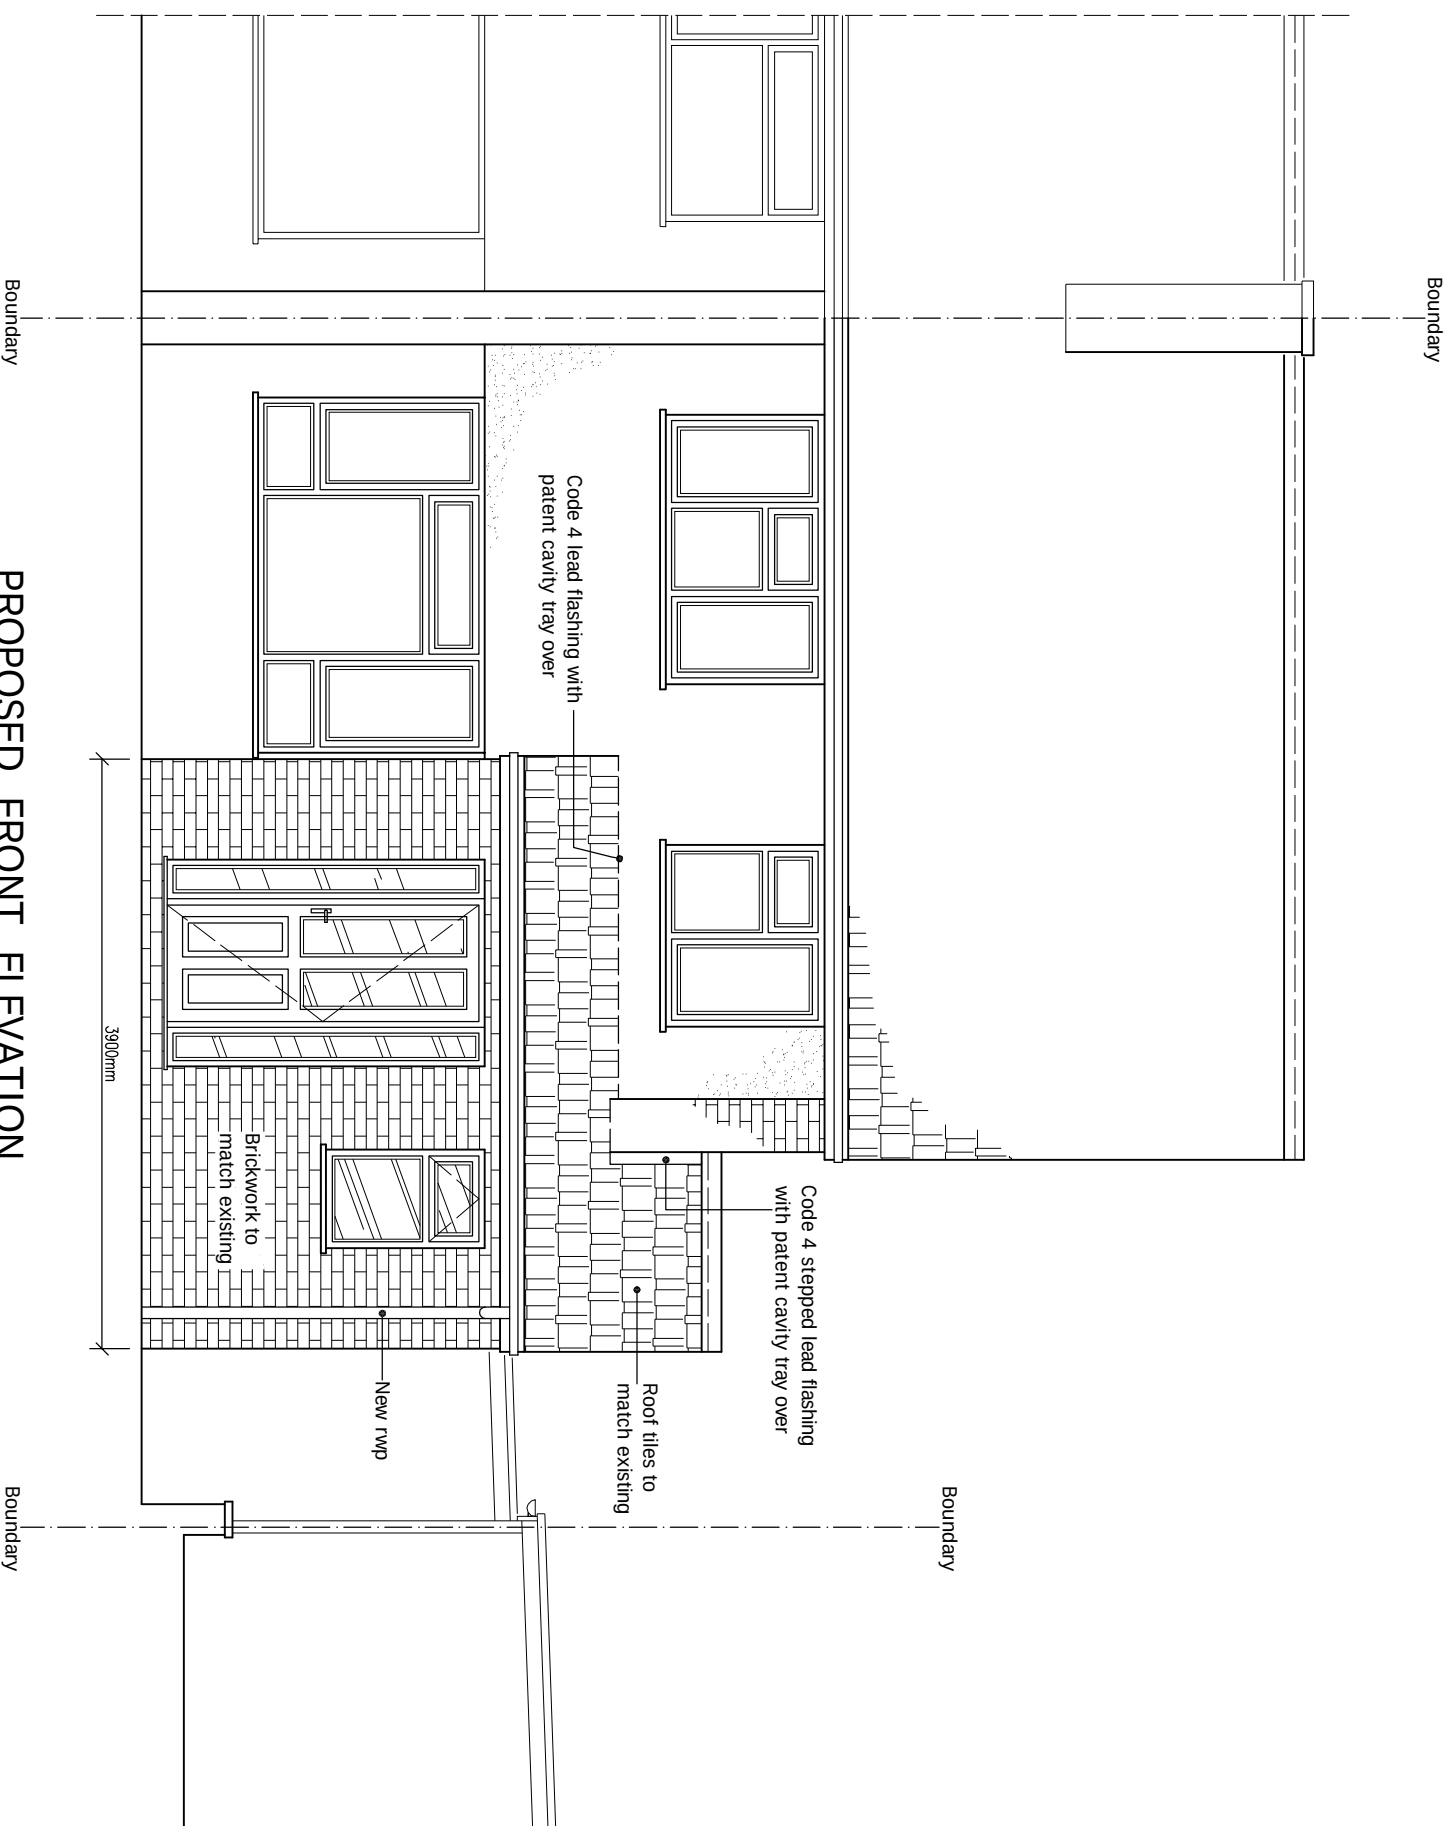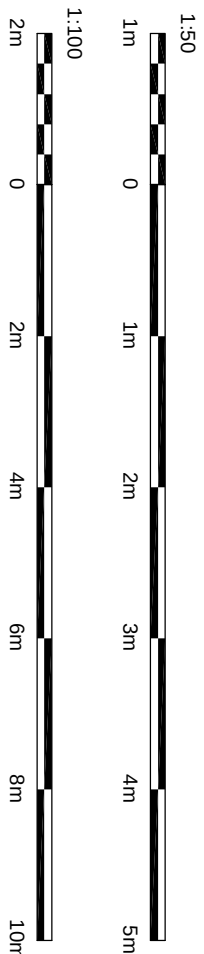


PROPOSED FRONT ELEVATION
Scale 1:50

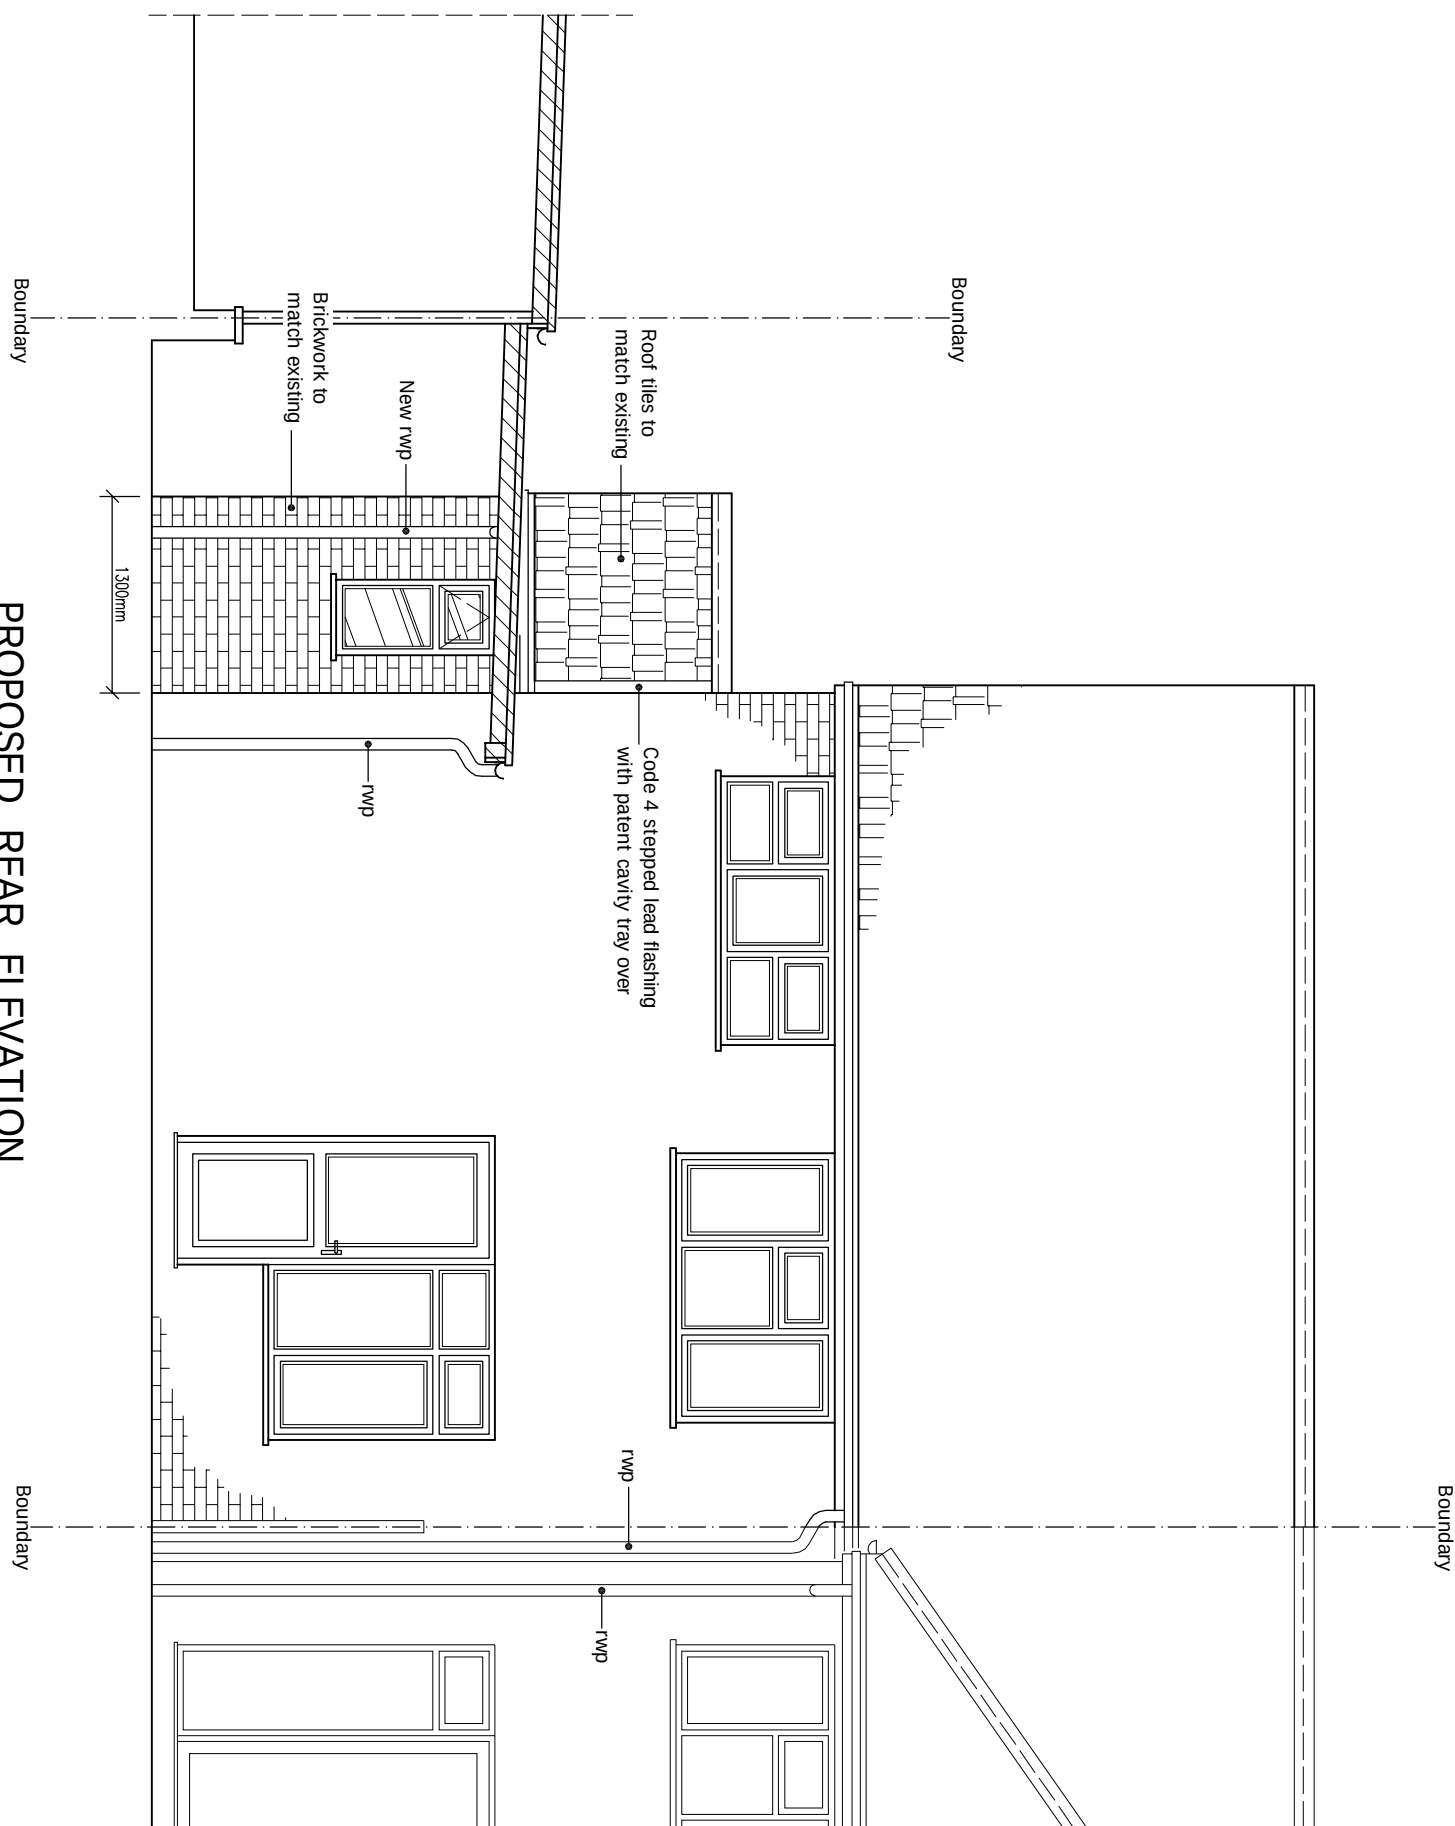

PROPOSED REAR ELEVATION
Scale 1:50

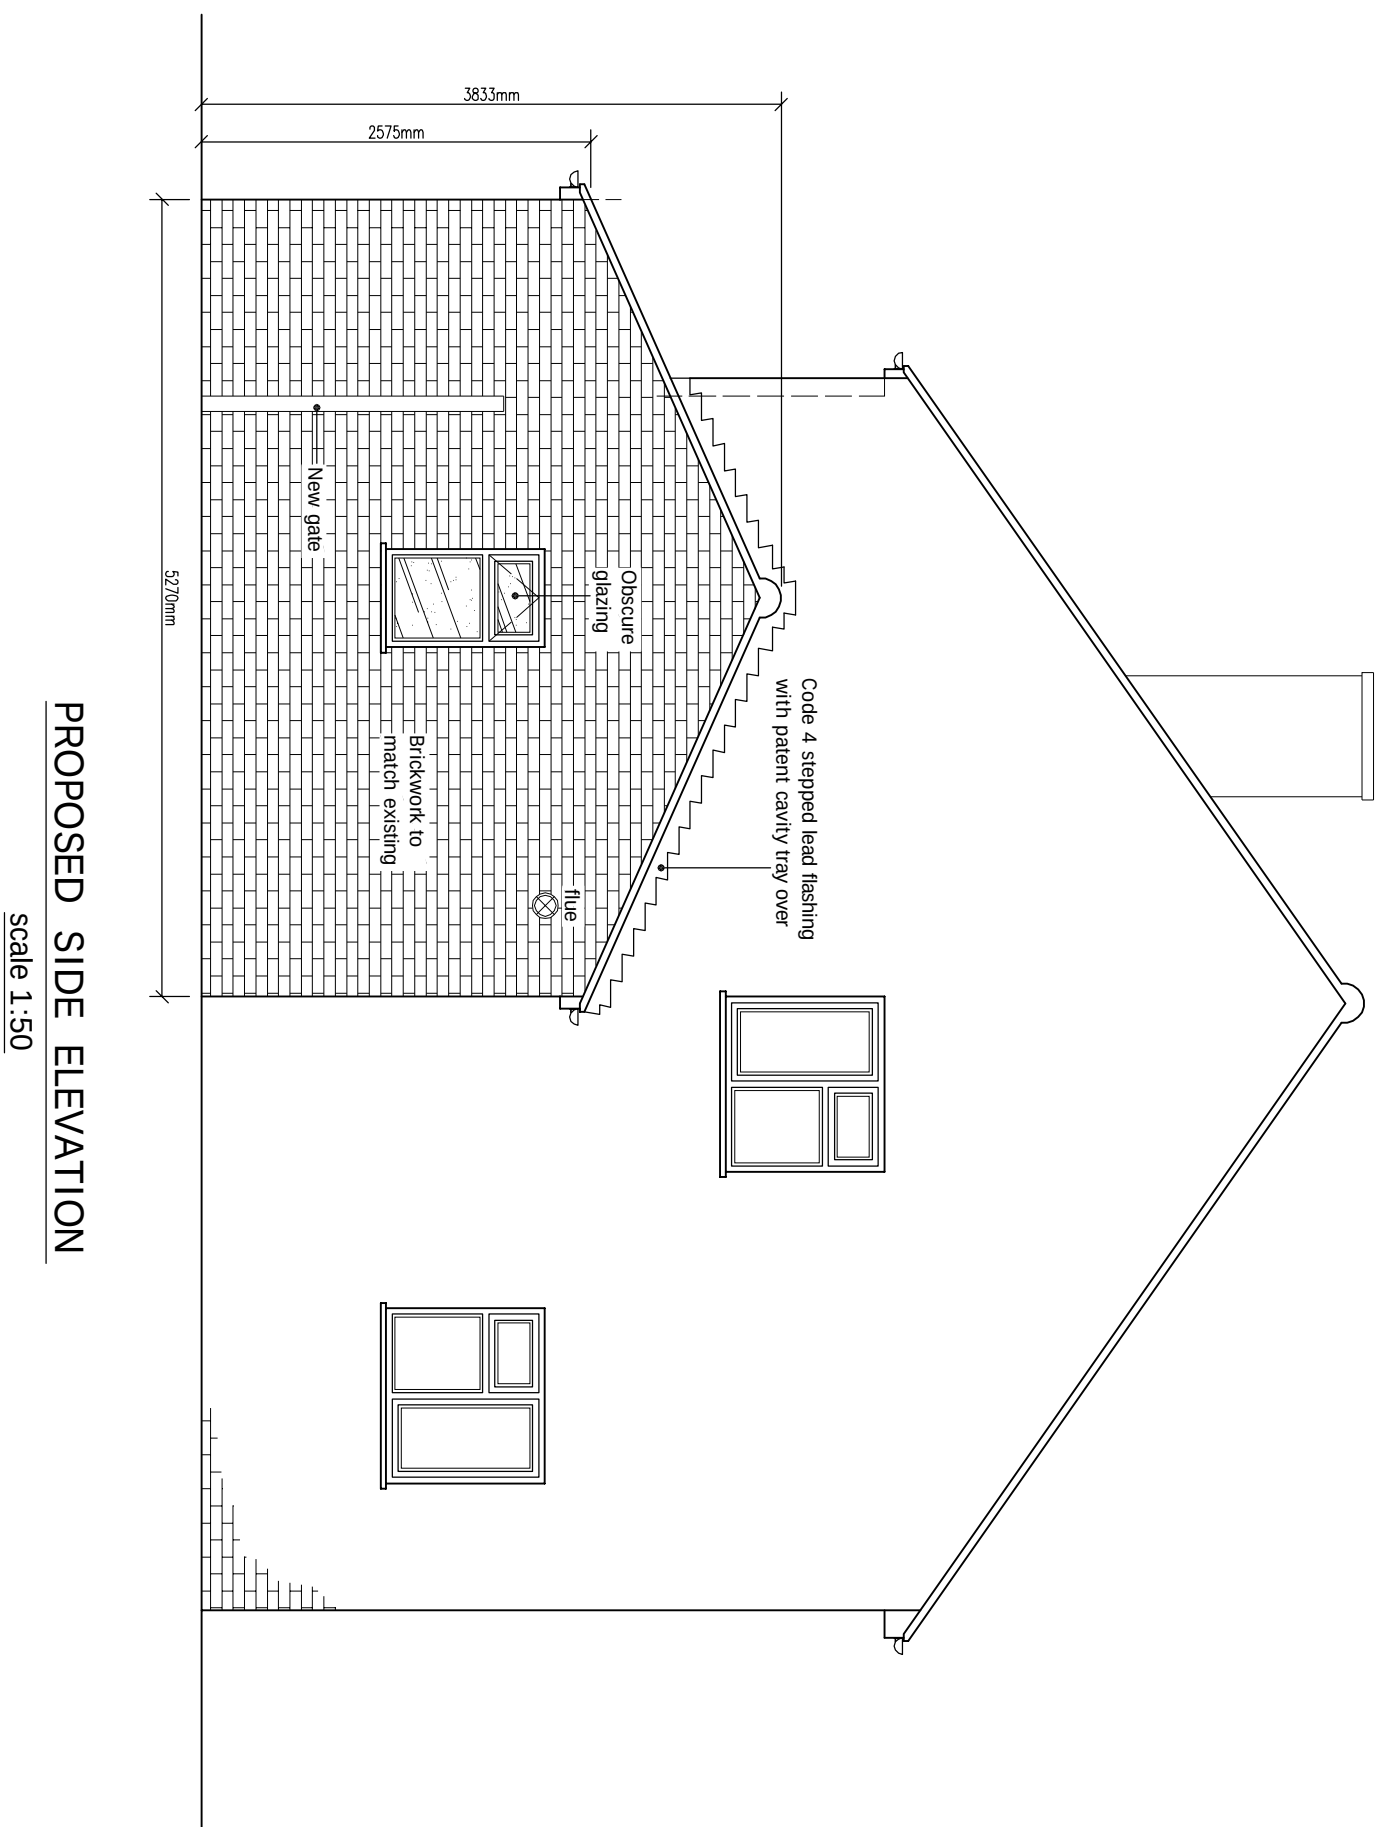

PROPOSED SIDE ELEVATION
Scale 1:50

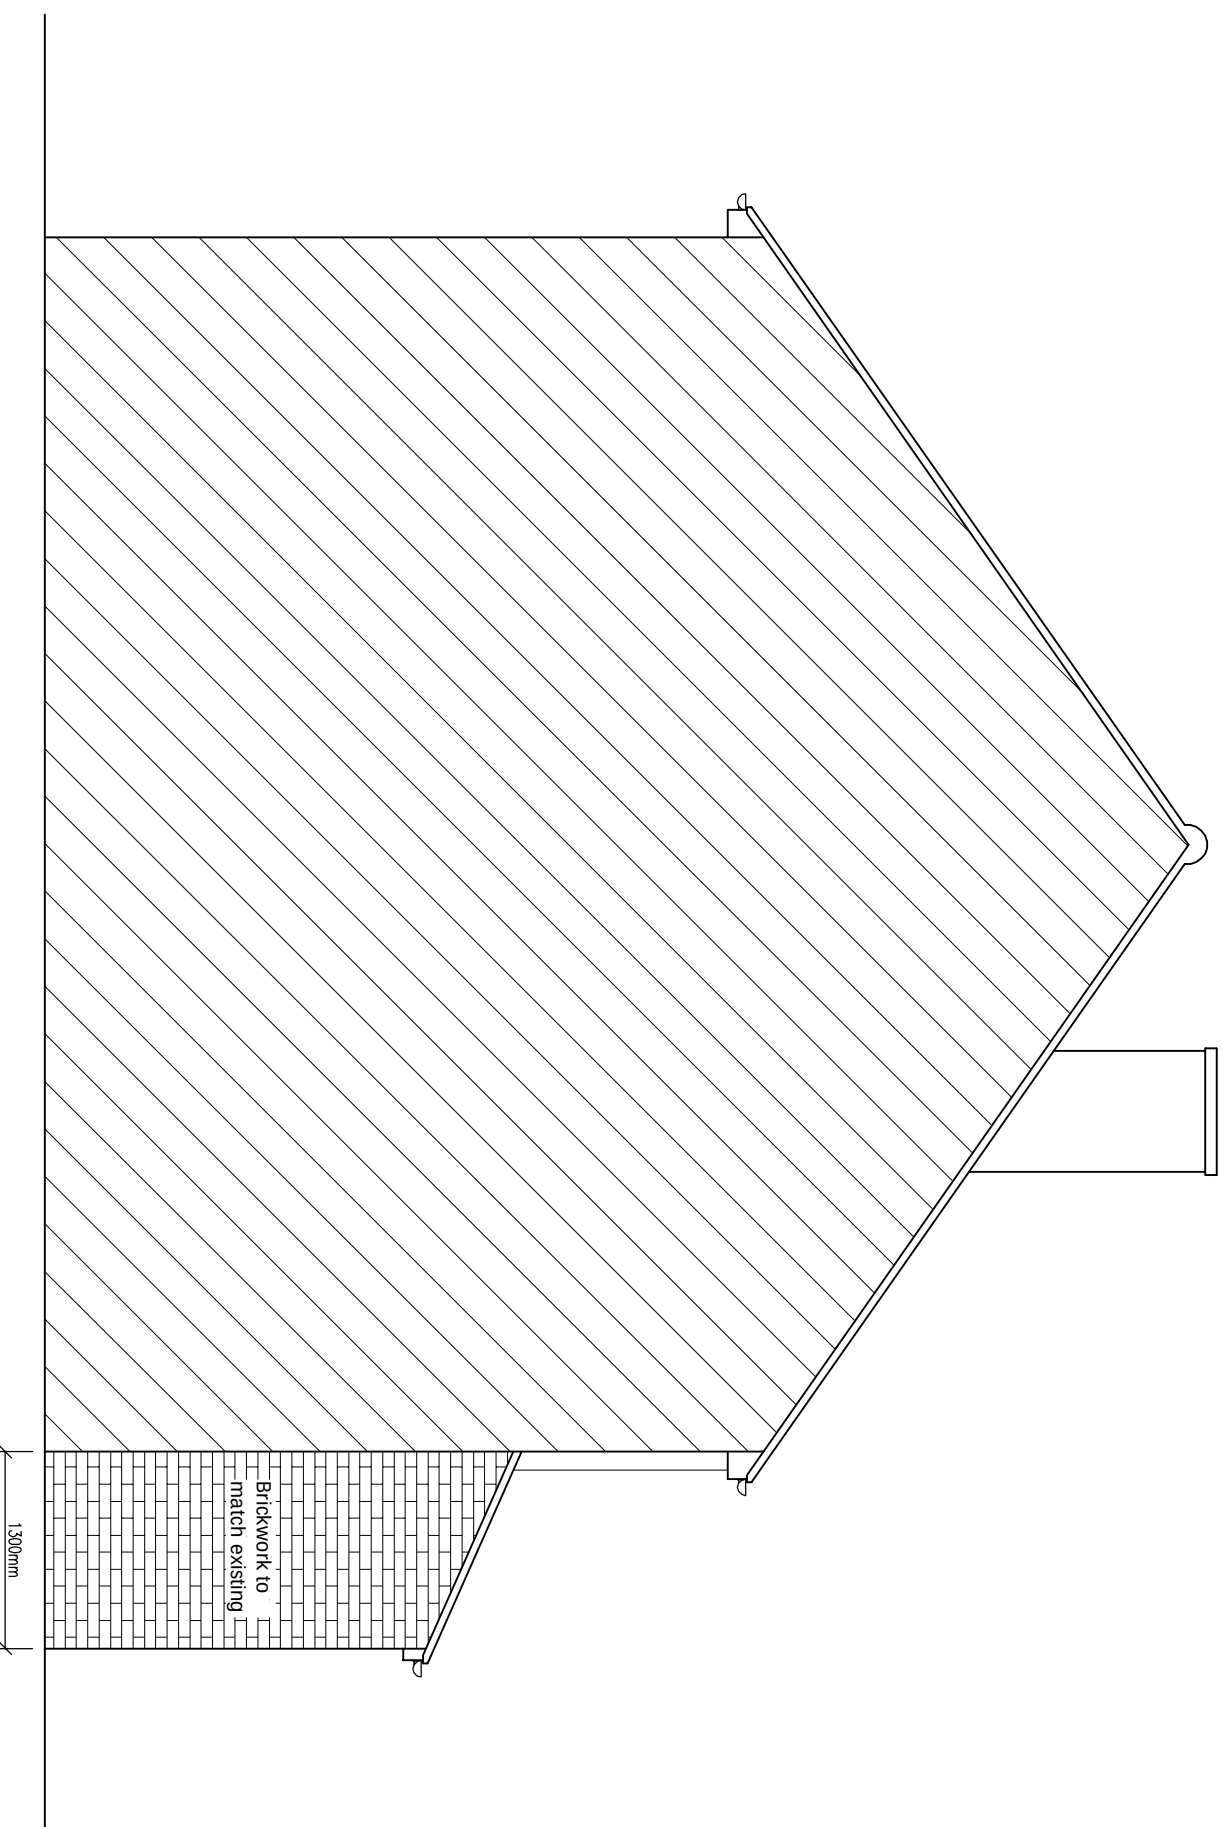

PROPOSED Adj. SIDE ELEVATION
Scale 1:50



DRAWING		PLANNING	
STATUS		DRAWING	
FOR PLANNING AND BUILDING CONTROL		2 WESTWOOD AVENUE, HITCHIN, HERTS SG4 9LH	
ARCHITECTURAL DESIGN STUDIO		DRAWING TITLE	
ARCHITECTURAL DESIGN STUDIO		EXISTING AND PROPOSED DRAWINGS	
ARCHITECTURAL DESIGN STUDIO		SCALE: AS SHOWN	
ARCHITECTURAL DESIGN STUDIO		DATE	
ARCHITECTURAL DESIGN STUDIO		29 APRIL 2026	