



Scale 1:100,1:50 & 1:1250	Paper Size A1
Drawn by: DH	Date: 04/07/25
Sheet No. HAPMK2-25-01	Revision -

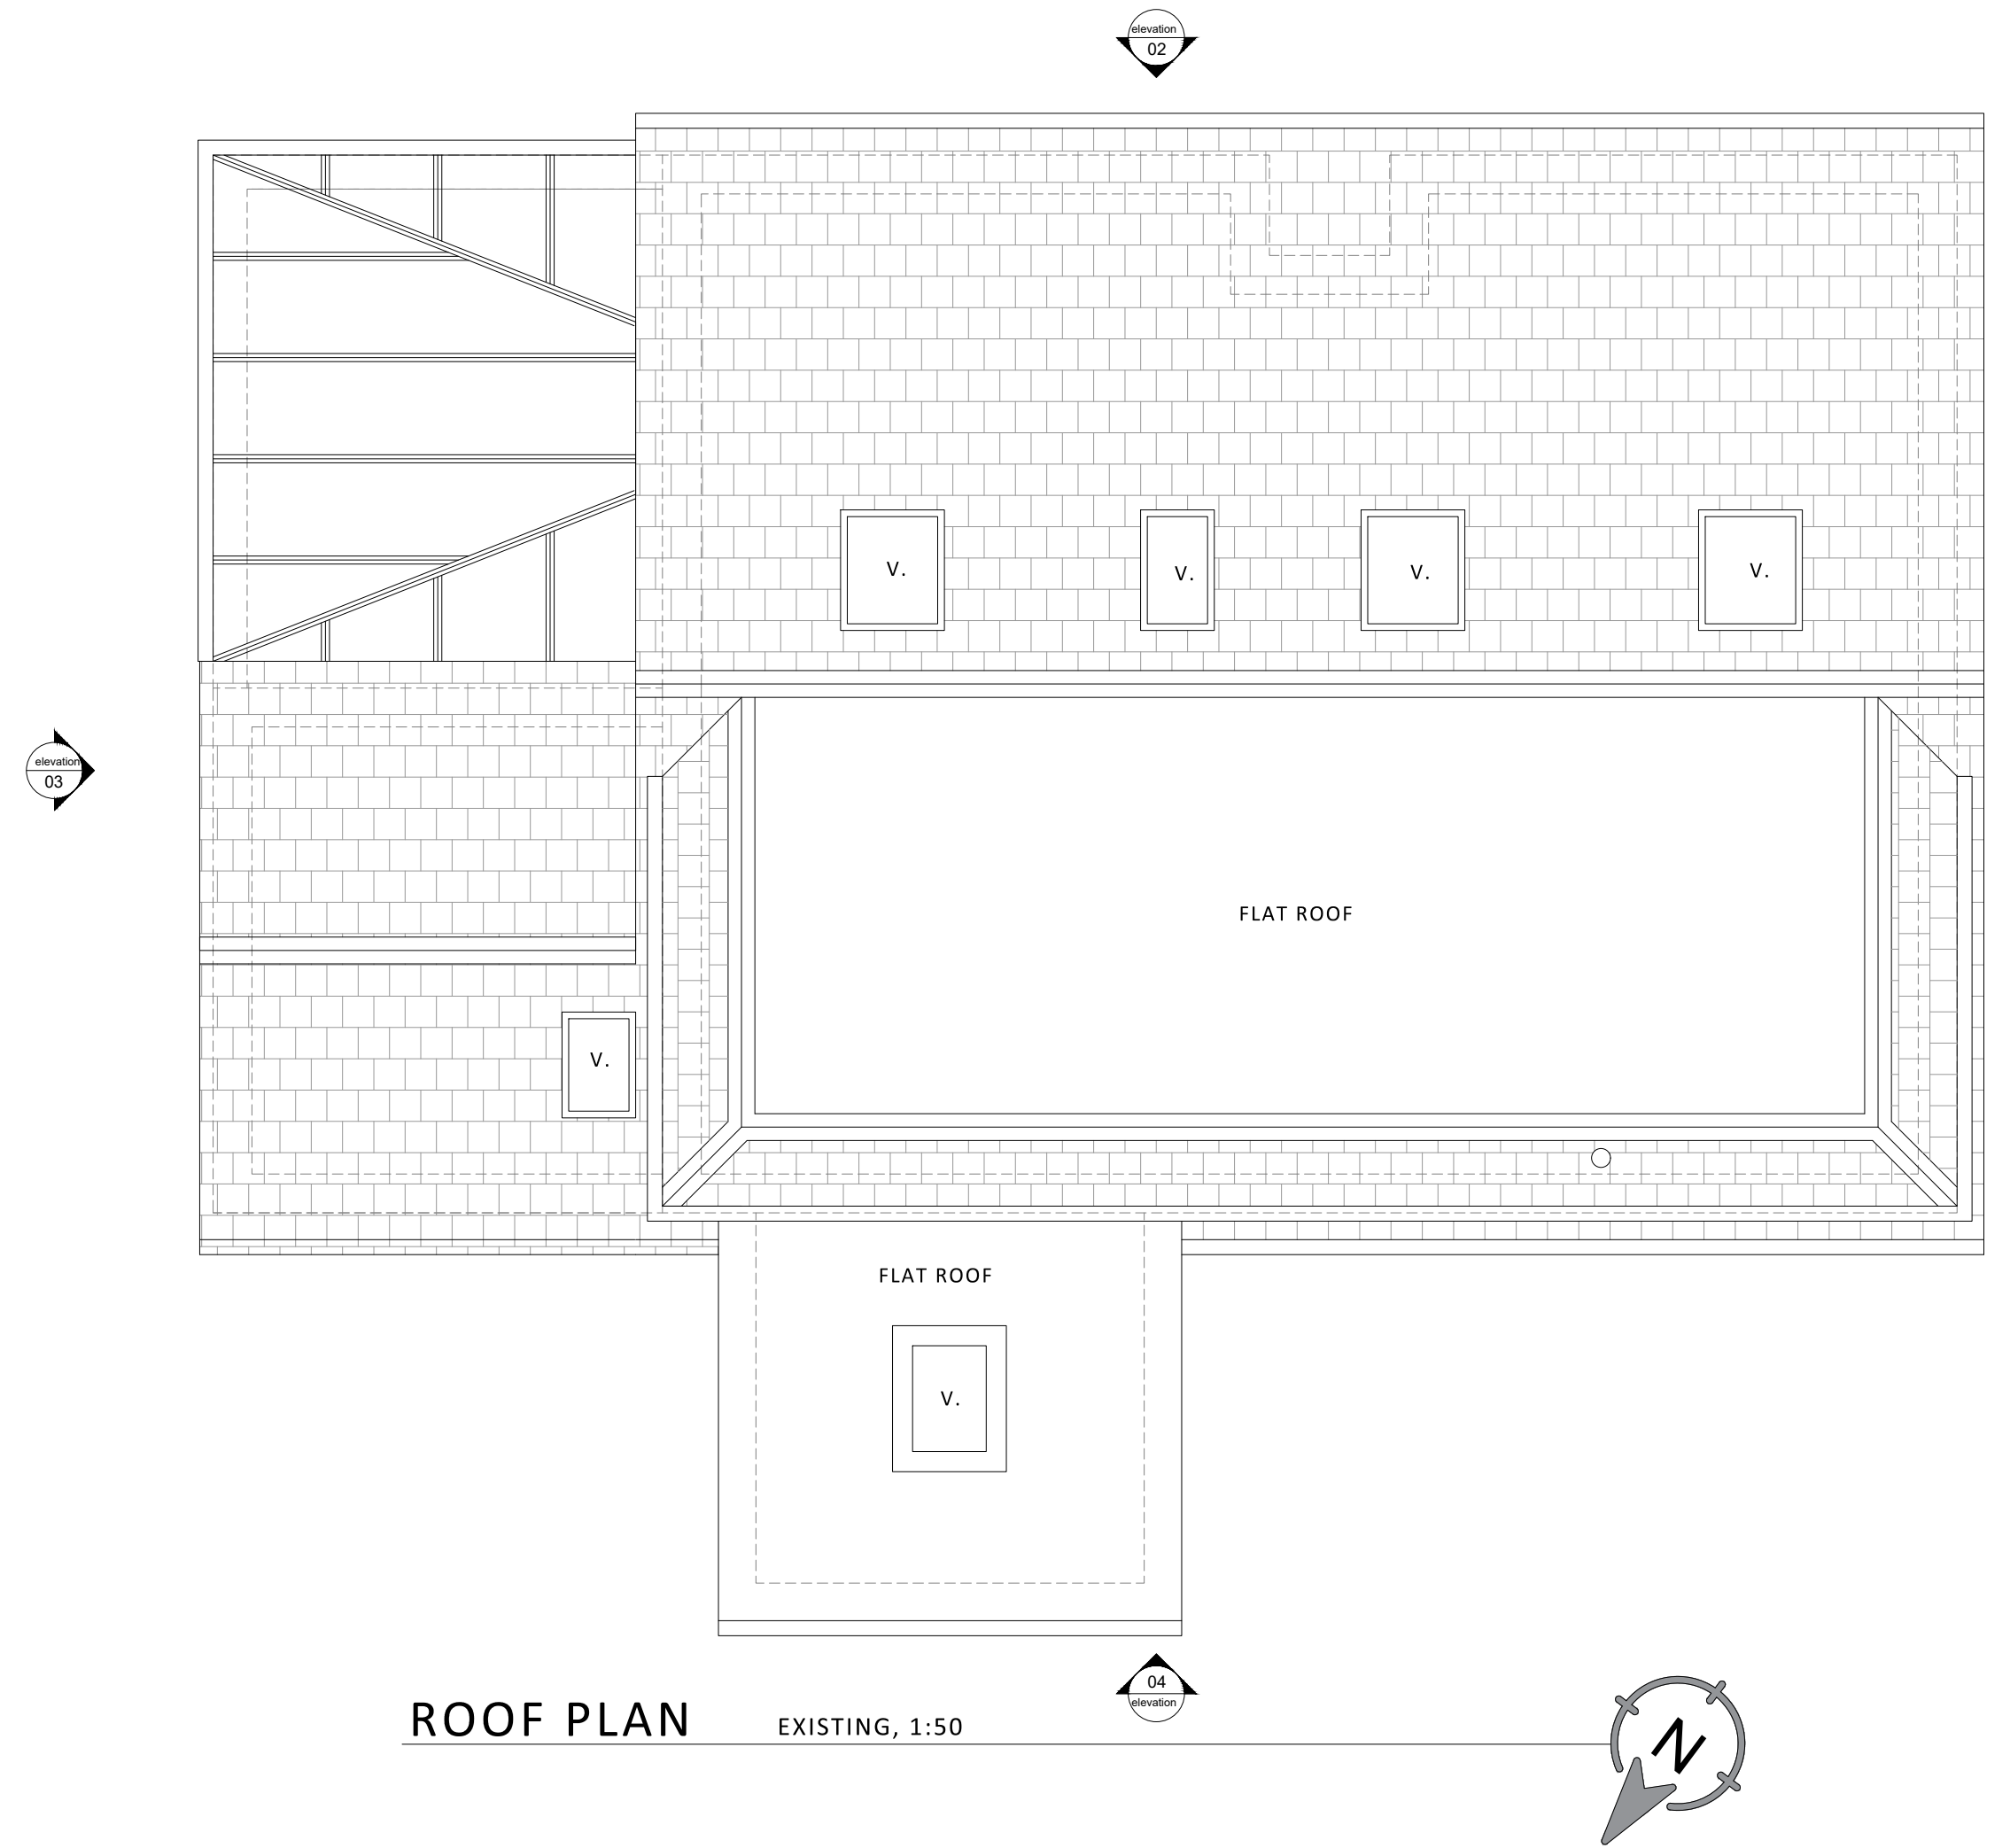

EXISTING, 1:50



EXISTING, 1:50

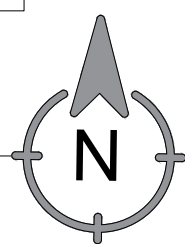

EXISTING, 1:1250



EXISTING, 1:100



EXISTING, 1:100



REV.	DATE	DESCRIPTION

Client: MR AND MRS LUSCOMBE

Project:
EXTENSIONS AND ALTERATIONS TO 2 MACKEREL HALL,
ROYSTON, SG8 5BS

Drawing Status:
PLANNING ISSUE

Drawing Title:
EXISTING GROUND FLOOR, FIRST FLOOR AND
ROOF PLANS, EXISTING ELEVATIONS AND
LOCATION PLAN

Scale 1:100,1:50 & 1:1250	Paper Size A1
Drawn by: DH	Date: 04/07/25
Sheet No. HAPMK2-25-01	Revision -