




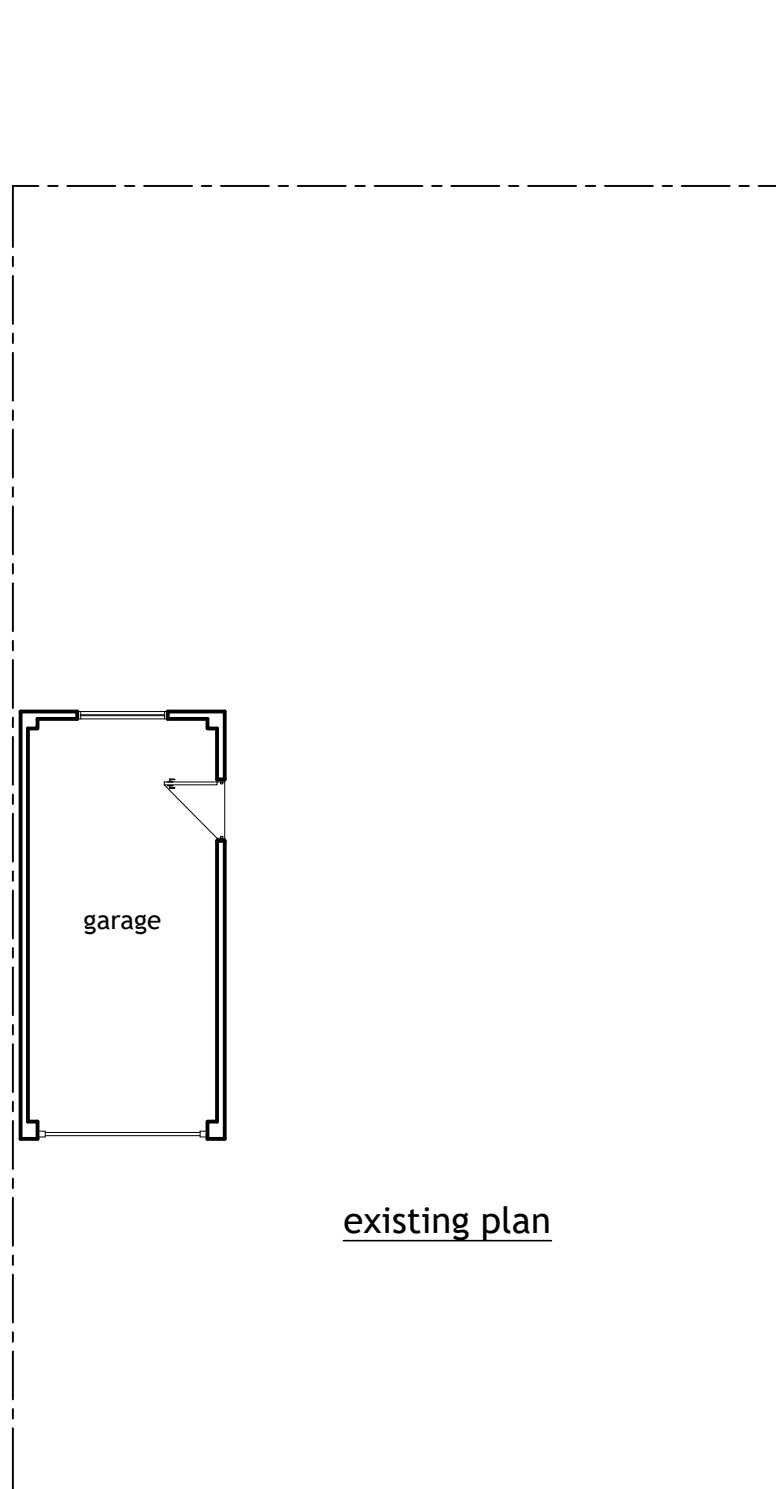


existing plan

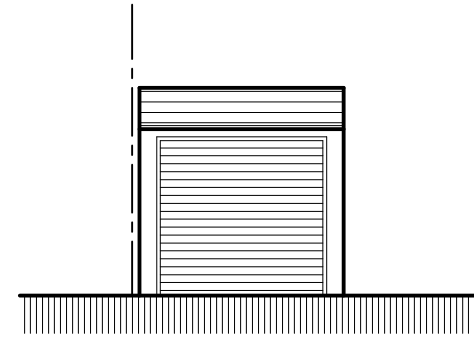


existing front elevation

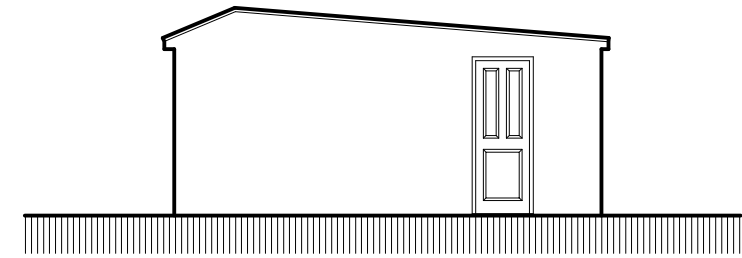


existing side elevation

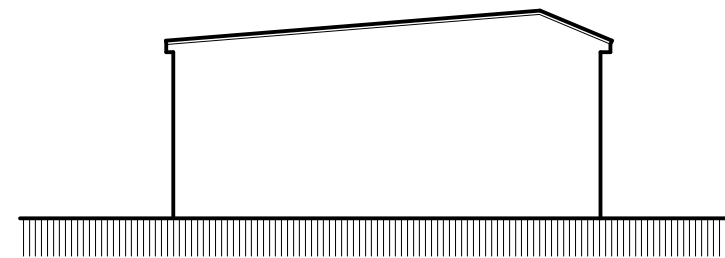

existing side elevation

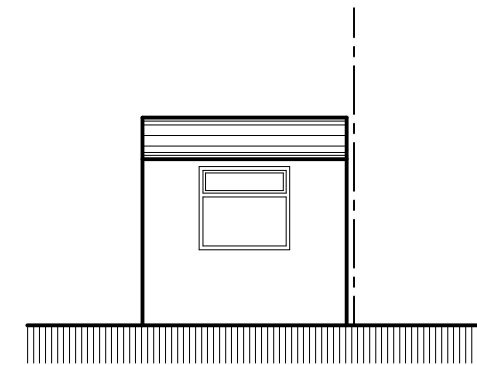

existing rear elevation

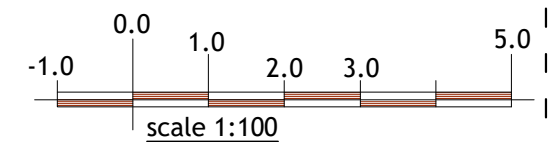

plan & build



PH: 07816611144

shamshadali@hotmail.co.uk

ADDRESS: 73 BROWNING DRIVE, SG4 0QR

TITLE: EXISTING PLAN & ELEVATIONS

PROJECT: ERECTION OF OUTBUILDING IN REAR GARDEN

DATE 17/07/2026

DWG NO.

01/05

DRAWN BY

SCALE

1:100

A3