

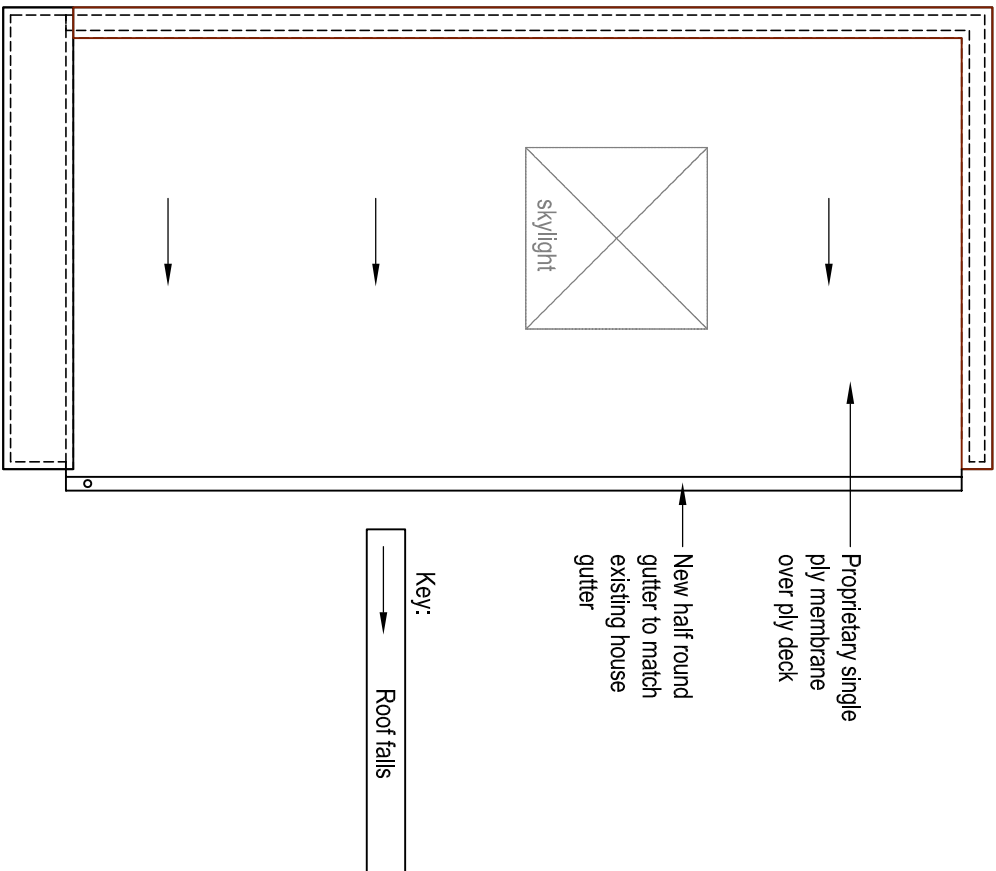
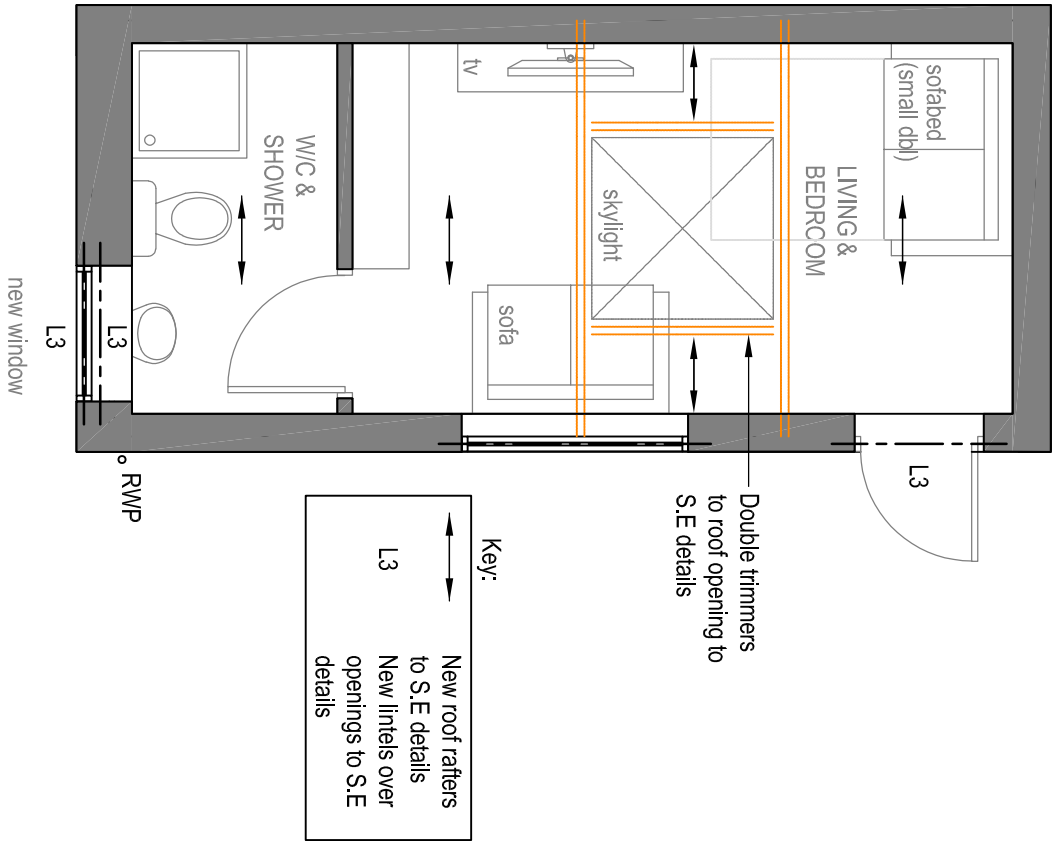
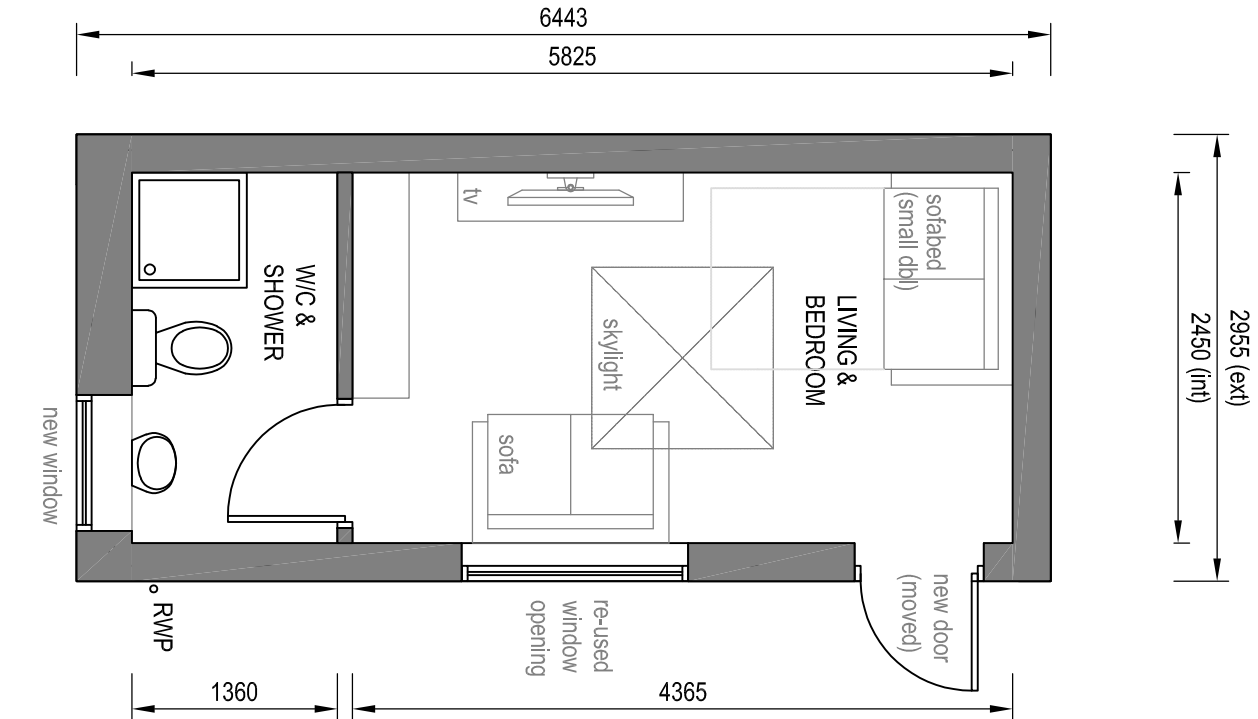
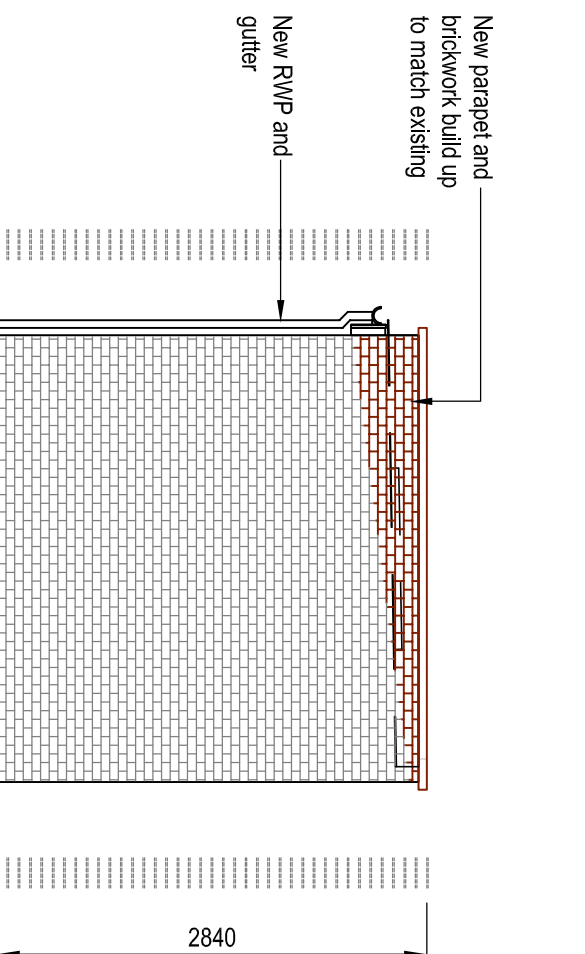
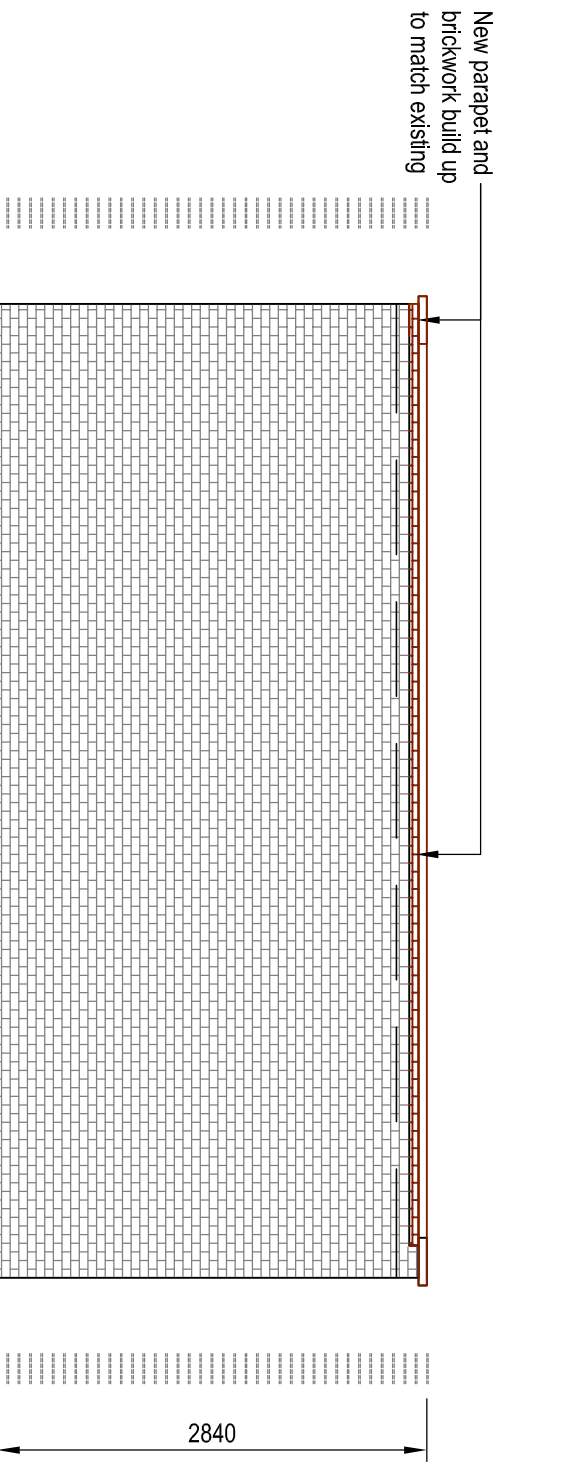


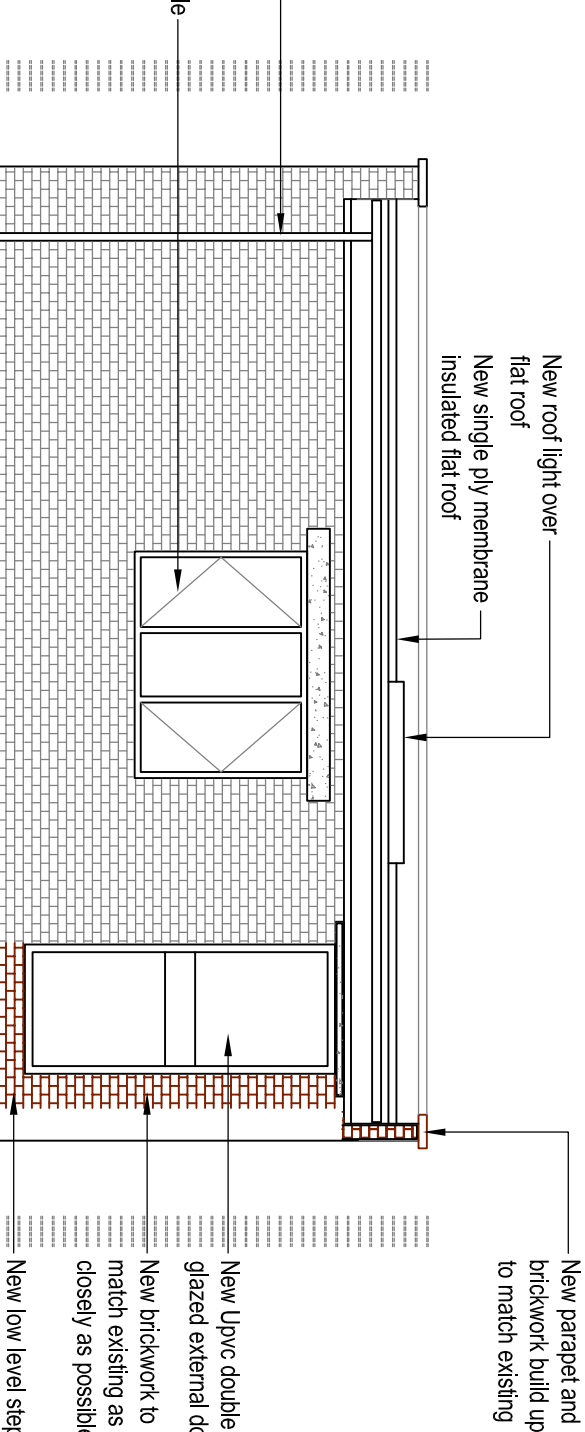

Ground Floor Plan (prop.)
Scale 1:50

Ground Floor Plan Structure Over (proposed)
Scale 1:50

Ground Floor Plan Structure Over (proposed)
Scale 1:50


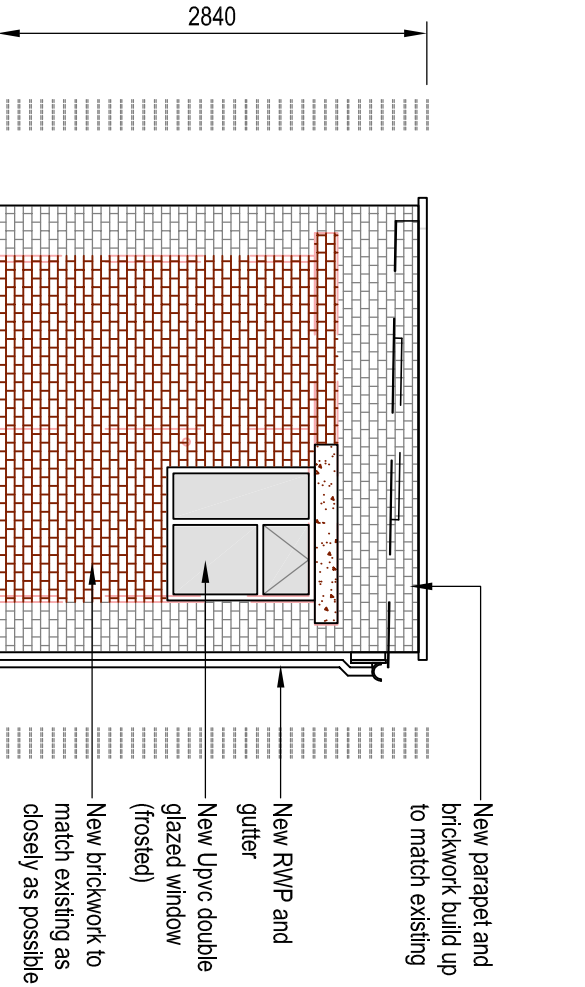


Front Elevation (proposed)
Scale 1:50

Right Side Elevation (proposed)
Scale 1:50

Left Side Elevation (proposed)
Scale 1:50

Rear Elevation (proposed)
Scale 1:50

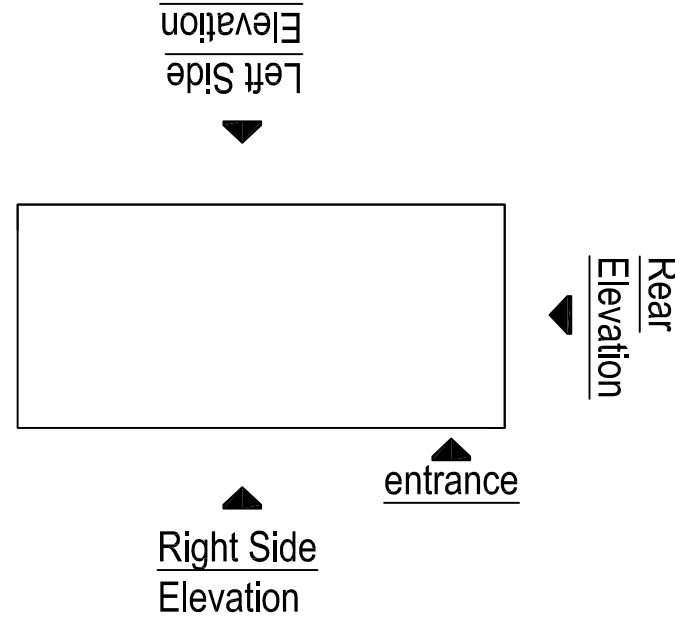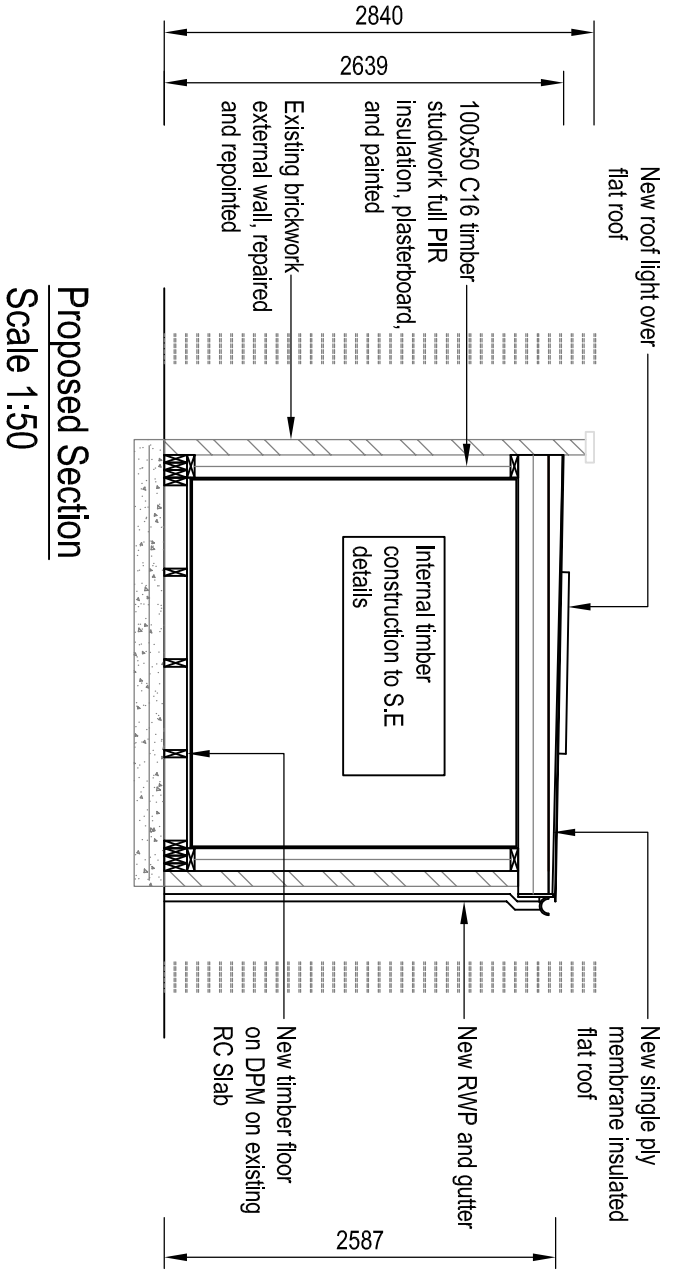

P1		Preliminary/Planning Issue		27.04.2025	
Rev		Issue		Date	
MobICAD LTD					
60 Kingston Road, Luton, Beds, LU2 7SA Tel: 07941 1531 907 Email: dgm12design@gmail.com					
PROJECT					
231 BEDFORD ROAD, HITCHIN, HERTS.					
TITLE					
GENERAL ARRANGEMENT PROPOSED FLOOR PLANS AND ELEVATIONS SHEET 1 of 1					
SCALE		DATE		DRAWN	
As shown @ A1		Apr. 2025		MM	
DRAWING NO: 2025_231BR_050		REV:		P1	