


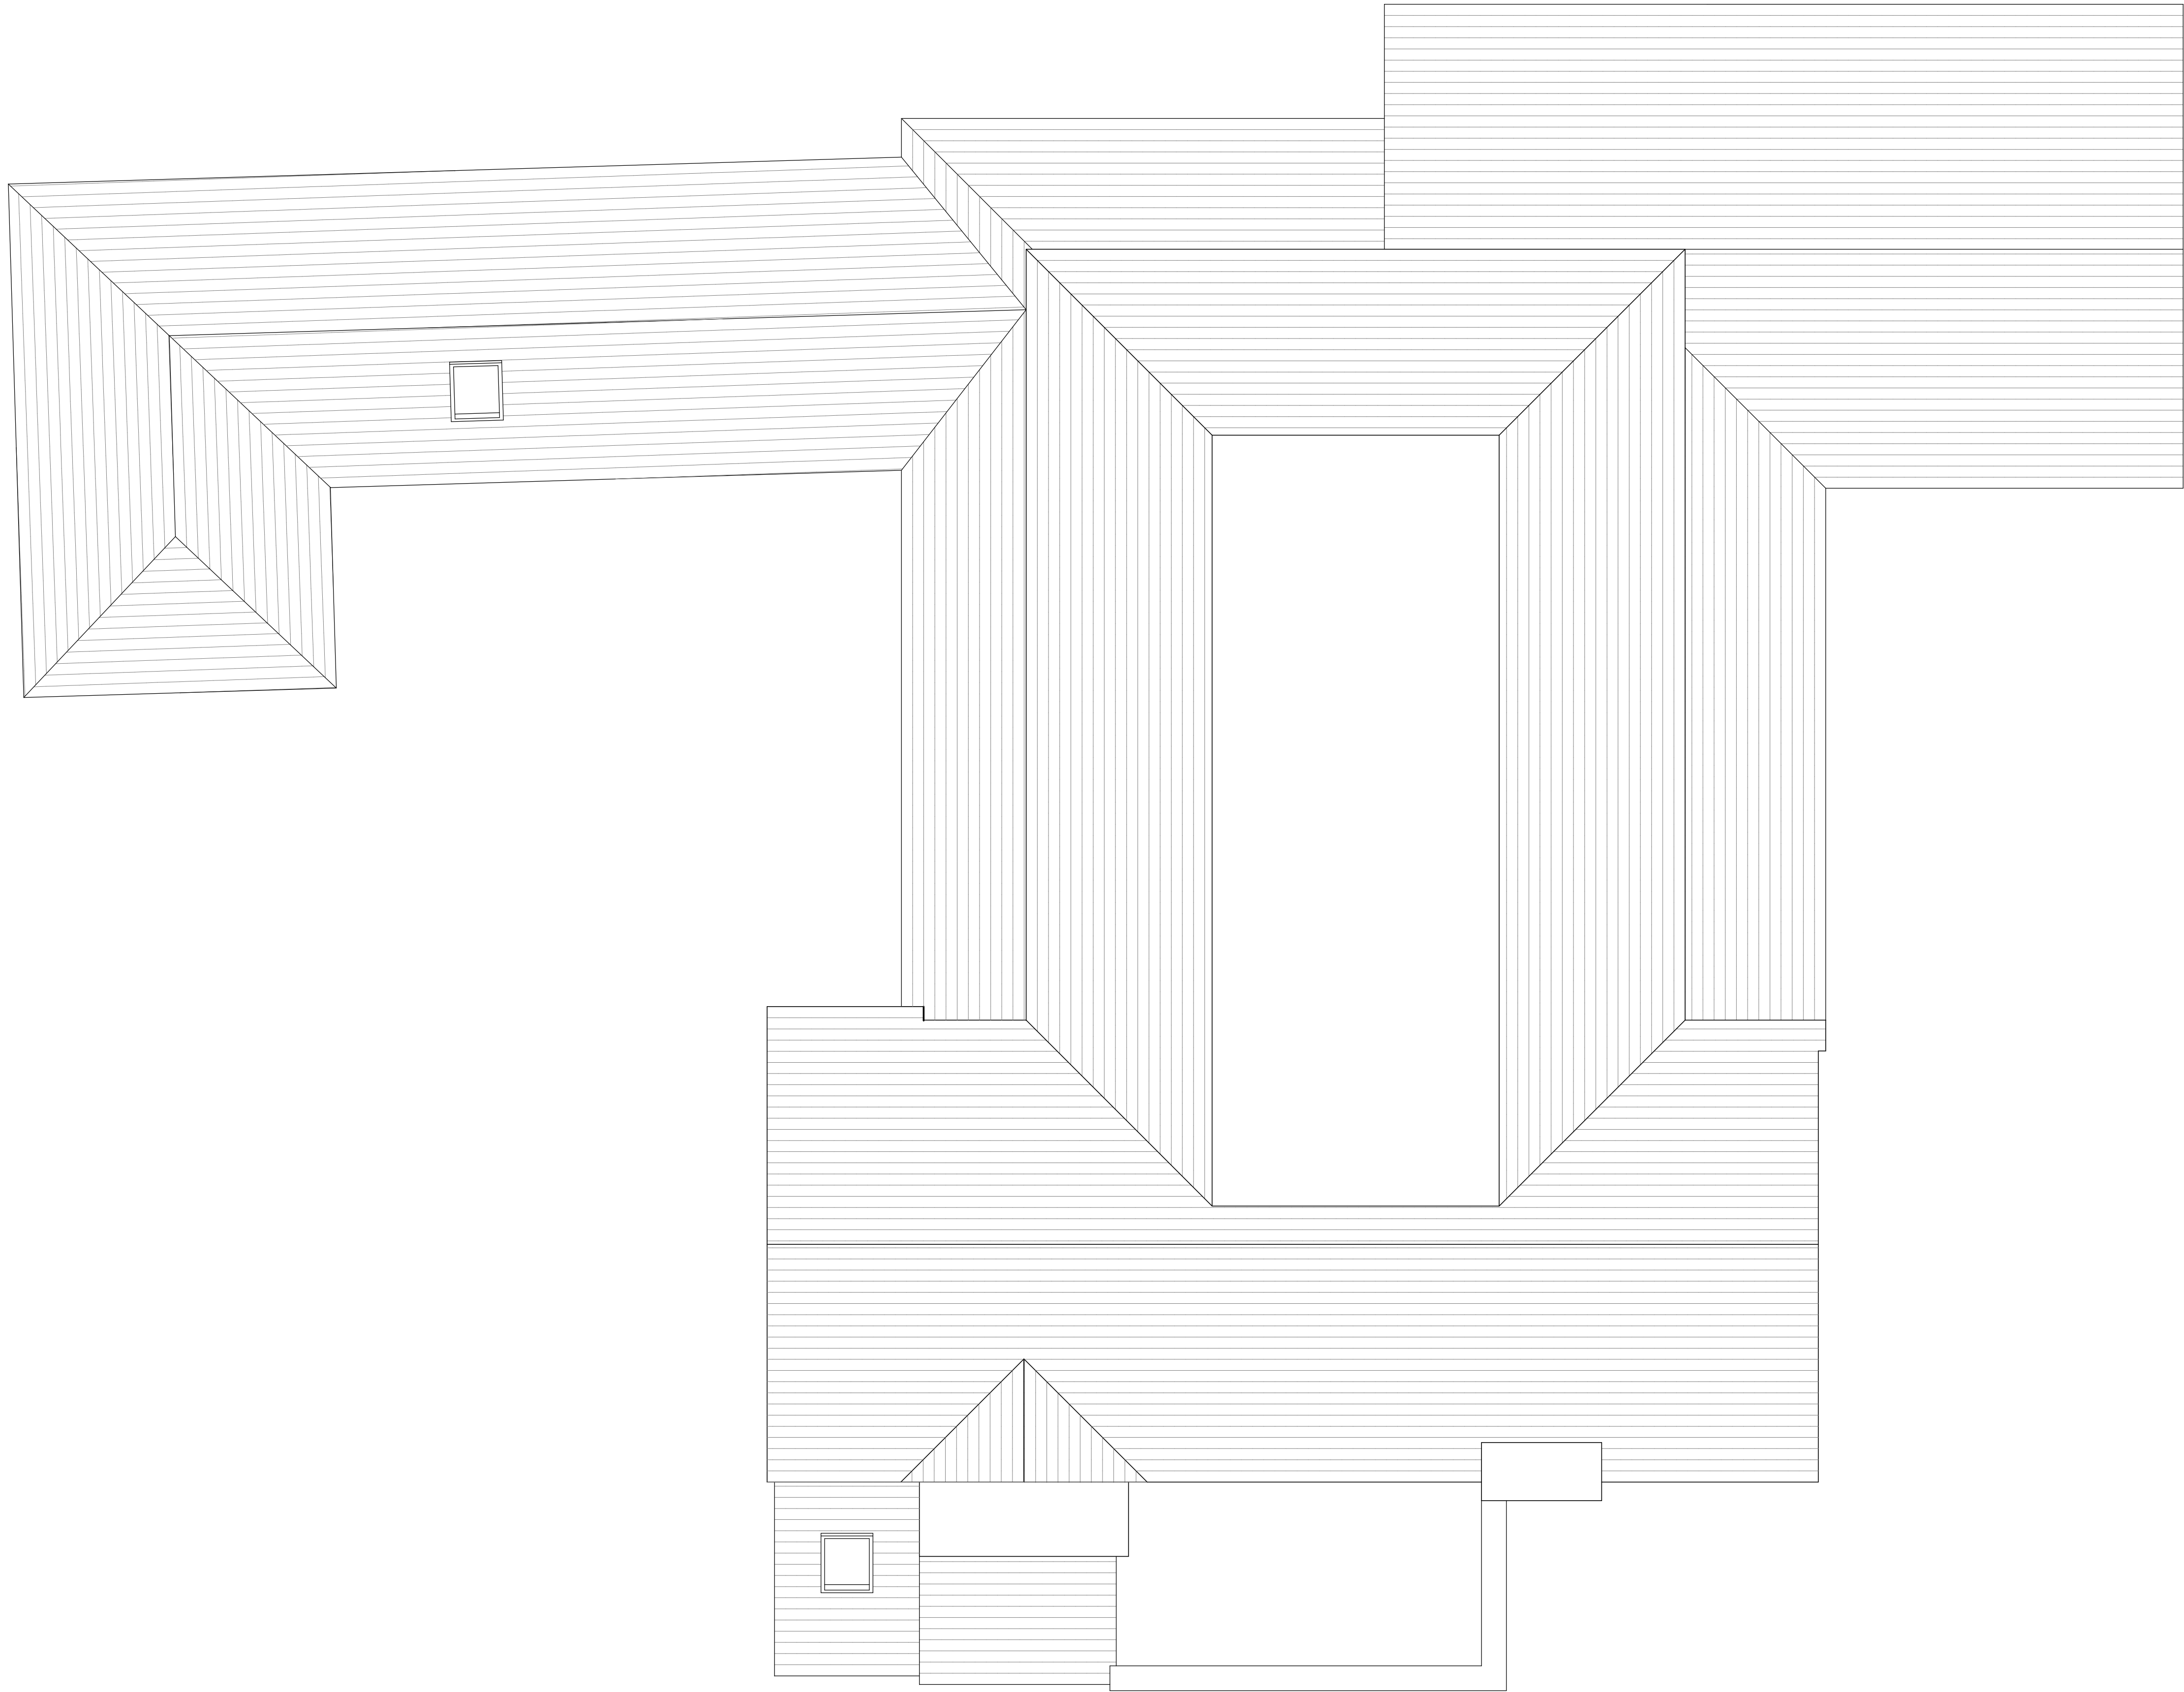

EXISTING ROOF PLAN



No.	Date	By	Contents

Revisions			
Site Address			
DOCRWA MANOR 1 HITCHIN ROAD PURTON SG5 3PZ			

Job Title			
AMENDMENTS TO LISTED BUILDING			

Drawing Title			
EXISTING ROOF PLAN			
Scale	Date	Drawn by	
1:50@A1	03/25	SB	

Alan Cox Architects	
Architectural & Planning Consultants	
TEL: 020 - 8440 - 7777	
Web: coxassociates.co.uk	

Org.No.	Rev.
567225-003	-