



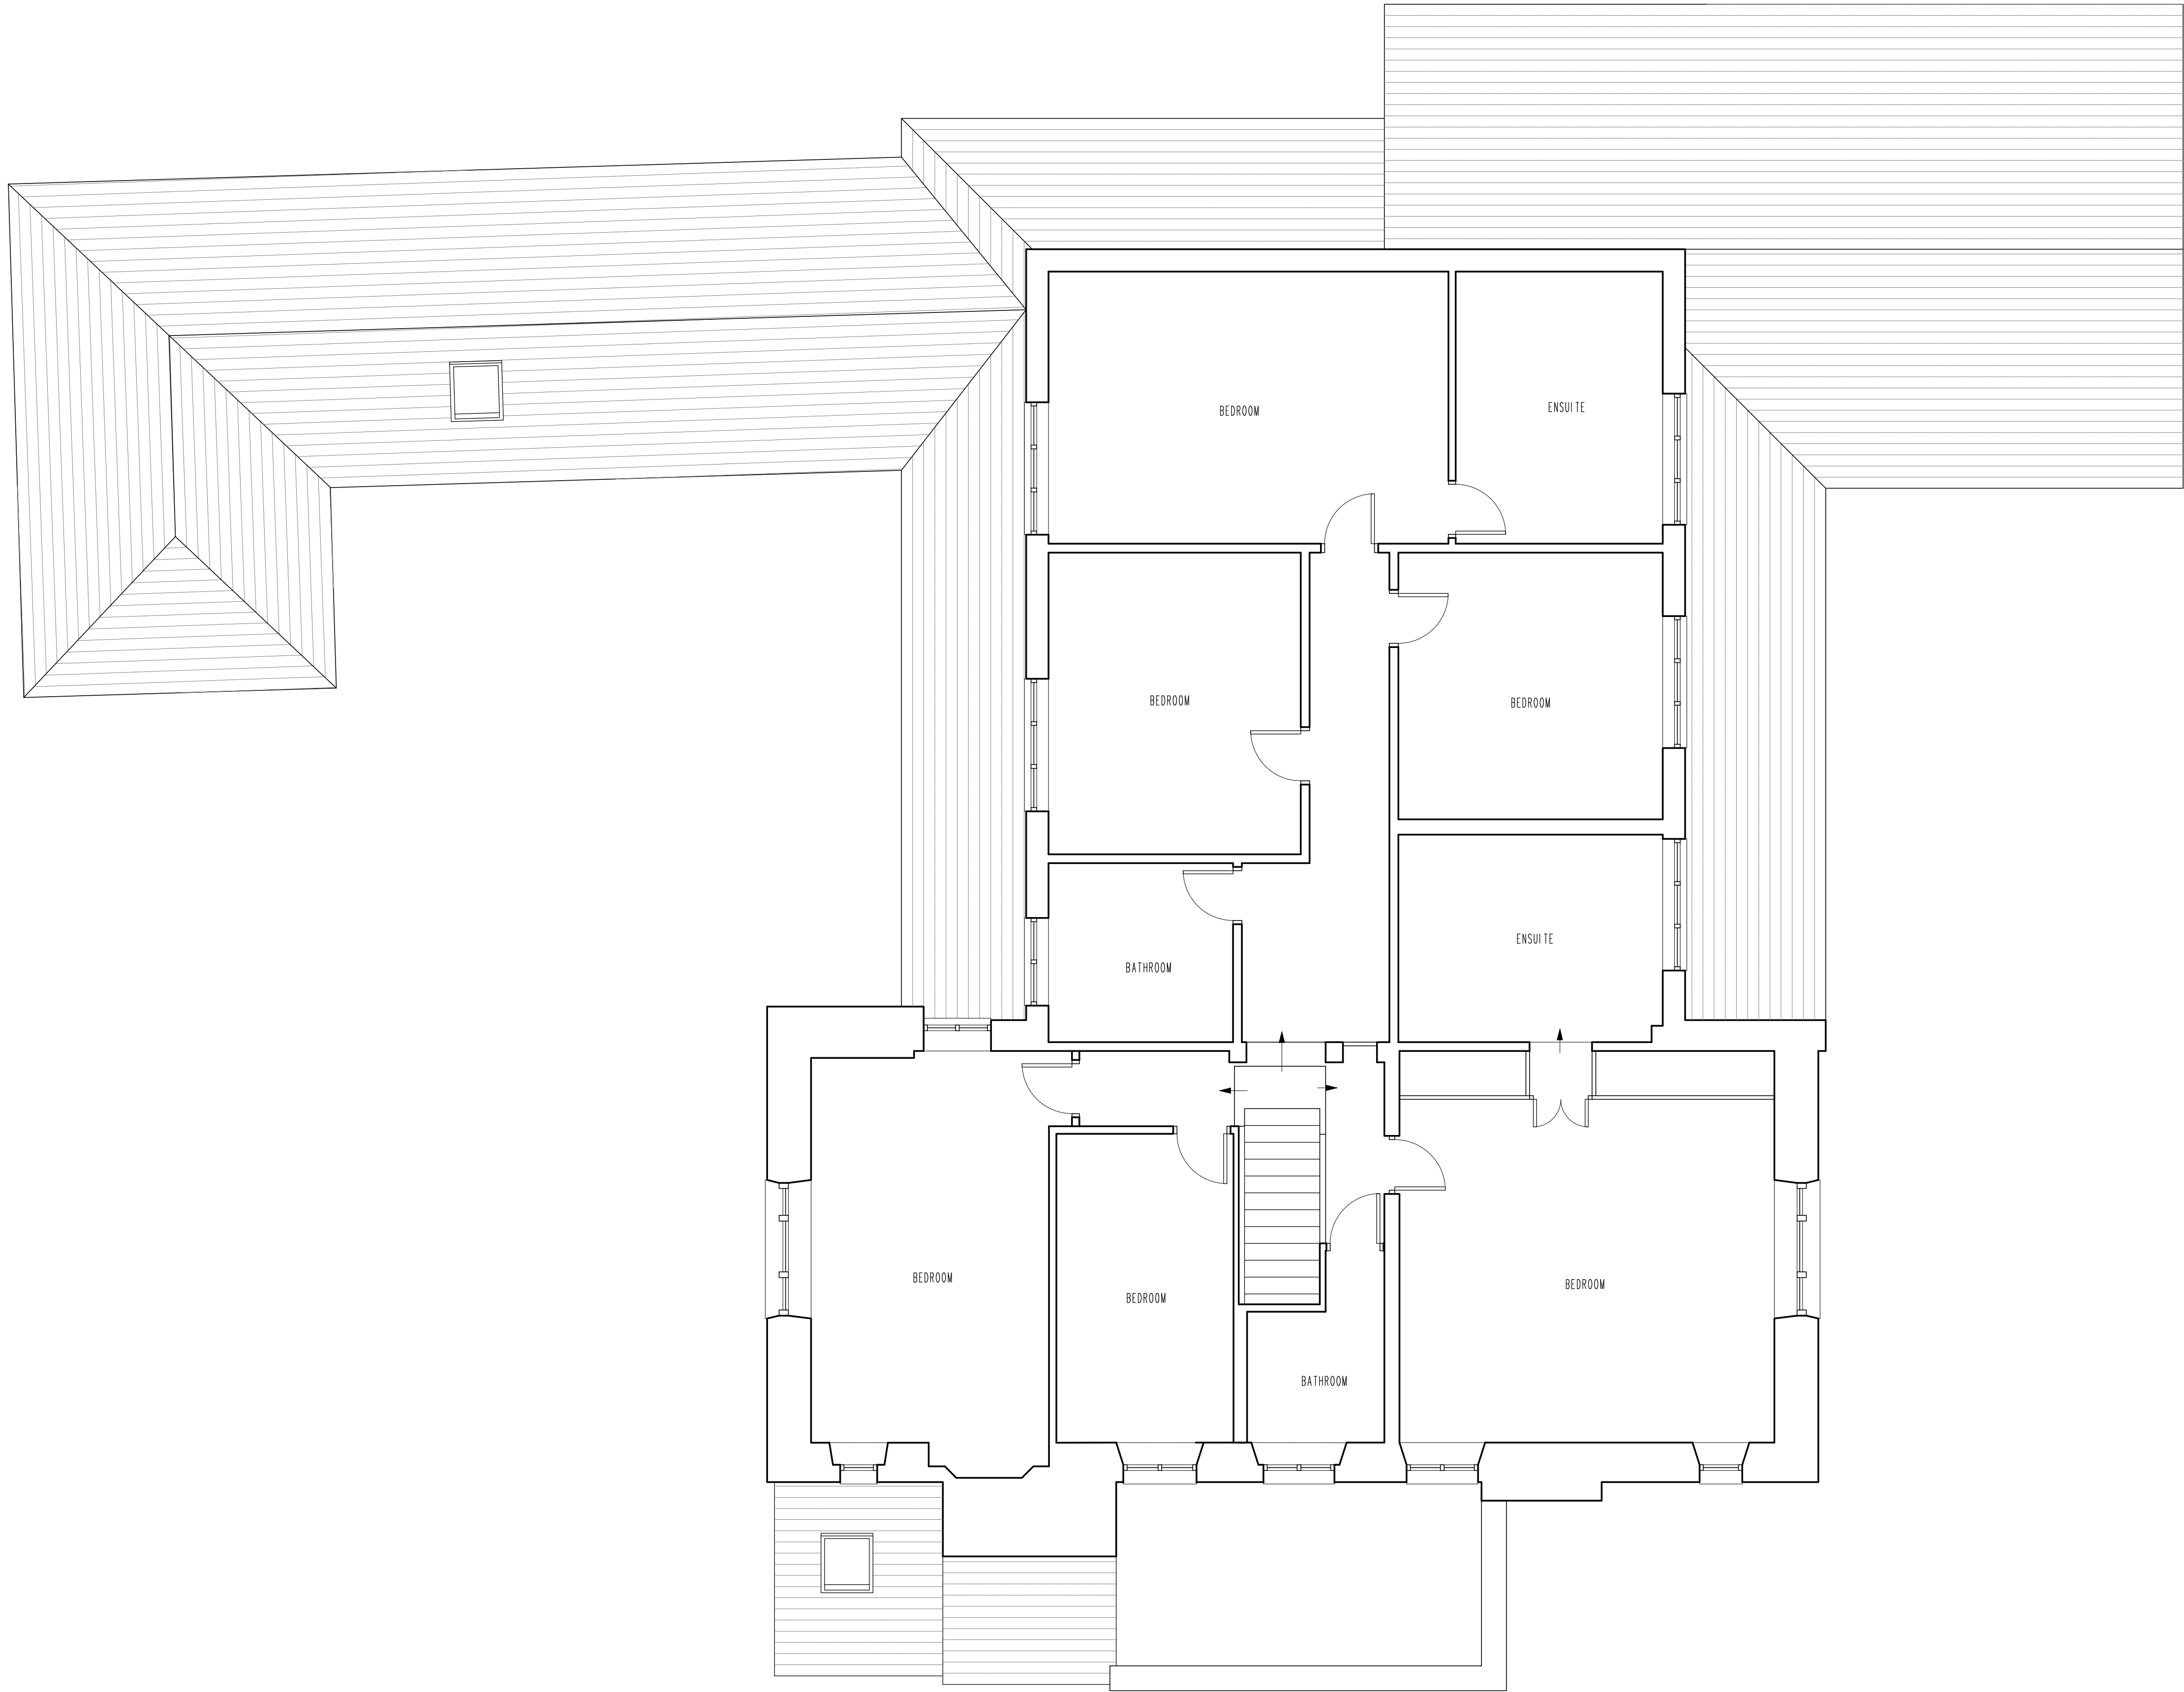

EXISTING FIRST FLOOR PLAN

 

|  |  |  |  |
|--|--|--|--|
|  |  |  |  |
|--|--|--|--|

| No. | Date | By | Contents |
|-----|------|----|----------|
|-----|------|----|----------|

Revisions

|              |                                                     |
|--------------|-----------------------------------------------------|
| Site Address | DOCRWA MANOR<br>1 HITCHIN ROAD<br>PURTON<br>SG5 3PZ |
|--------------|-----------------------------------------------------|

Job Title

|                                  |
|----------------------------------|
| AMENDMENTS TO<br>LISTED BUILDING |
|----------------------------------|

|               |                           |
|---------------|---------------------------|
| Drawing Title | EXISTING FIRST FLOOR PLAN |
| Scale         | 1:50@A1                   |
| Date          | 03/25                     |
| Drawn by      | SB                        |

**Alan Cox**  
**Architects**  
Architectural & Planning Consultants  
TEL: 020 - 8440 - 7777  
Web: coxassociates.co.uk

|         |            |
|---------|------------|
| Org.No. | 567225-002 |
| Rev.    | -          |