


PLANNING DRAWING



Indicative Street Scenes Proposed



Indicative Street Scenes Existing

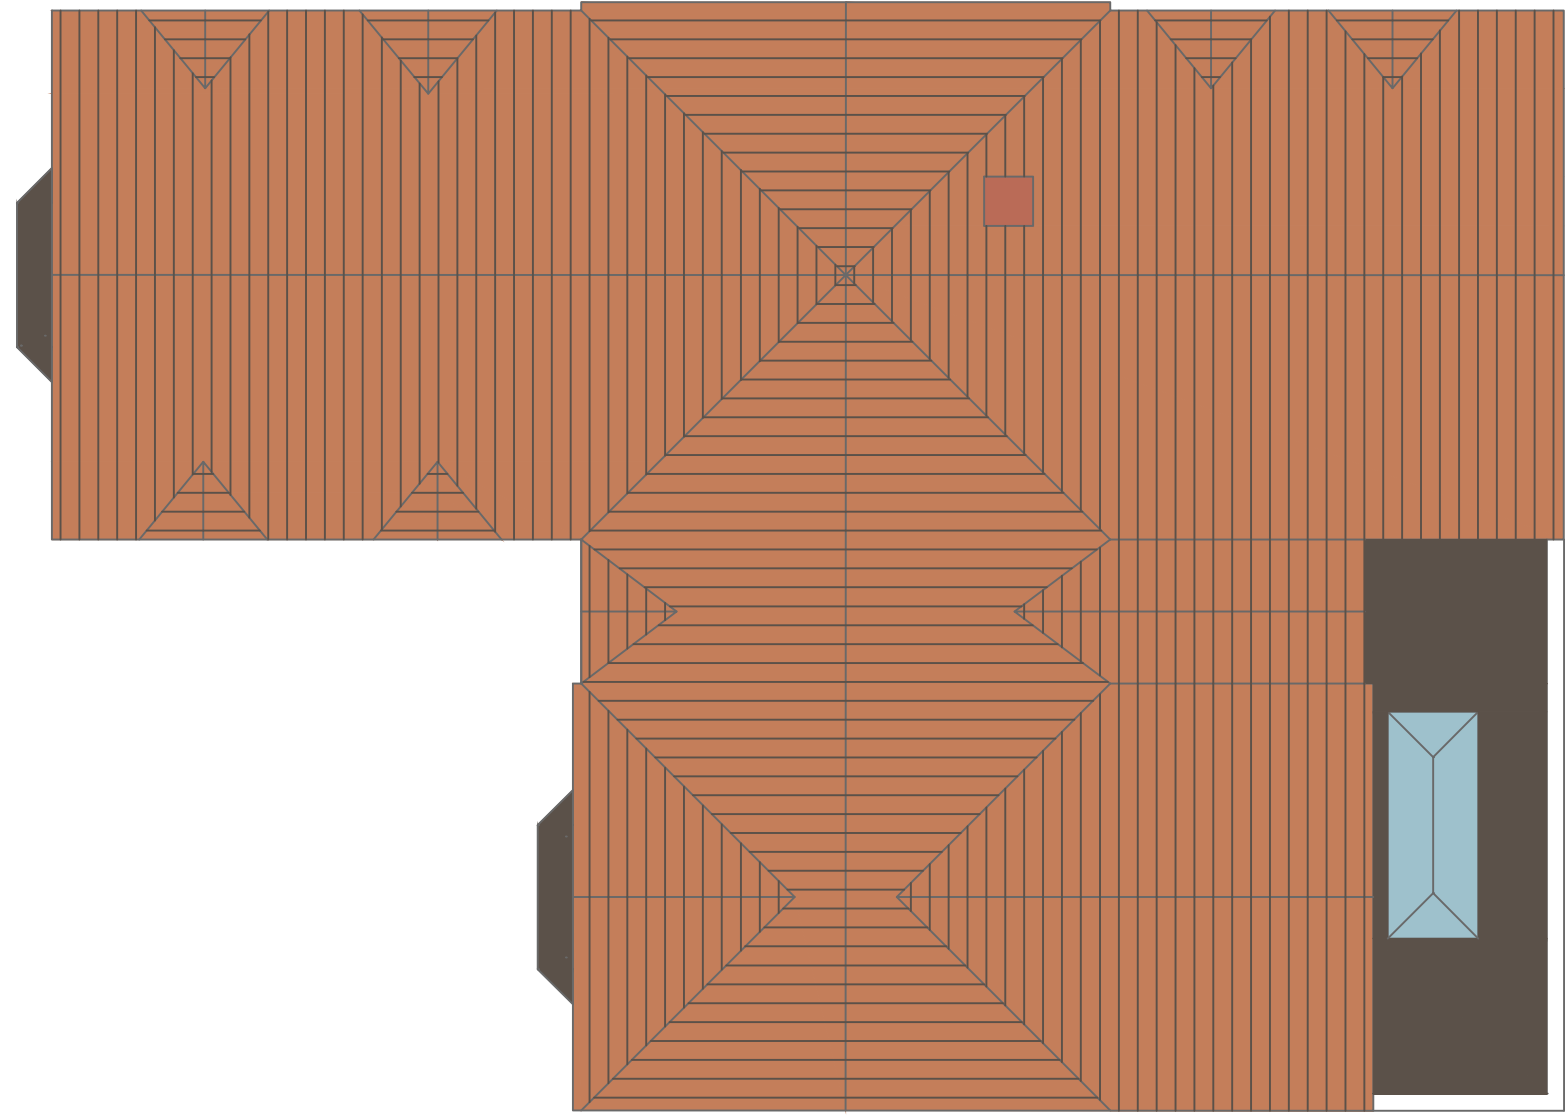


Roof Plan Proposed

Notes
All dimensions to be checked on site prior to the commencement of construction and any discrepancy reported to the construction manager.


This drawing may not be reproduced without written consent

All copyrights reserved

Metric drawing all imperial dims approximate subcontractors MUST ensure they have the latest issue drawing before they commence work on site.

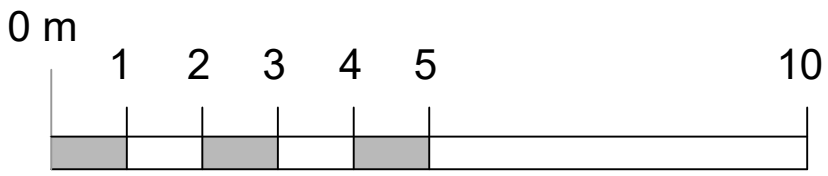

B May 2025 Planning and Heritage Application			
A 02.05.2025 Roof line amended			
Rev.	Date		
Project	Proposed Redevelopment		
	17 Pasture Road		
	Letchworth		
	Herts. SG6 3LP		
Title	Roof Plan and		
	Indicative Street Scenes		
Scale	1/100 (at A1)	Dwg. No	
Date	Feb 2025		602-012-B

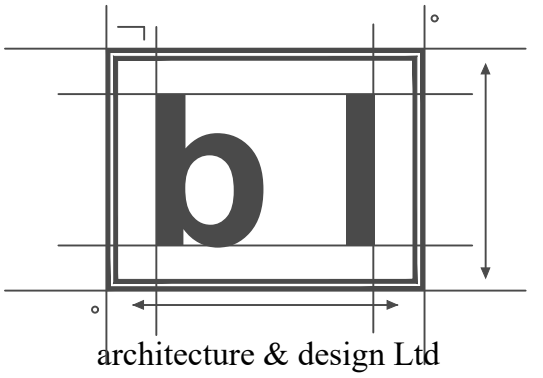

The Studio 5 Chequers Cottages
Preston Herts SG4 7TY
Telephone 01462 433443
e-mail b.l.a.d.architects@gmail.com