



PLANNING DRAWING

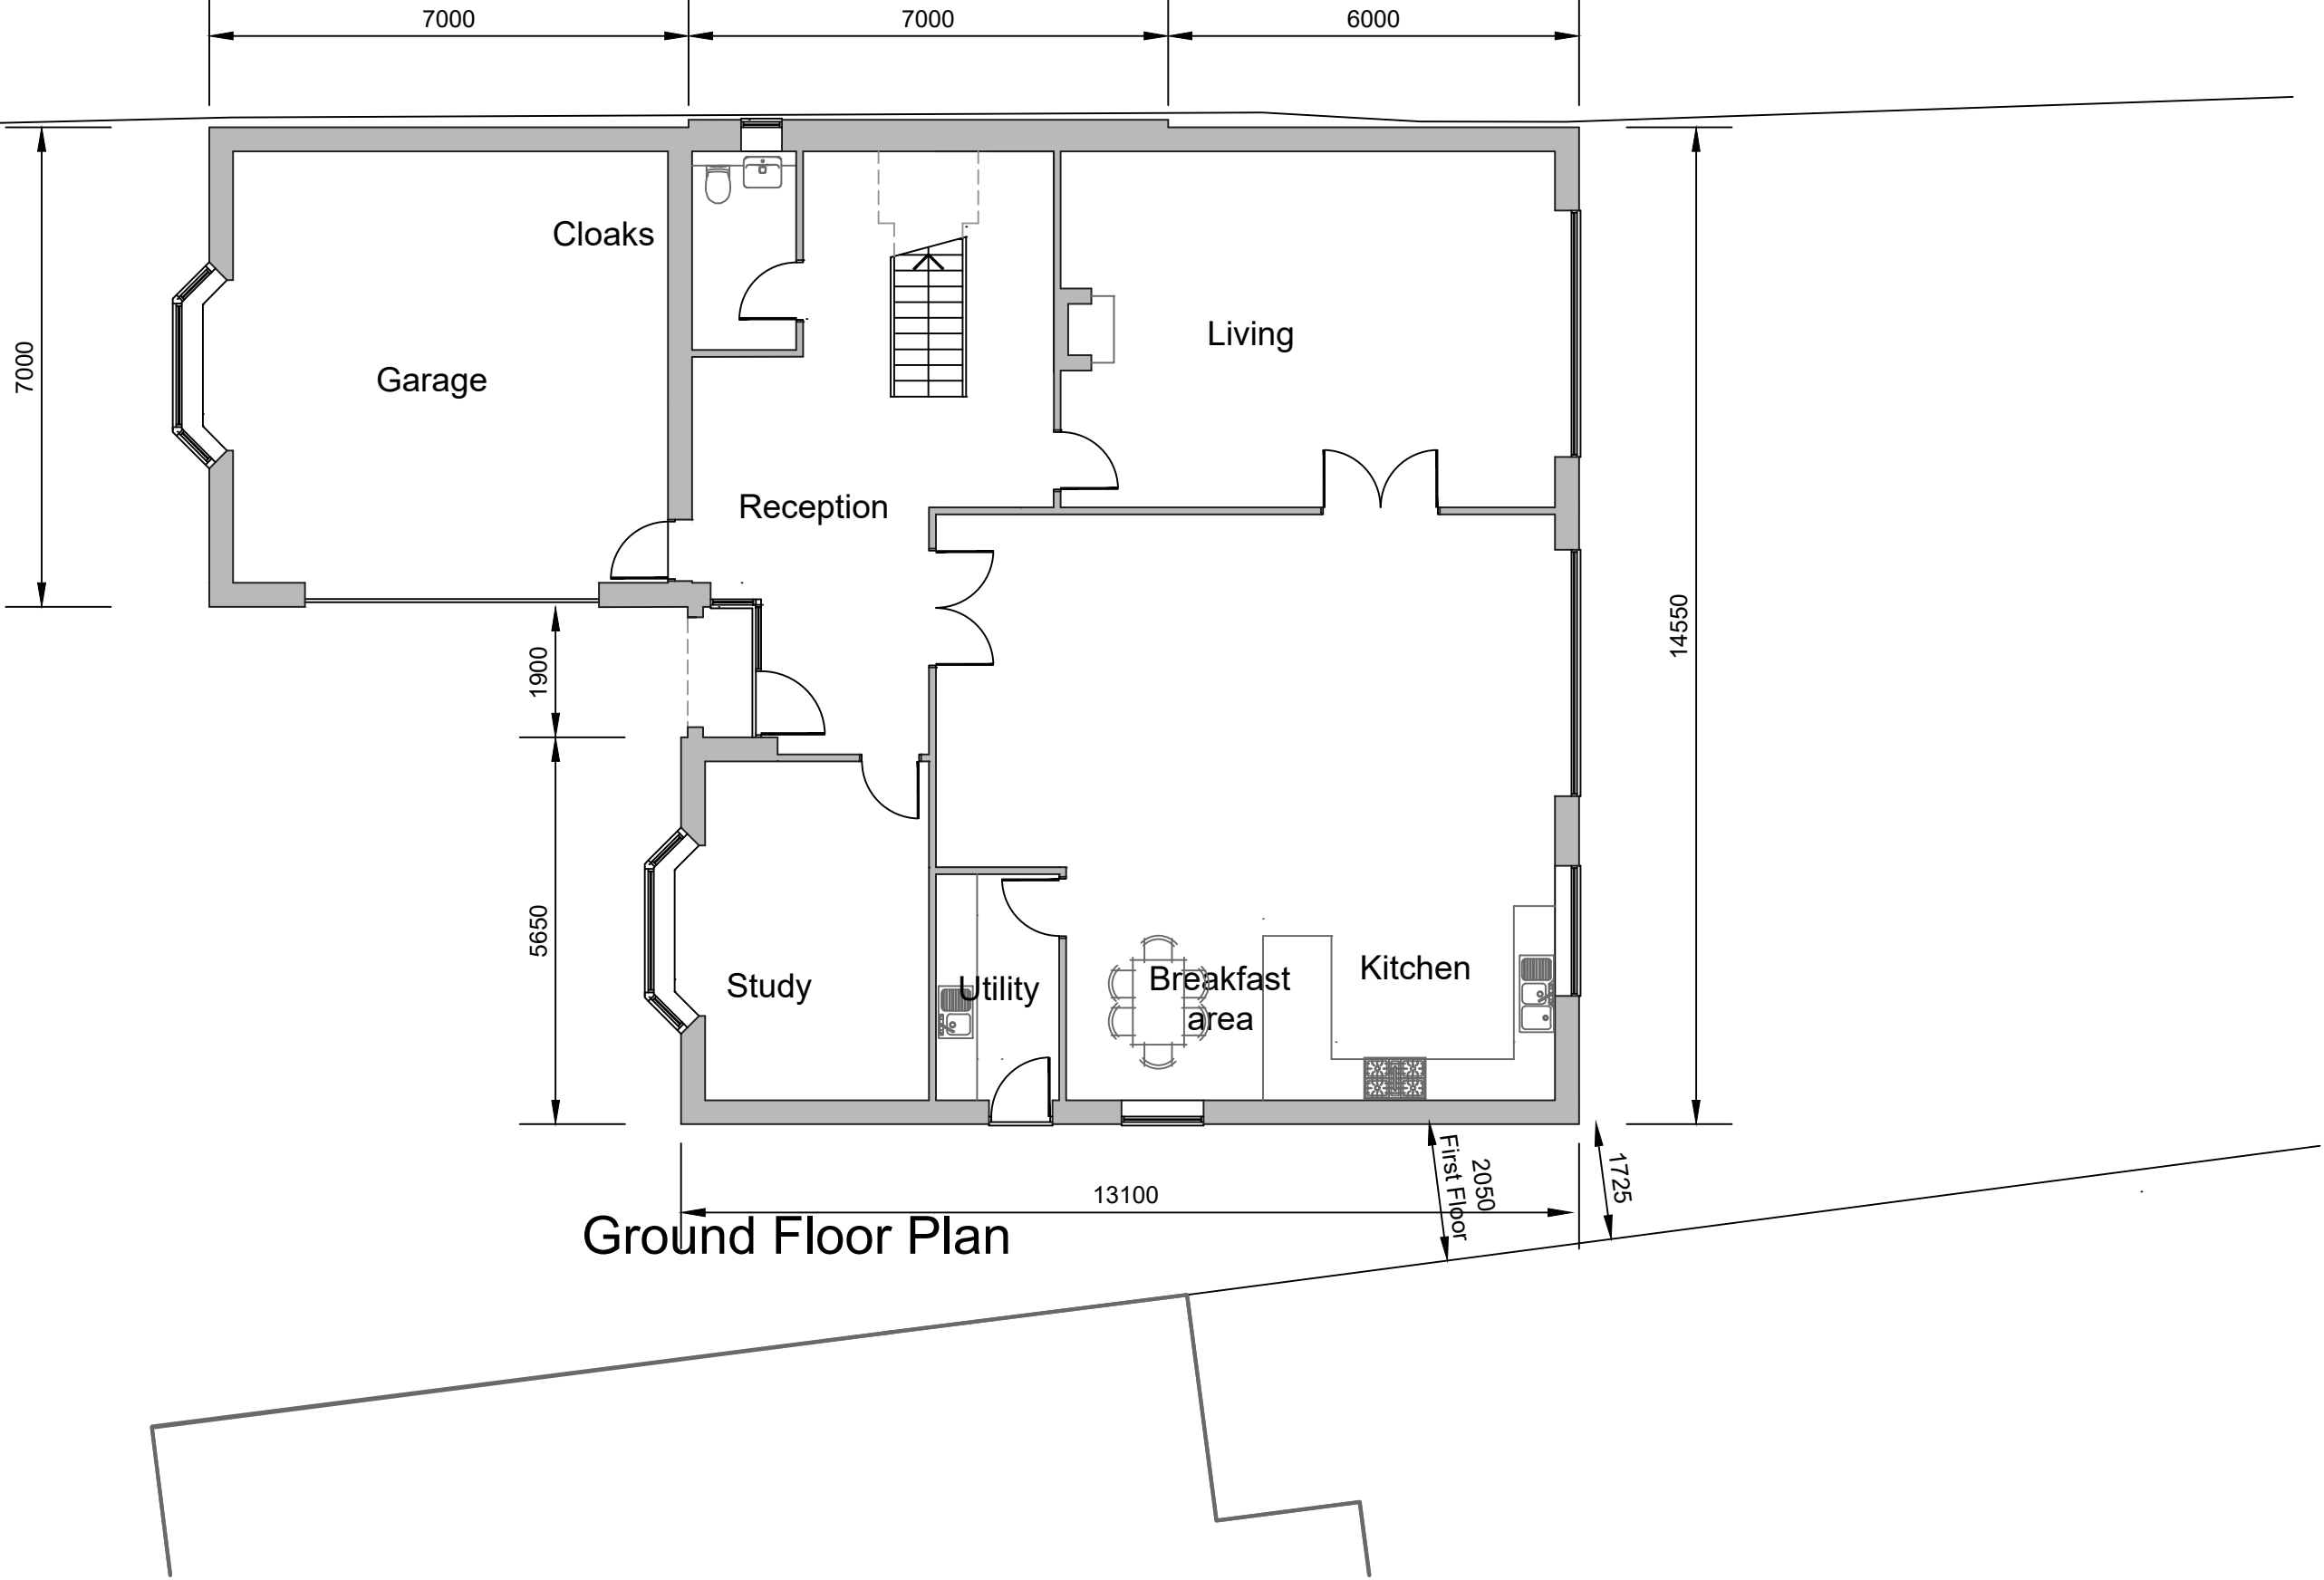

Ground Floor Plan

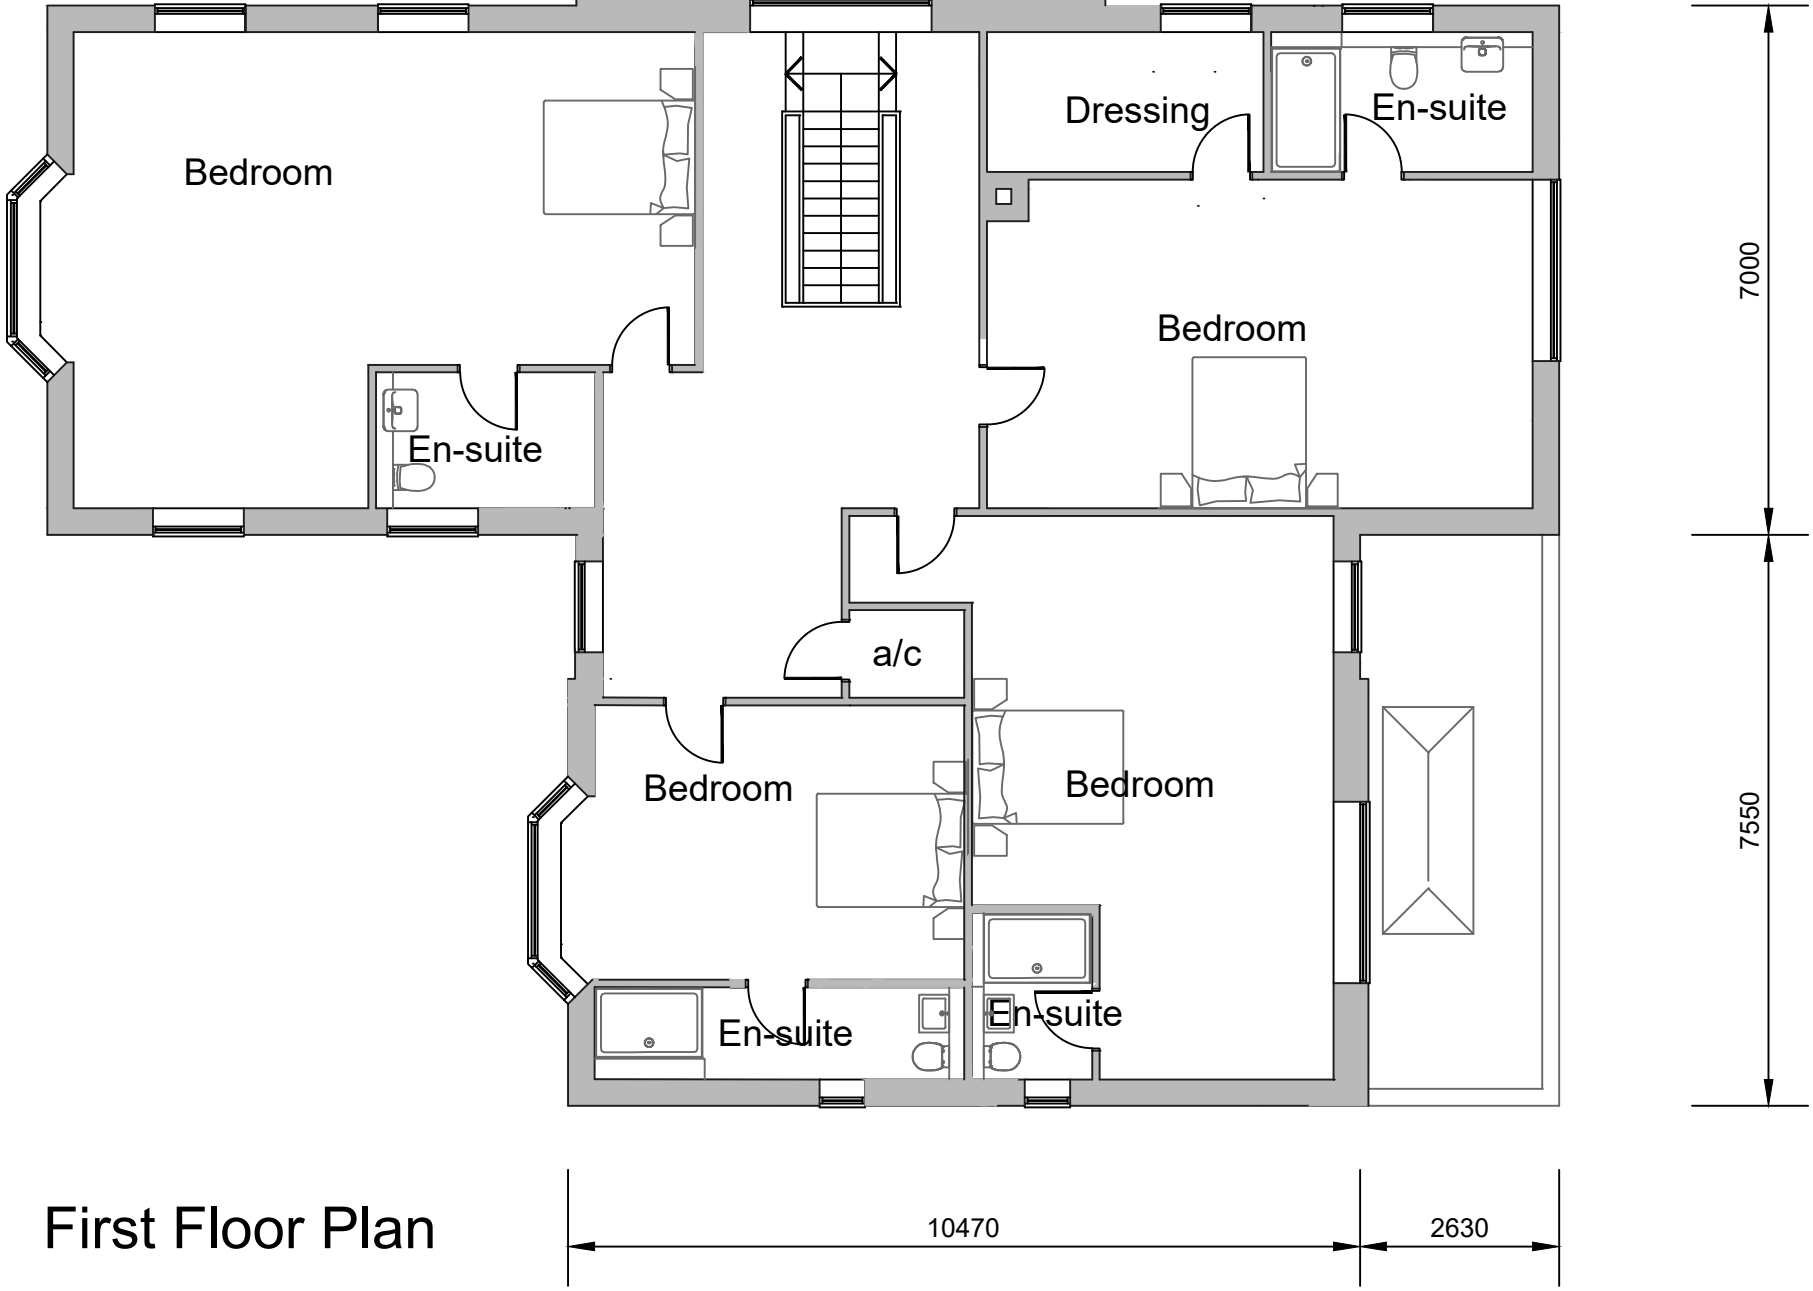

First Floor Plan

Notes
All dimensions to be checked on site prior to the commencement of construction and any discrepancy reported to the construction manager.


This drawing may not be reproduced without written consent

All copyrights reserved


Metric drawing all imperial dims approximate subcontractors MUST ensure they have the latest issue drawing before they commence work on site.



Front Elevation (West)

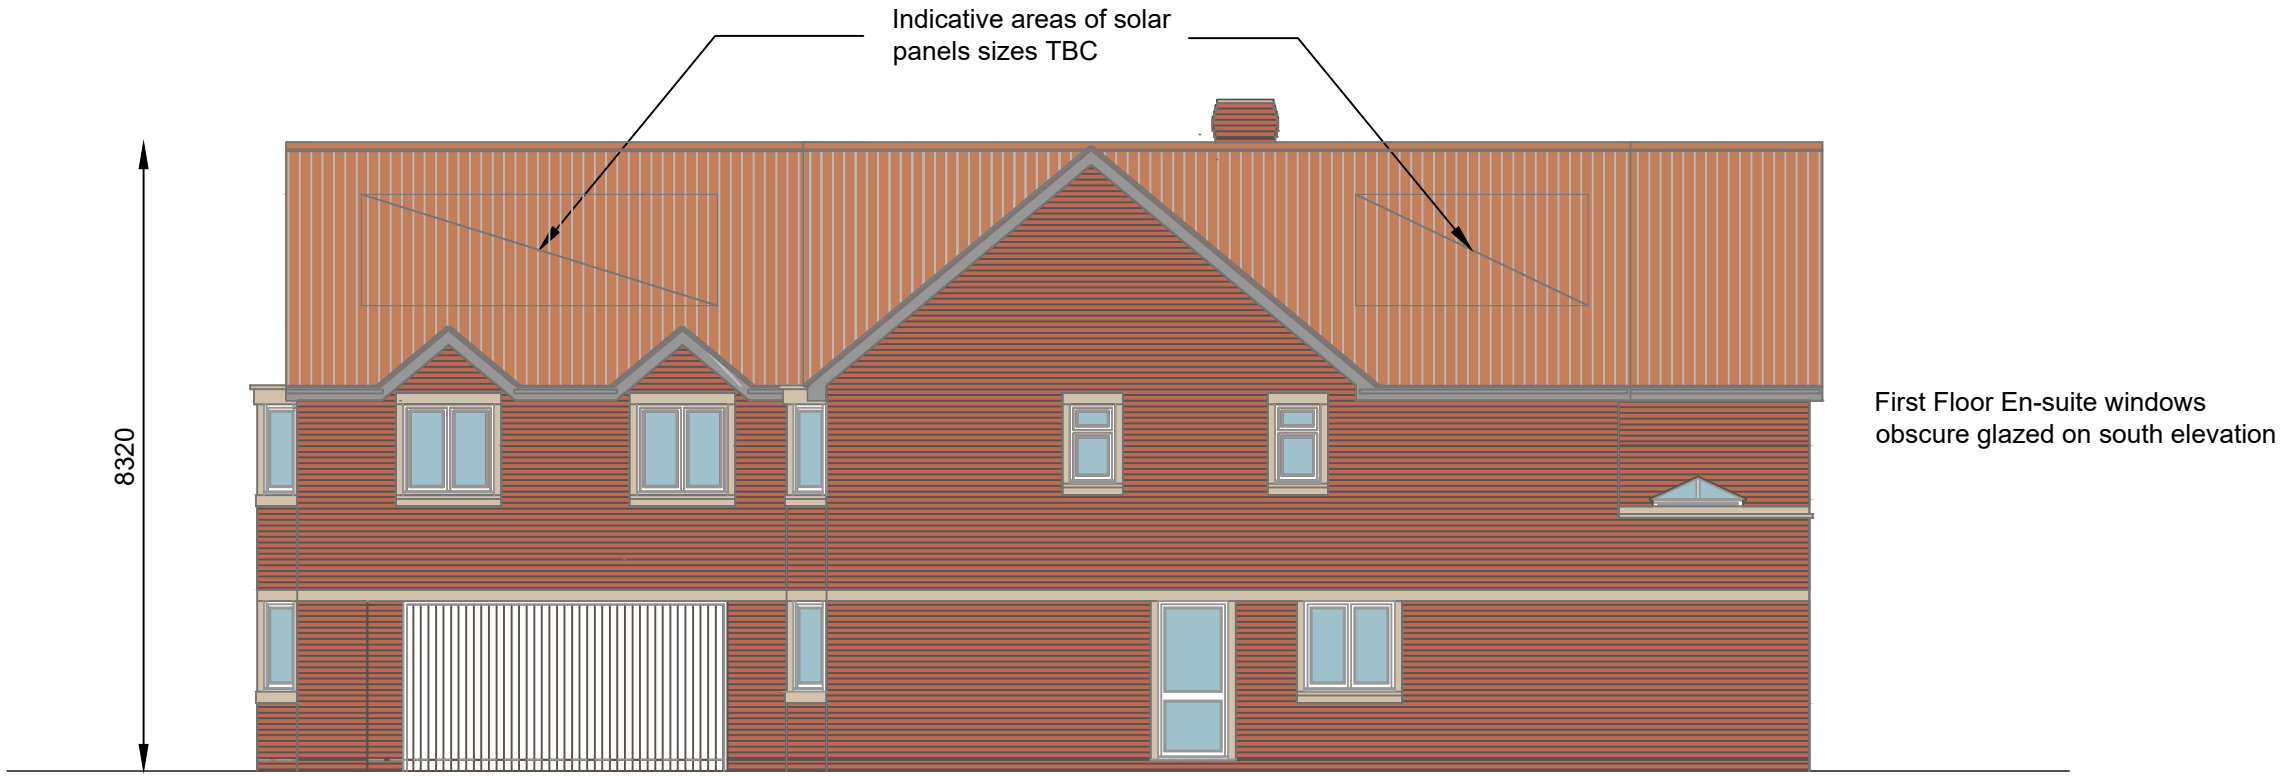

Side Elevation (South)

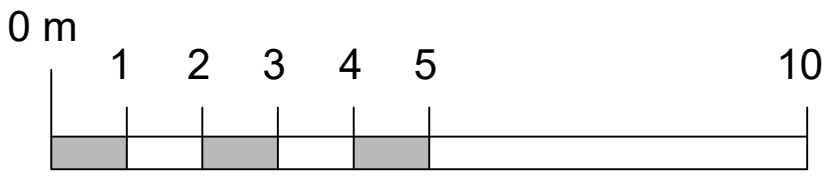


Rear Elevation (East)



Side Elevation (North)

C May 2025 Planning and Heritage Application
B 02.05.2025 Roof line amended
A 03.04.2025 Minor Client amendments

Rev.	Date
Project	Proposed Redevelopment 17 Pasture Road Letchworth Herts. SG6 3LP
Title	Plans and Elevations Proposed
Scale	1/100 (at A1)
Date	March 2025
Drg. No	602-010-C

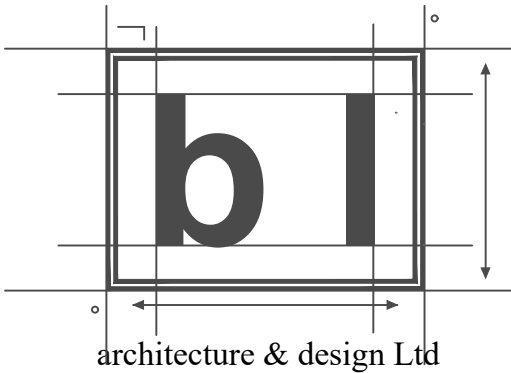

The Studio 5 Chequers Cottages
Preston Herts SG4 7TY
Telephone 01482 433443
e-mail b.l.a.d.architects@gmail.com