

PLANNING DRAWING

Notes
All dimensions to be checked on site prior to the commencement of construction and any discrepancy reported to the construction manager.

This drawing may not be reproduced without written consent

All copyrights reserved

Metric drawing all imperial dims approximate subcontractors MUST ensure they have the latest issue drawing before they commence work on site.



Front Elevation (West)





Side Elevation (South)




Rear Elevation (East)



Side Elevation (North)

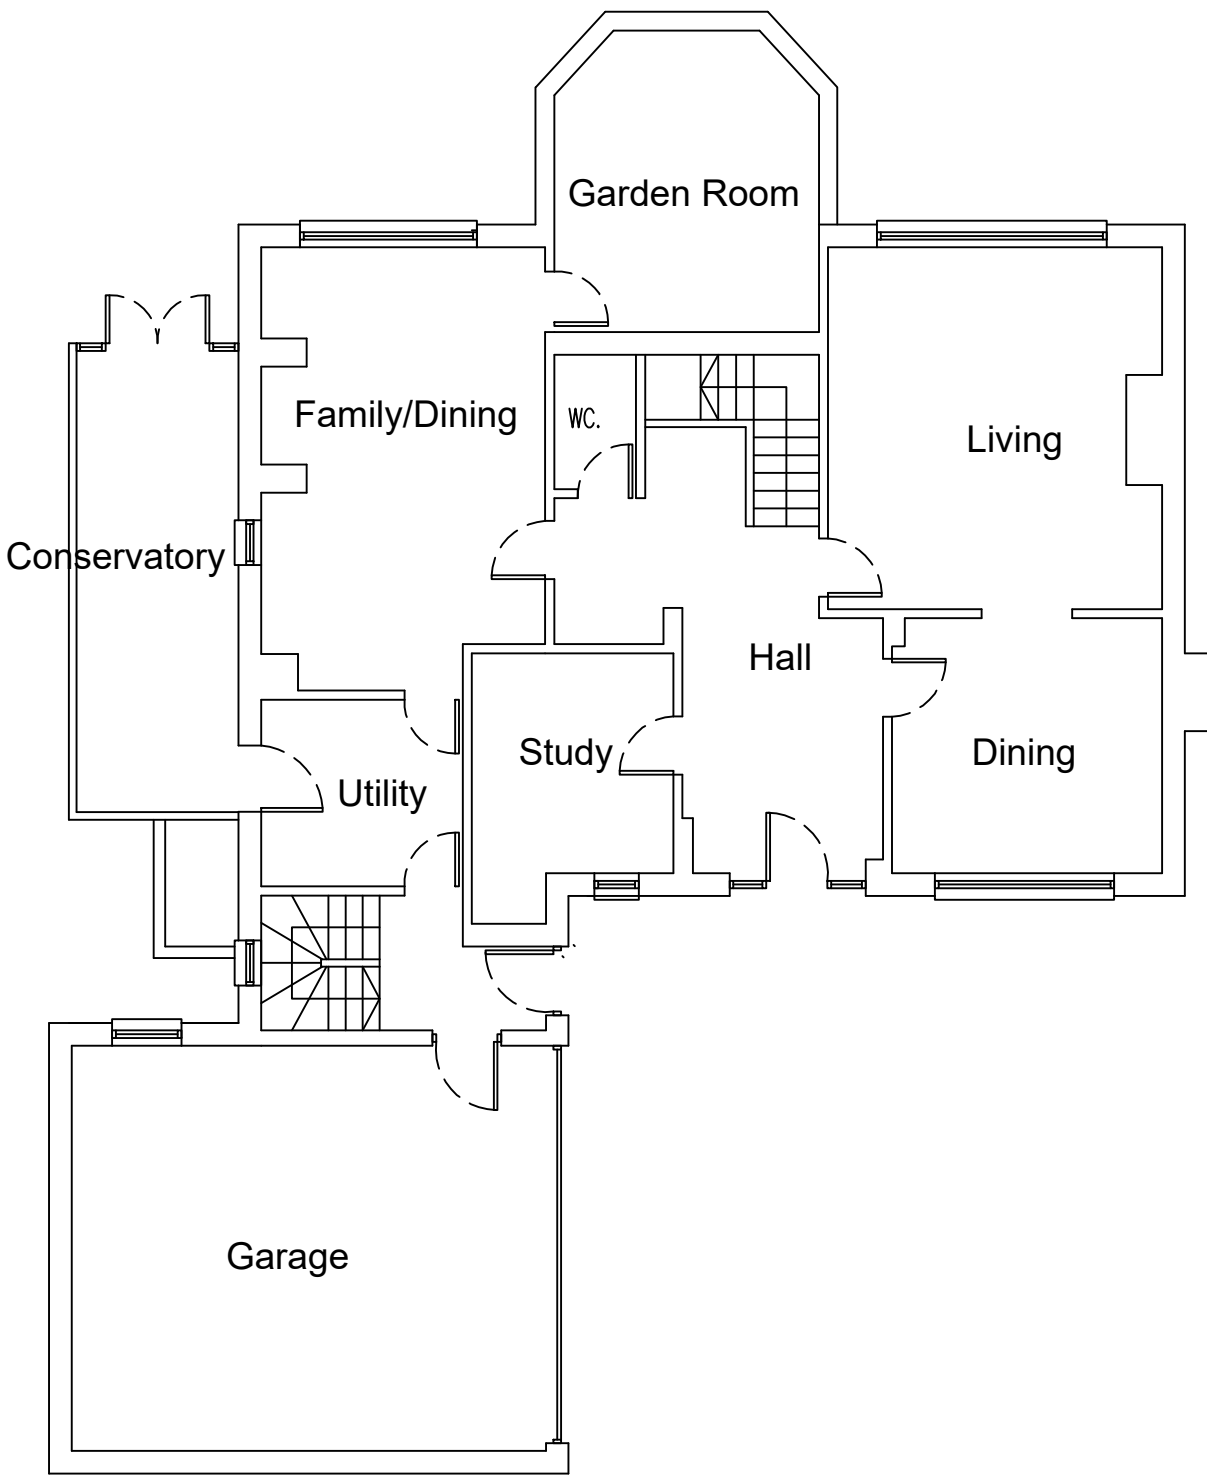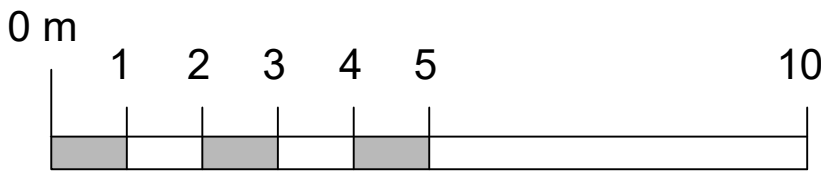


Ground Floor Plan

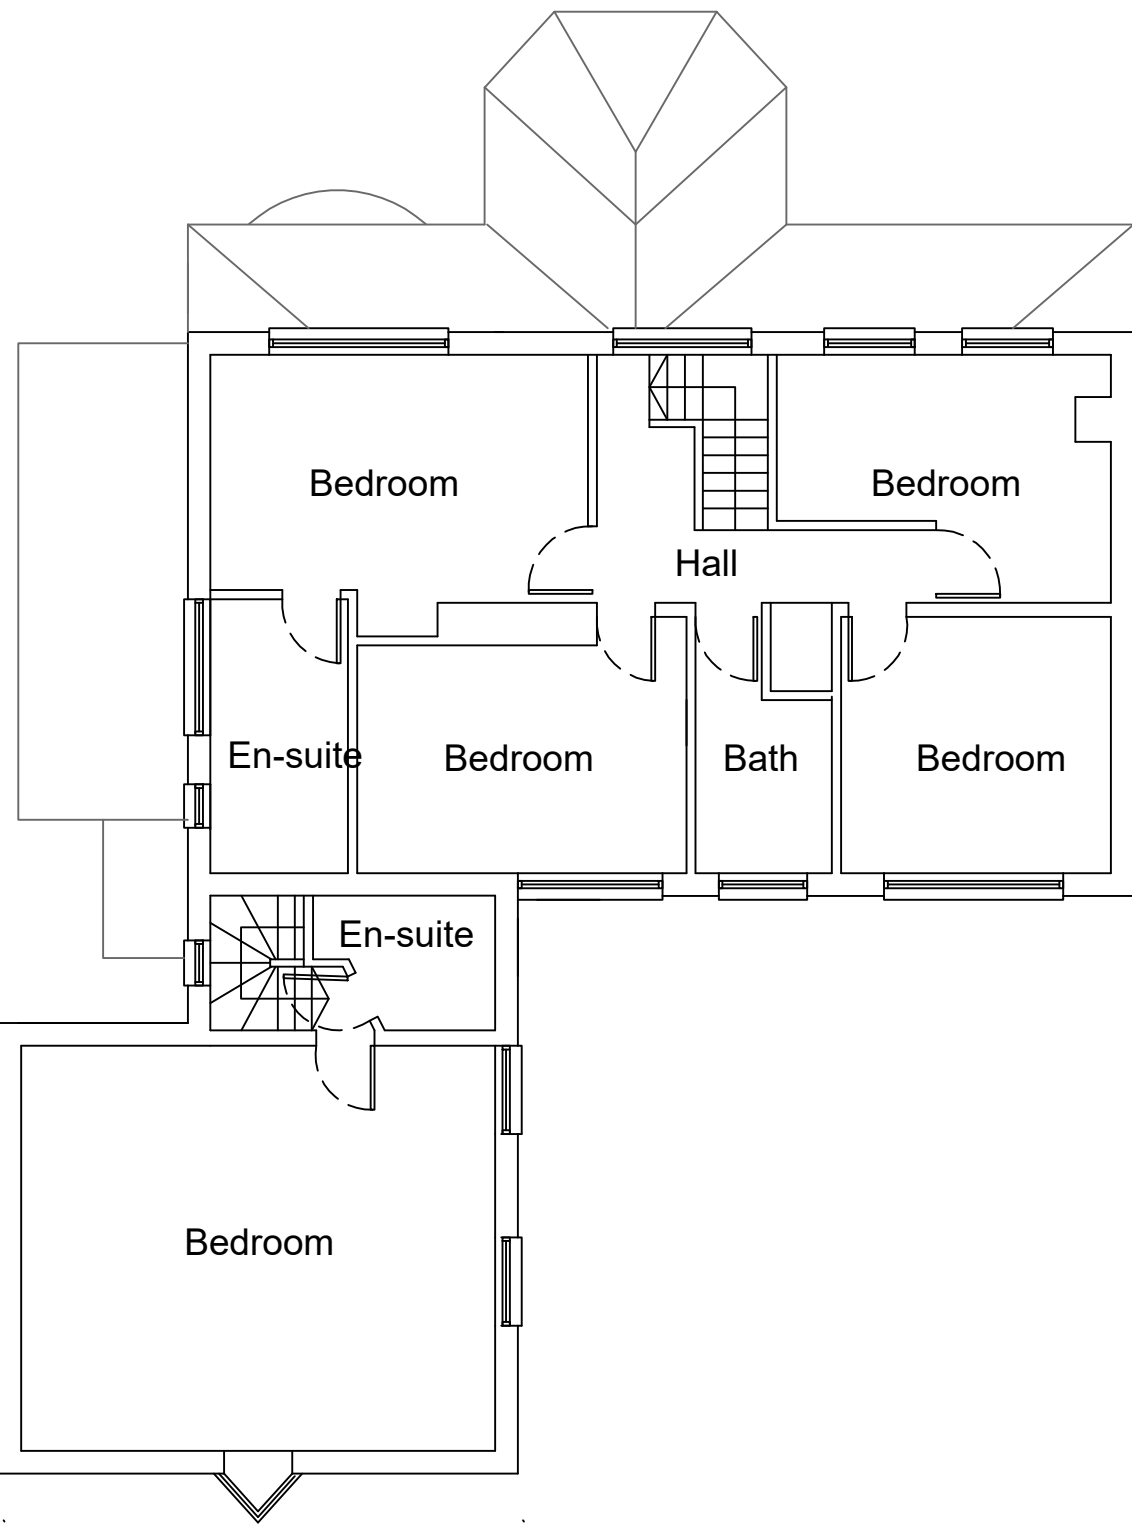

First Floor Plan

A May 2025 Planning and Heritage Application			
Rev.	Date		
Project	Proposed Redevelopment 17 Pasture Road Letchworth Herts. SG6 3LP		
Title	As Existing		
Scale	1/100 (at A1)	Dwg. No	602-002-A
Date	March 2025		

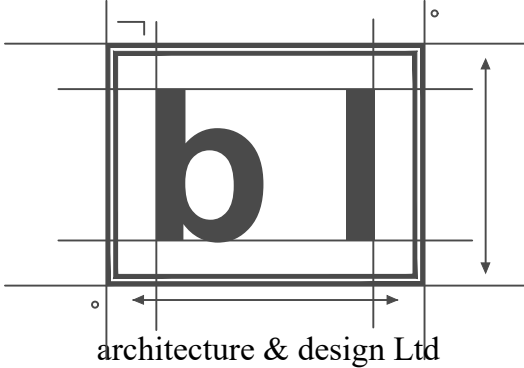

The Studio 5 Chequers Cottages
Preston Herts SG4 7TY
Telephone 01462 433443
e-mail b.l.a.d.architects@gmail.com