


Scale 1: 200




PROPOSED SIDE SOUTH WEST ELEVATION

 


PROPOSED SIDE NORTH WEST ELEVATION


Scale 1:100

 



PROPOSED GROUND FLOOR PLAN

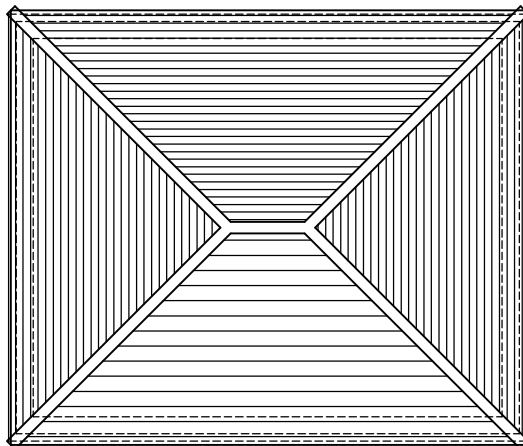

PROPOSED ROOF PLAN

 

1:200

 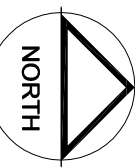

CLIENT:

- 172a HIGH STREET - STEVENAGE - HERTFORDSHIRE - SG1 3LL -
- m: 07902 960 581 - t: 01438 234711 - e: -

Mr J. Logan Highgate, Mill Lane,
Weston, Hitchin, Herts. SG4 7AJ

PROJECT:
Proposed Garage

title:

SCALE:	DATE:	DRAWN BY:	CHECKED:
1:100@A1	Jun '24	DRW	

2062 P 010 B