


22 Victoria Rd
Hiechin.
Herts
SG5 2LS

Note: Cladding to be Shiplap to Sides & rear
Cladding to frame to be metal
Felt roof to manufacturers installation details / falls
Timber framed construction / OSB board / Plasterboard / insulation


FRONT ELEVATION / SIDE ELEVATION

Dwg 1/2

① FRONT ELEVATION

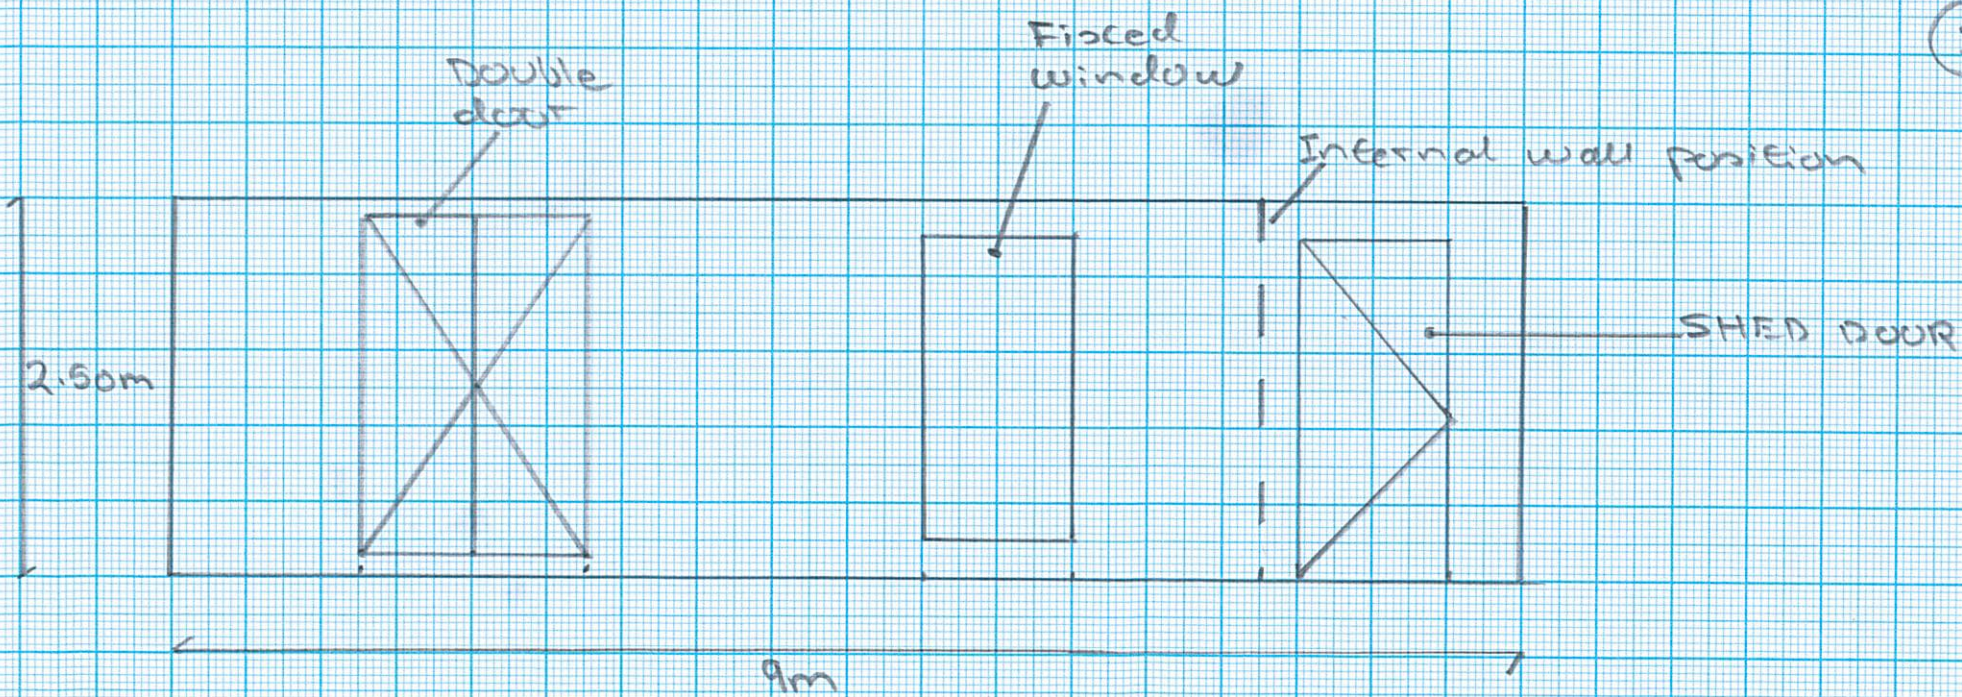

② SIDE ELEVATION

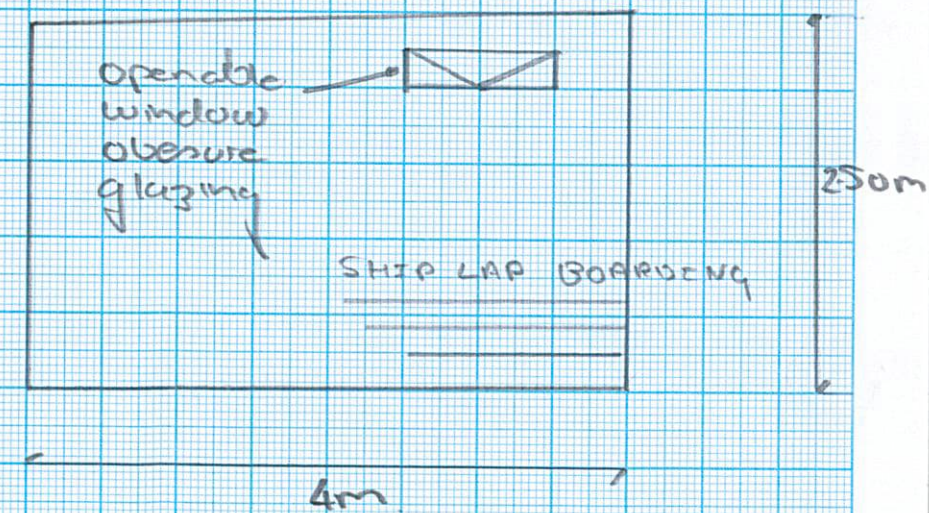

Scale bar 0 0.5 1m 2m 3m 4m 5m

Scale 1:50 @ A3