




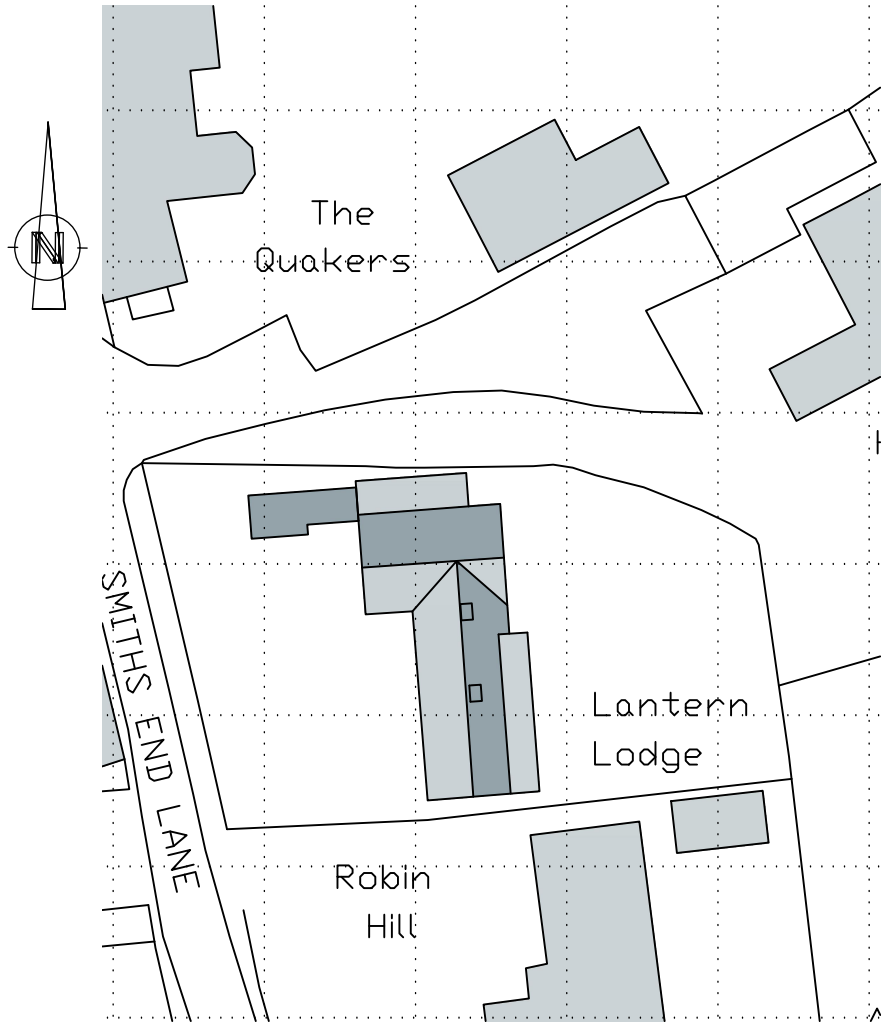

EXISTING SITE PLAN
(SCALE 1:500)

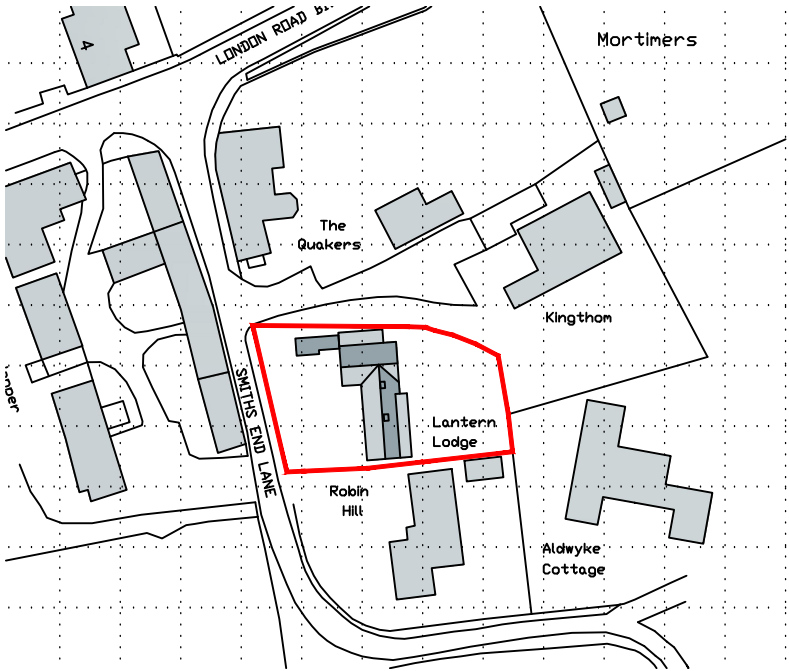

LOCATION PLAN
(SCALE 1 : 1250)

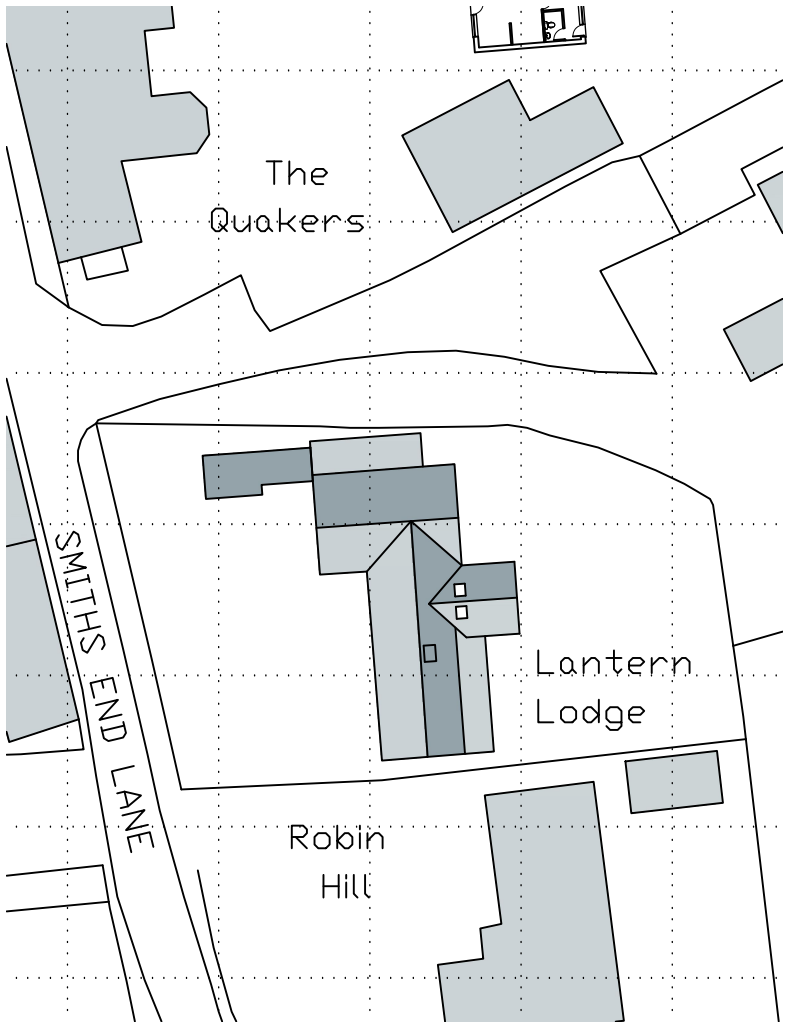

PROPOSED SITE PLAN
(SCALE 1:500)



LOCATION PLAN
N.T.S



Ordnance Survey (c) Crown Copyright 2024. All rights reserved. Licence number 100022432

Planning

DO NOT SCALE OFF THIS DRAWING

WESTRIDGE Property Consultants Ltd Design - Development - Project Management	Mill House, Mill Court Great Shelford Cambridge CB22 5LD Tel: 01223 233 600 www.westridgeconsultants.co.uk	CLIENT: Mr & Mrs FINLAYSON		DRAWING: EXISTING & PROPOSED SITE & LOCATION PLAN			
		PROJECT: LANTERN LODGE, SMITHS END, BARLEY – PROPOSED EXTENSION		Scale: A3 1 : 100	Date: June 2024	Job No: WPCL0535	Dwg No: PL-01 Rev: 0