



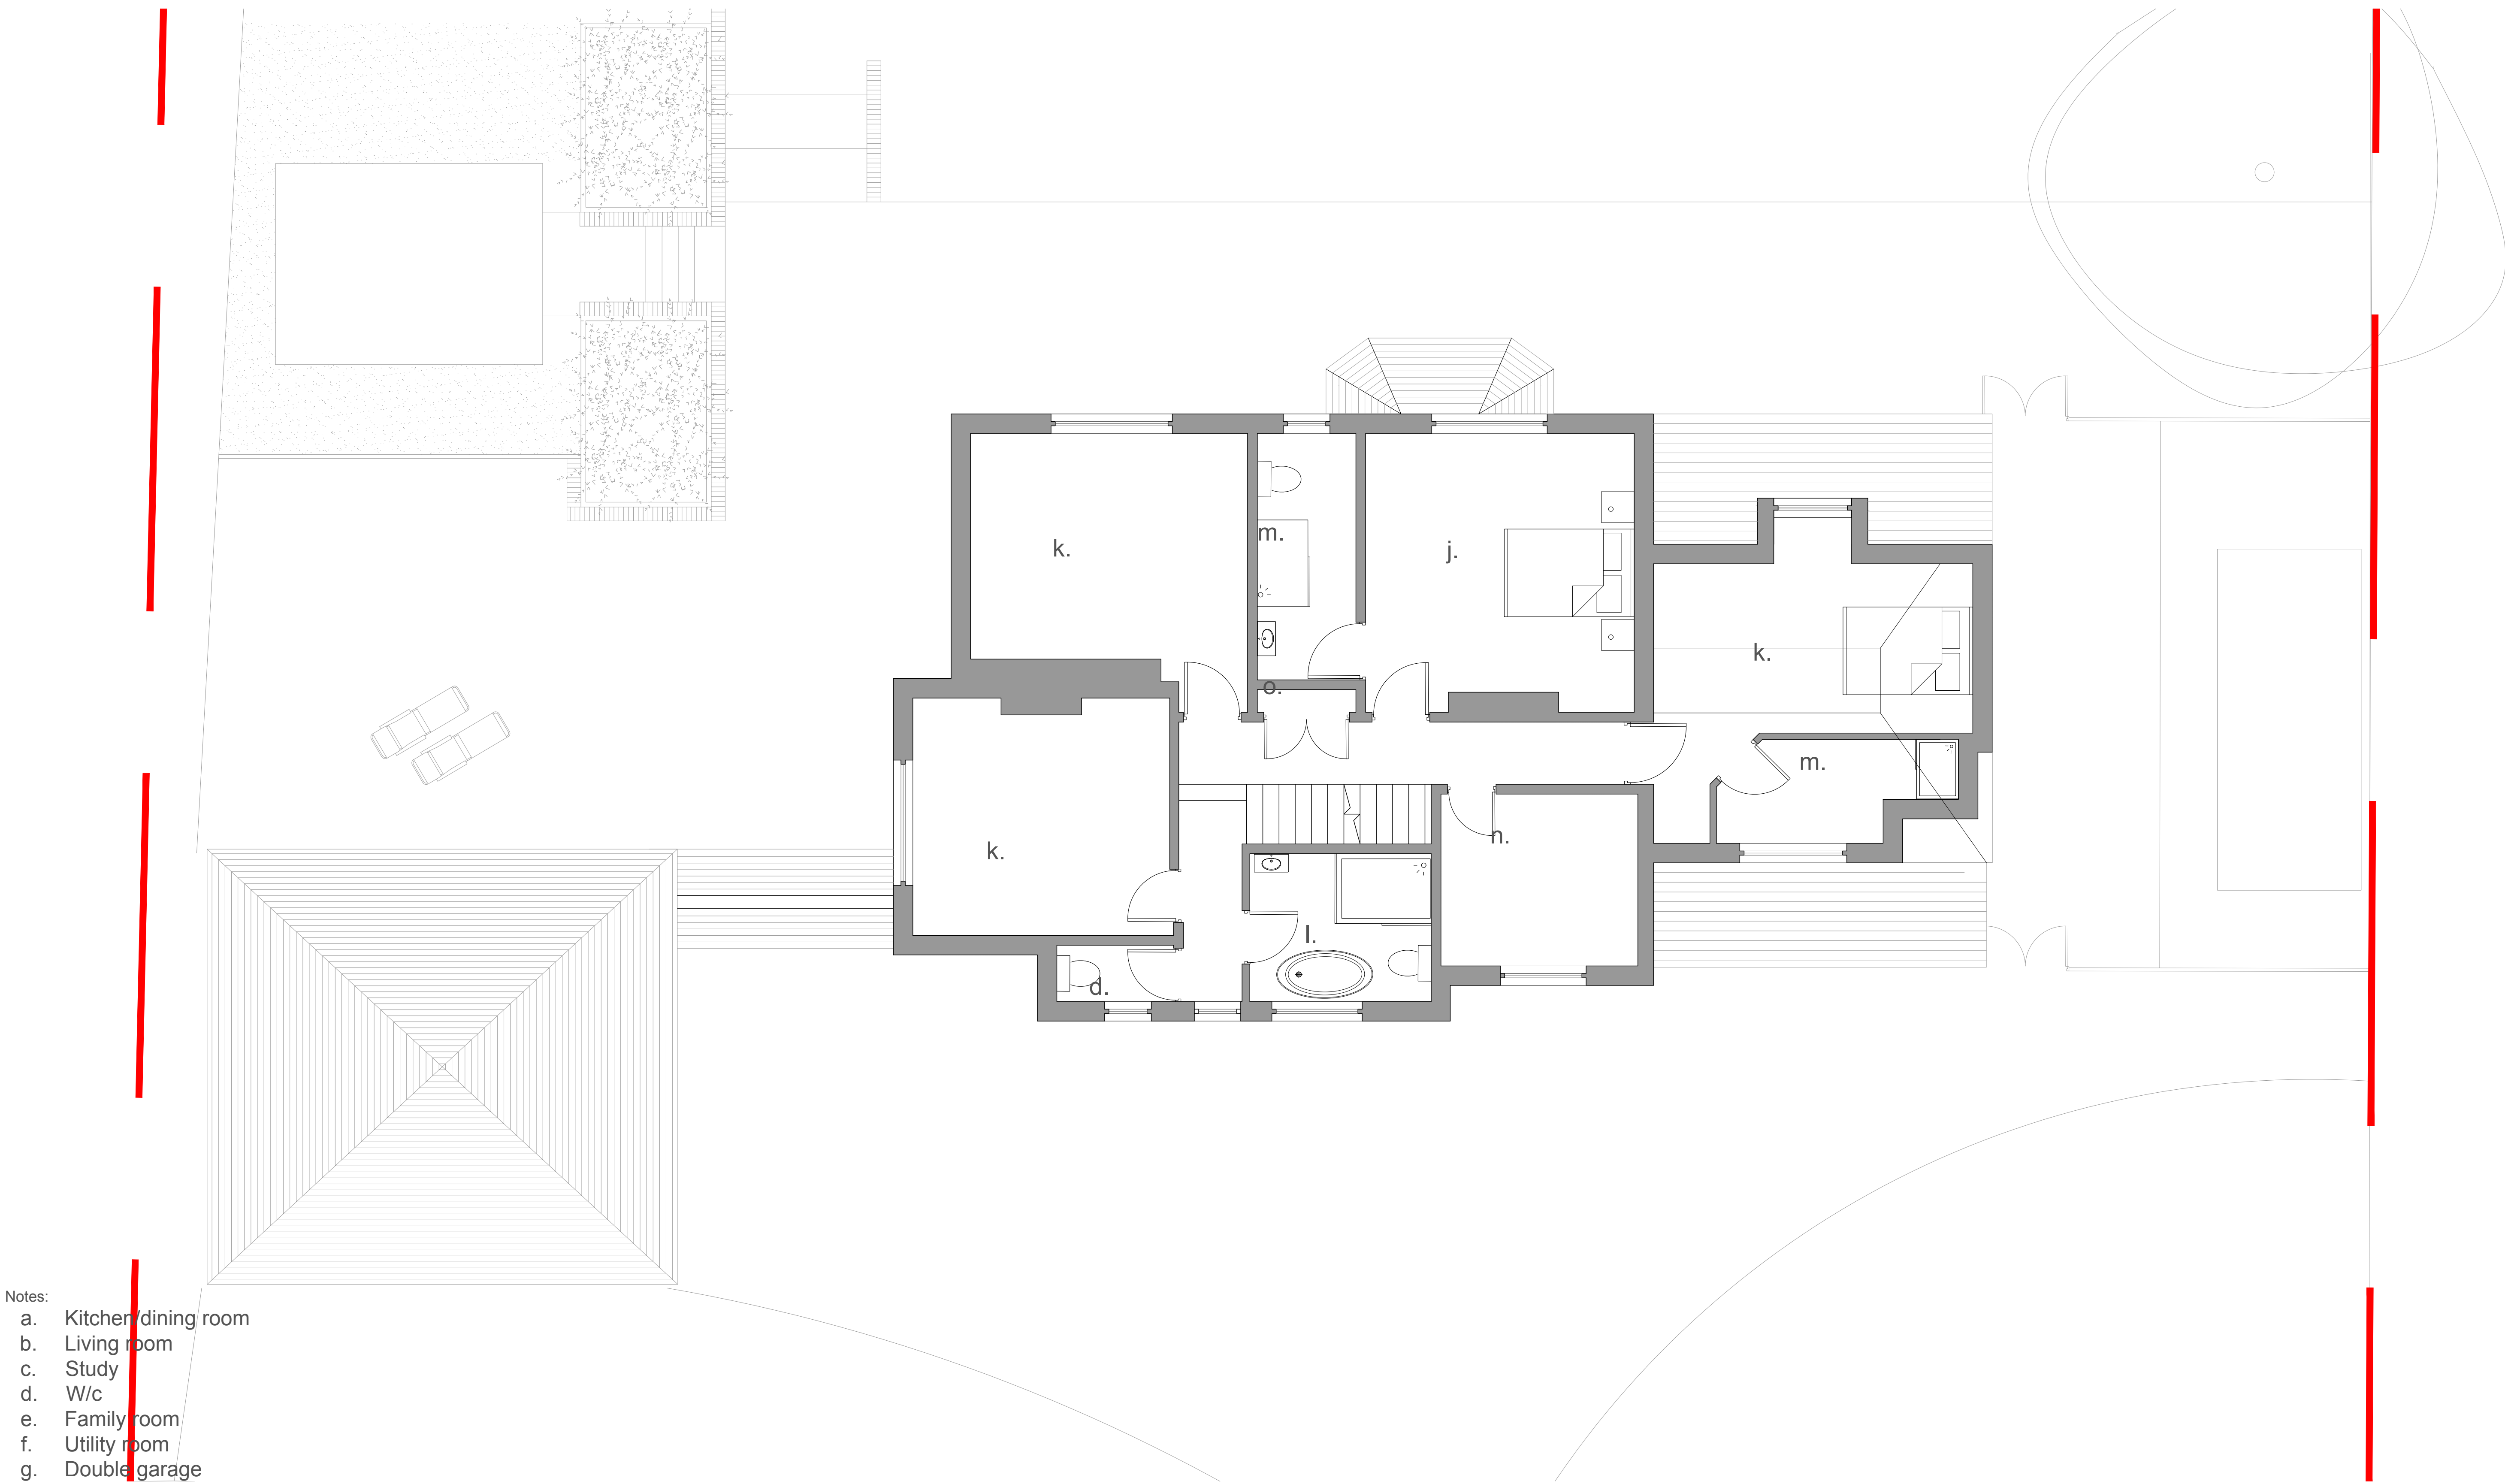

- Notes:
- a. Kitchen/dining room
 - b. Living room
 - c. Study
 - d. W/c
 - e. Family room
 - f. Utility room
 - g. Double garage
 - h. Reception
 - i. Passageway
 - j. Master bedroom
 - k. Double bedroom
 - l. Family bathroom
 - m. En-suite
 - n. Single bedroom
 - o. Airing cupboard
 - p. Hatch

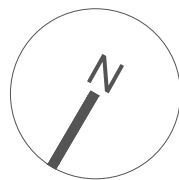

Note: This drawing is copyright

Note: To be read in conjunction with Structural Engineers Information, specification and drawings

All setting out dimensions to be checked on site by contractor and any discrepancies to be noted ASAP. Windows, steelwork, to be site sized.

Michael Collins Architect LLP

9 Sollershot Way

193 First Floor plan as existing

Stage: Stage 2
Status: Preliminary

011

REVISION: Scale 1:50@A1