


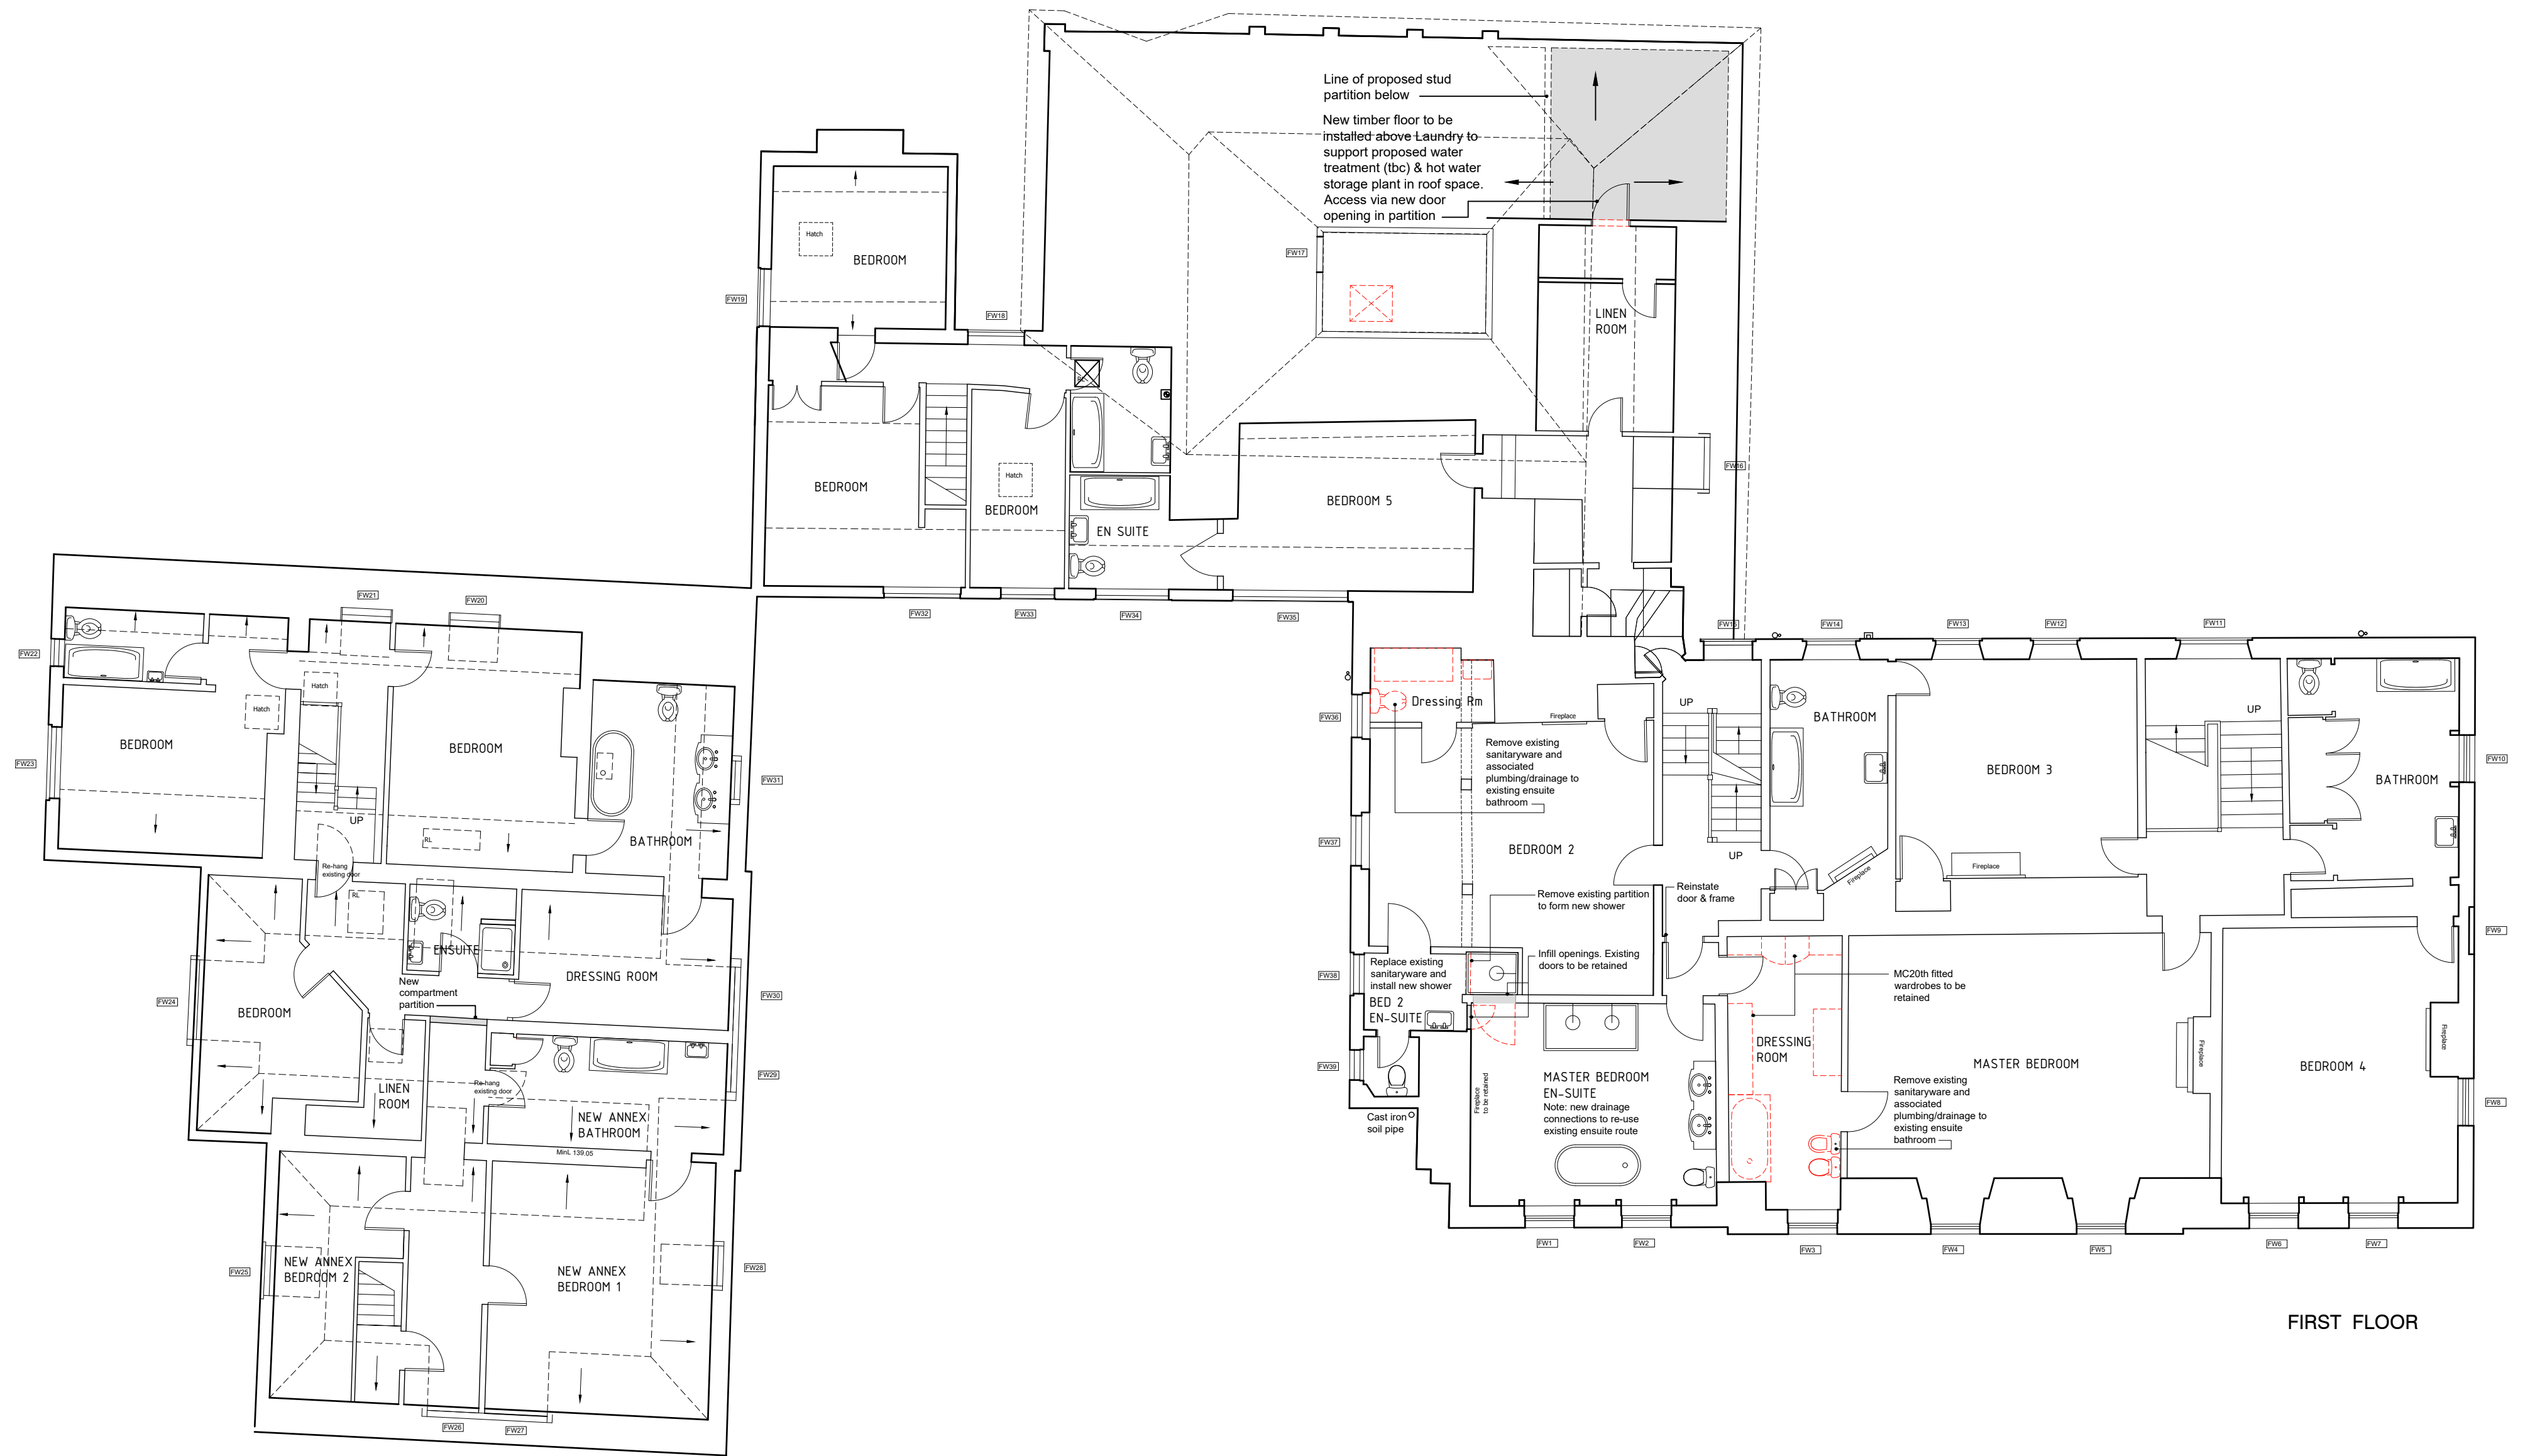


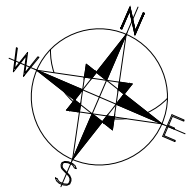

FIRST FLOOR

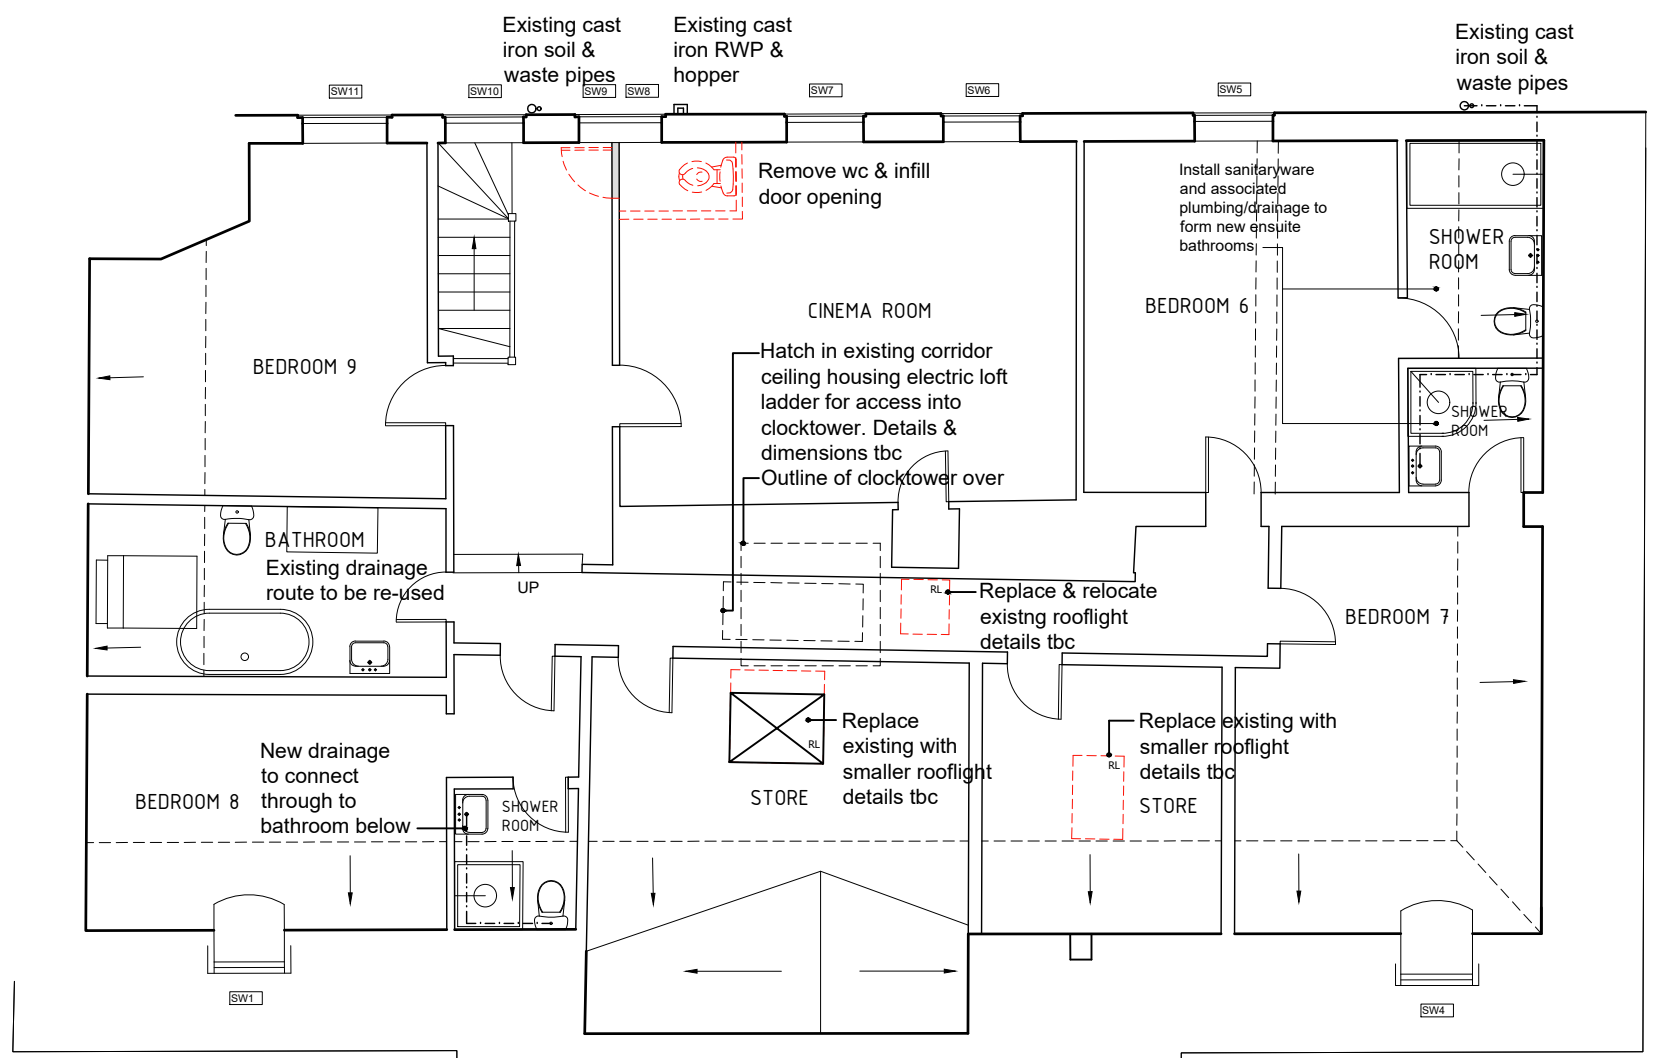

SECOND FLOOR

 

REV	BRIEF DETAILS	DATE	NO	2309 / PD / 202	REV	CHECKS
A	Design development	26.10.23			J	
B	Design development	21.12.23				
C	Design development	11.02.24				
D	Design development	10.03.24				
E	Client approval sheet 1&2	17.03.24				
F	Design Development	16.02.24				
G	Rooflight notes amended	05.05.24				
H	Design Development	05.05.24				
I	Notes added re proposed laundry	02.06.24				
J	Window numbers added	05.06.26				

PROPOSED FIRST & 2ND FLOOR PLAN	
for JULIAN'S PARK RUSHDEN BUNTINGFORD SG9 0TD	
© The copyright of this drawing belongs to Kay Pilbury Thomas	

SCALE 1 : 100 @ A1	DATE MAY 2023	DRAWN OZ/mm
KAY PILSBURY THOMAS ARCHITECTS TEL 01193 559229 FAX 01193 559365 WWW.KPT.CO.UK 1st FLOOR 10.04 HONEYLANDS, RADWINTER, SAFFRON WALDEN, ESSEX, CB16 2TJ		