



MATERIALS

Walls
Existing Face Brick with Soldier Course
Headers and Cils

Proposed Face Brick to match with Soldier
Course Headers and Cils


Roof
Existing Concrete Interlocking Roof Tiles &
Plain Tiles to Porch
Proposed Concrete Interlocking Roof Tiles

Windows
Existing White UPVC Windows
Proposed White UPVC Windows and Velux
Roof Lights


Doors
Existing UPVC doors
Proposed Aluminium Bi Folding Doors

KEY PLAN

- Site Boundary ————
Shared Access ————
Proposed Face Brick ————
Proposed Roof Tiles ————
Landscaping ————
Concrete Paving ————
Paving Slabs ————

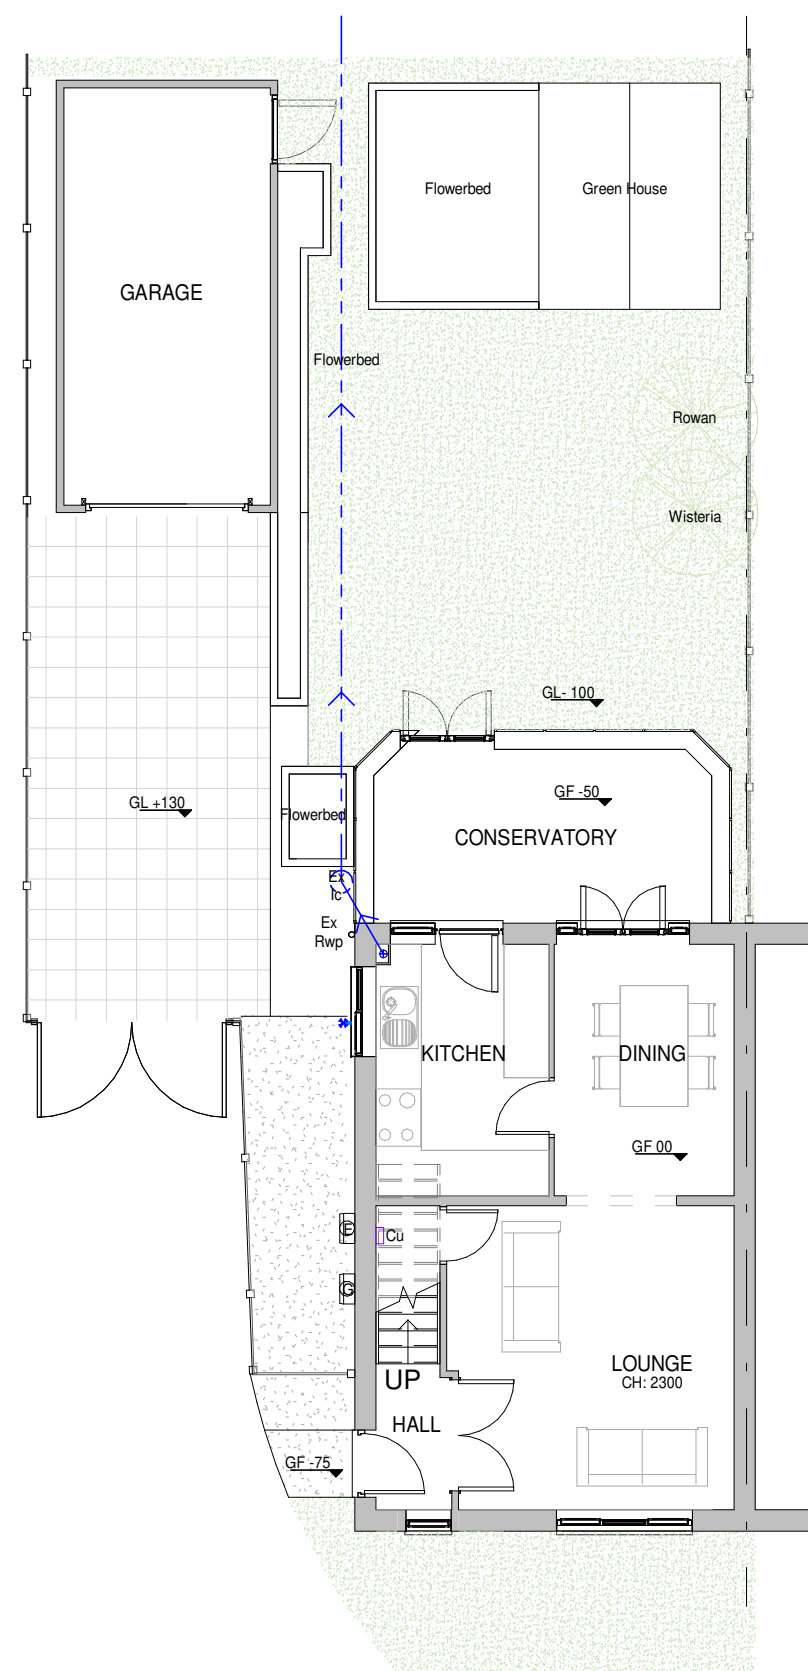

1 Existing Ground Floor Plan
1 : 100

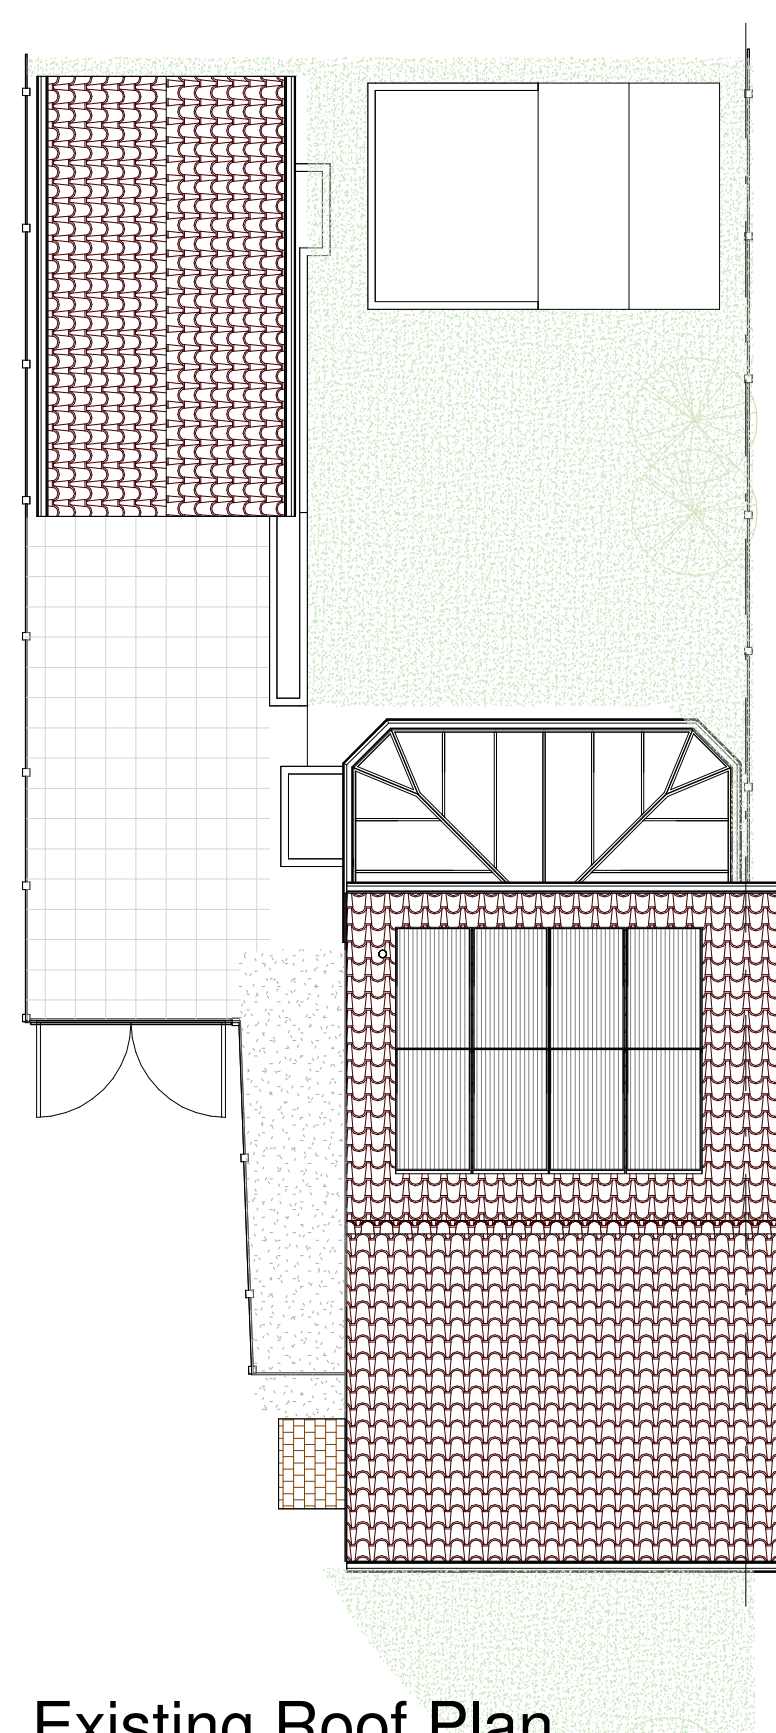

2 Existing Roof Plan
1 : 100



3 Existing North Elevation
1 : 100




4 Existing East Elevation
1 : 100




5 Existing South Elevation
1 : 100




8 Location Plan
1 : 1250

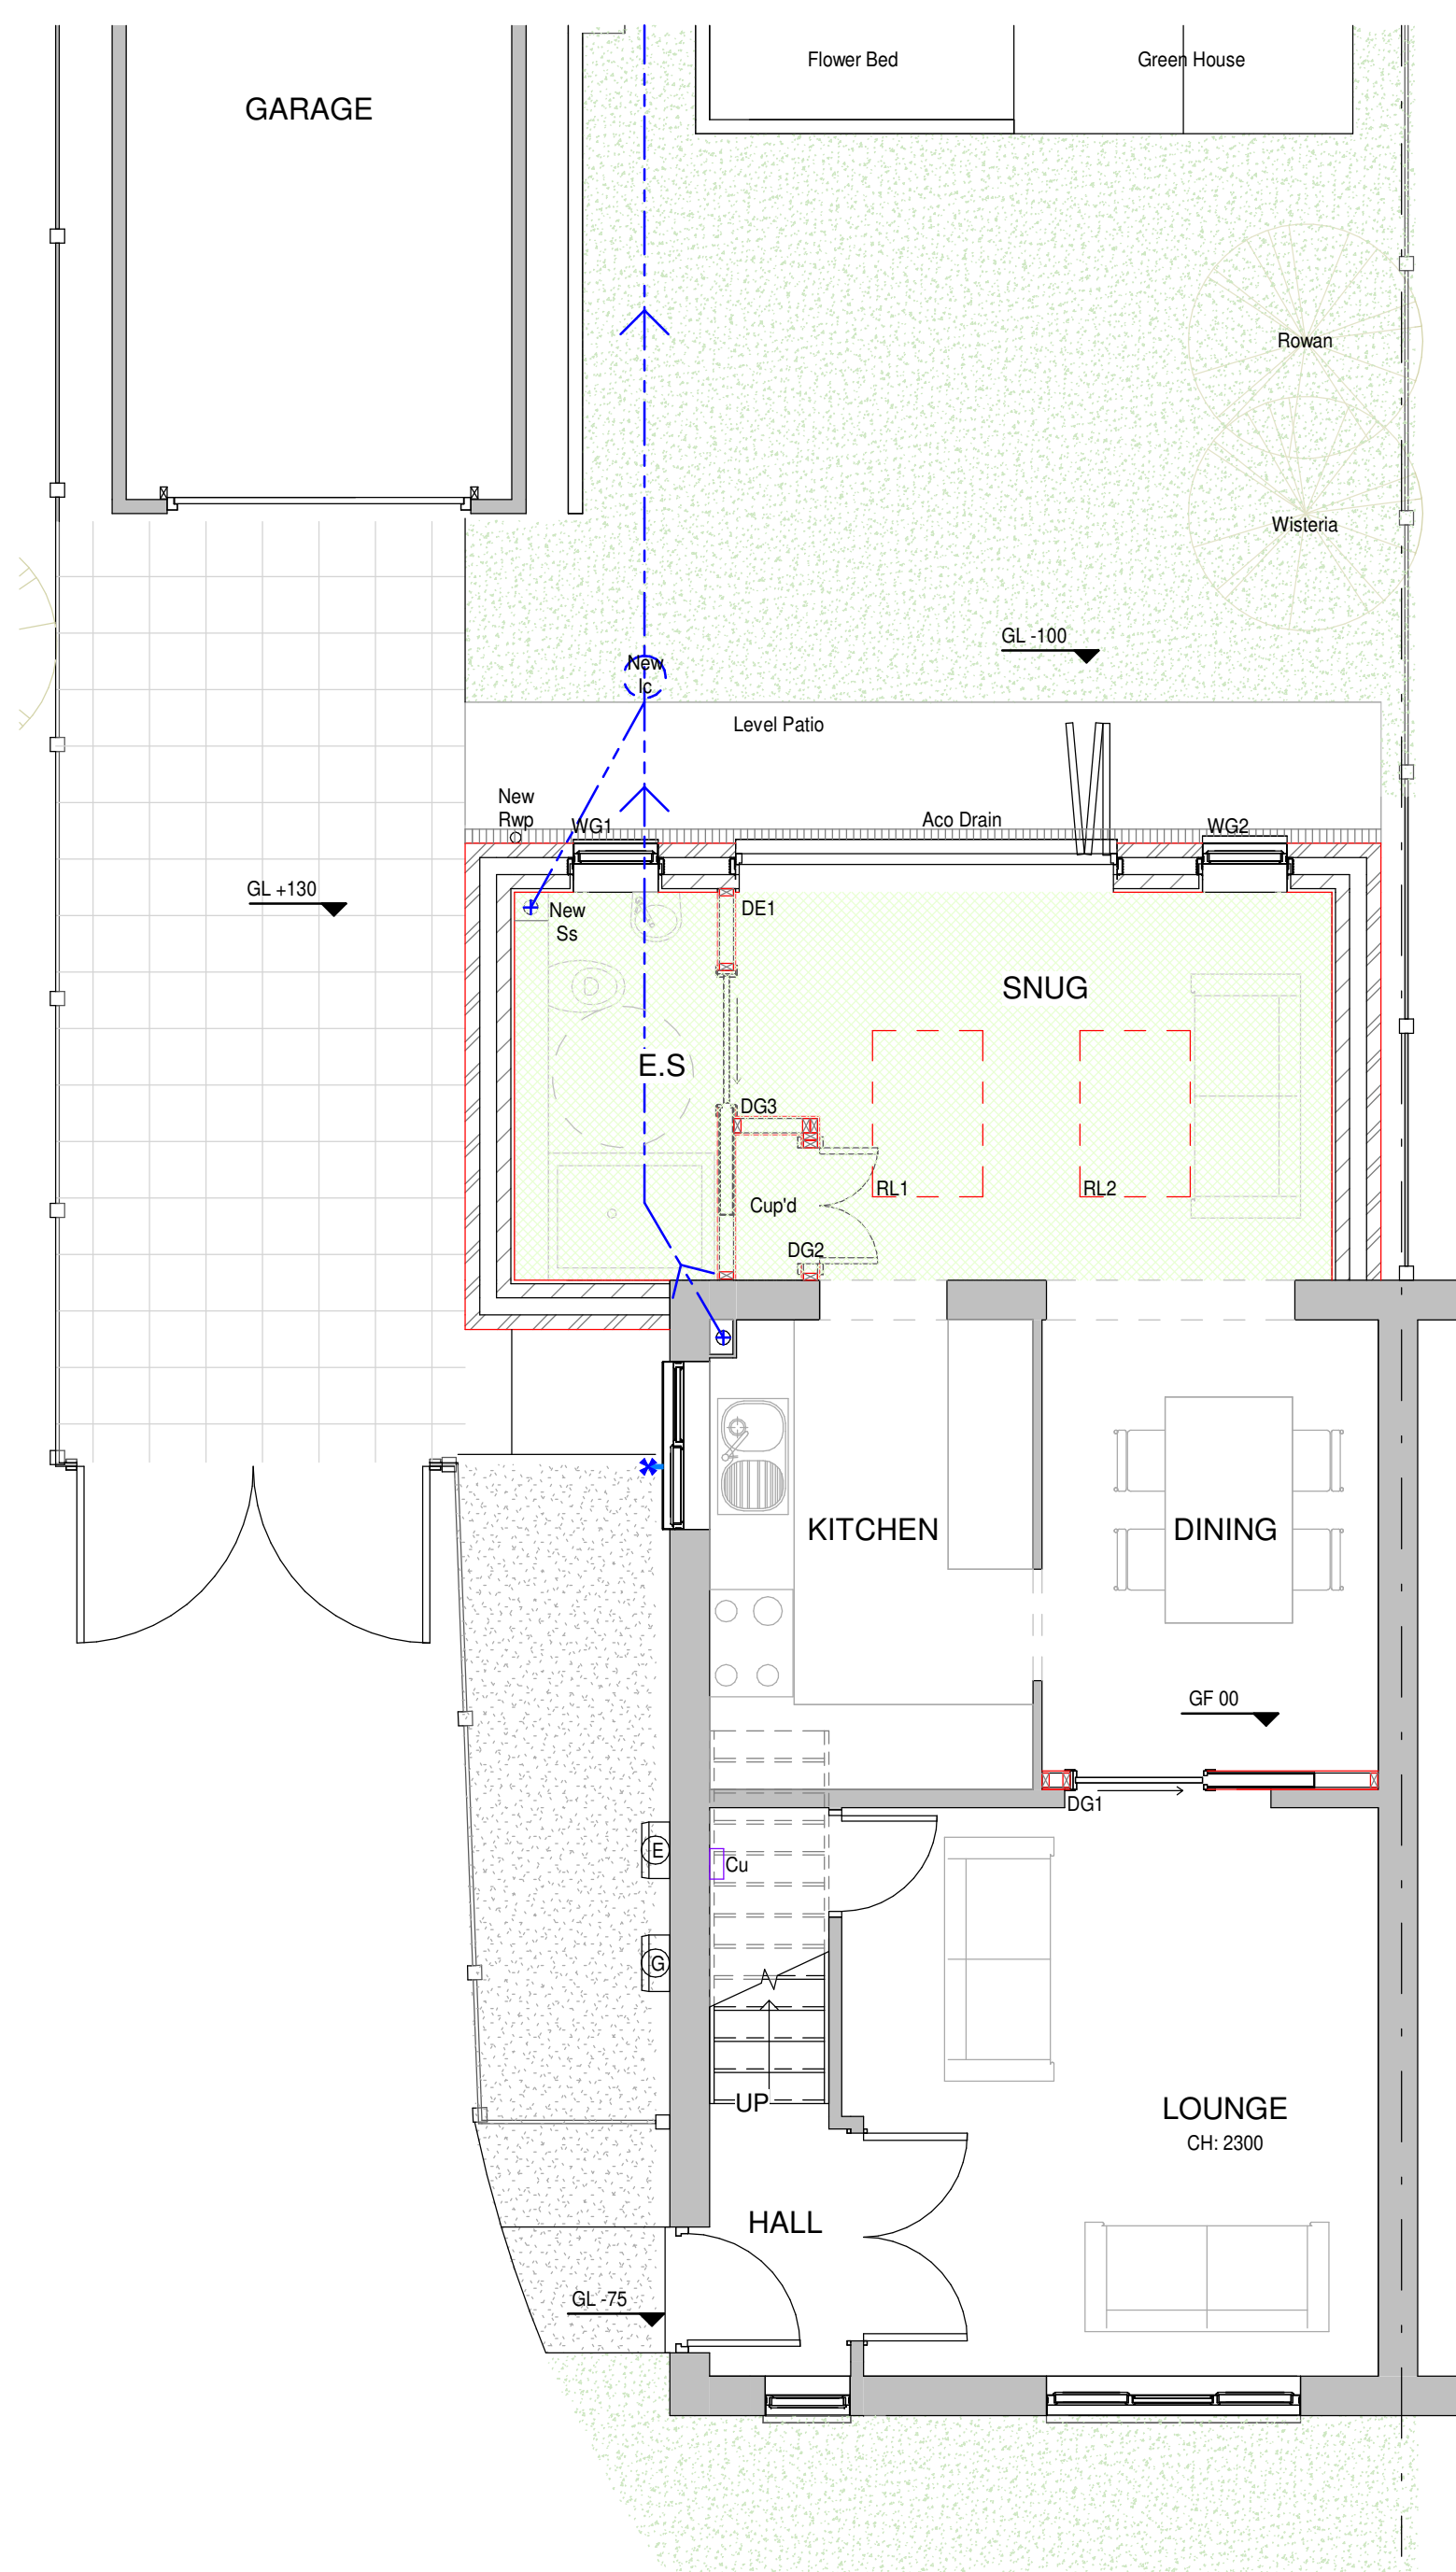

6 Proposed Ground Floor Plan
1 : 50

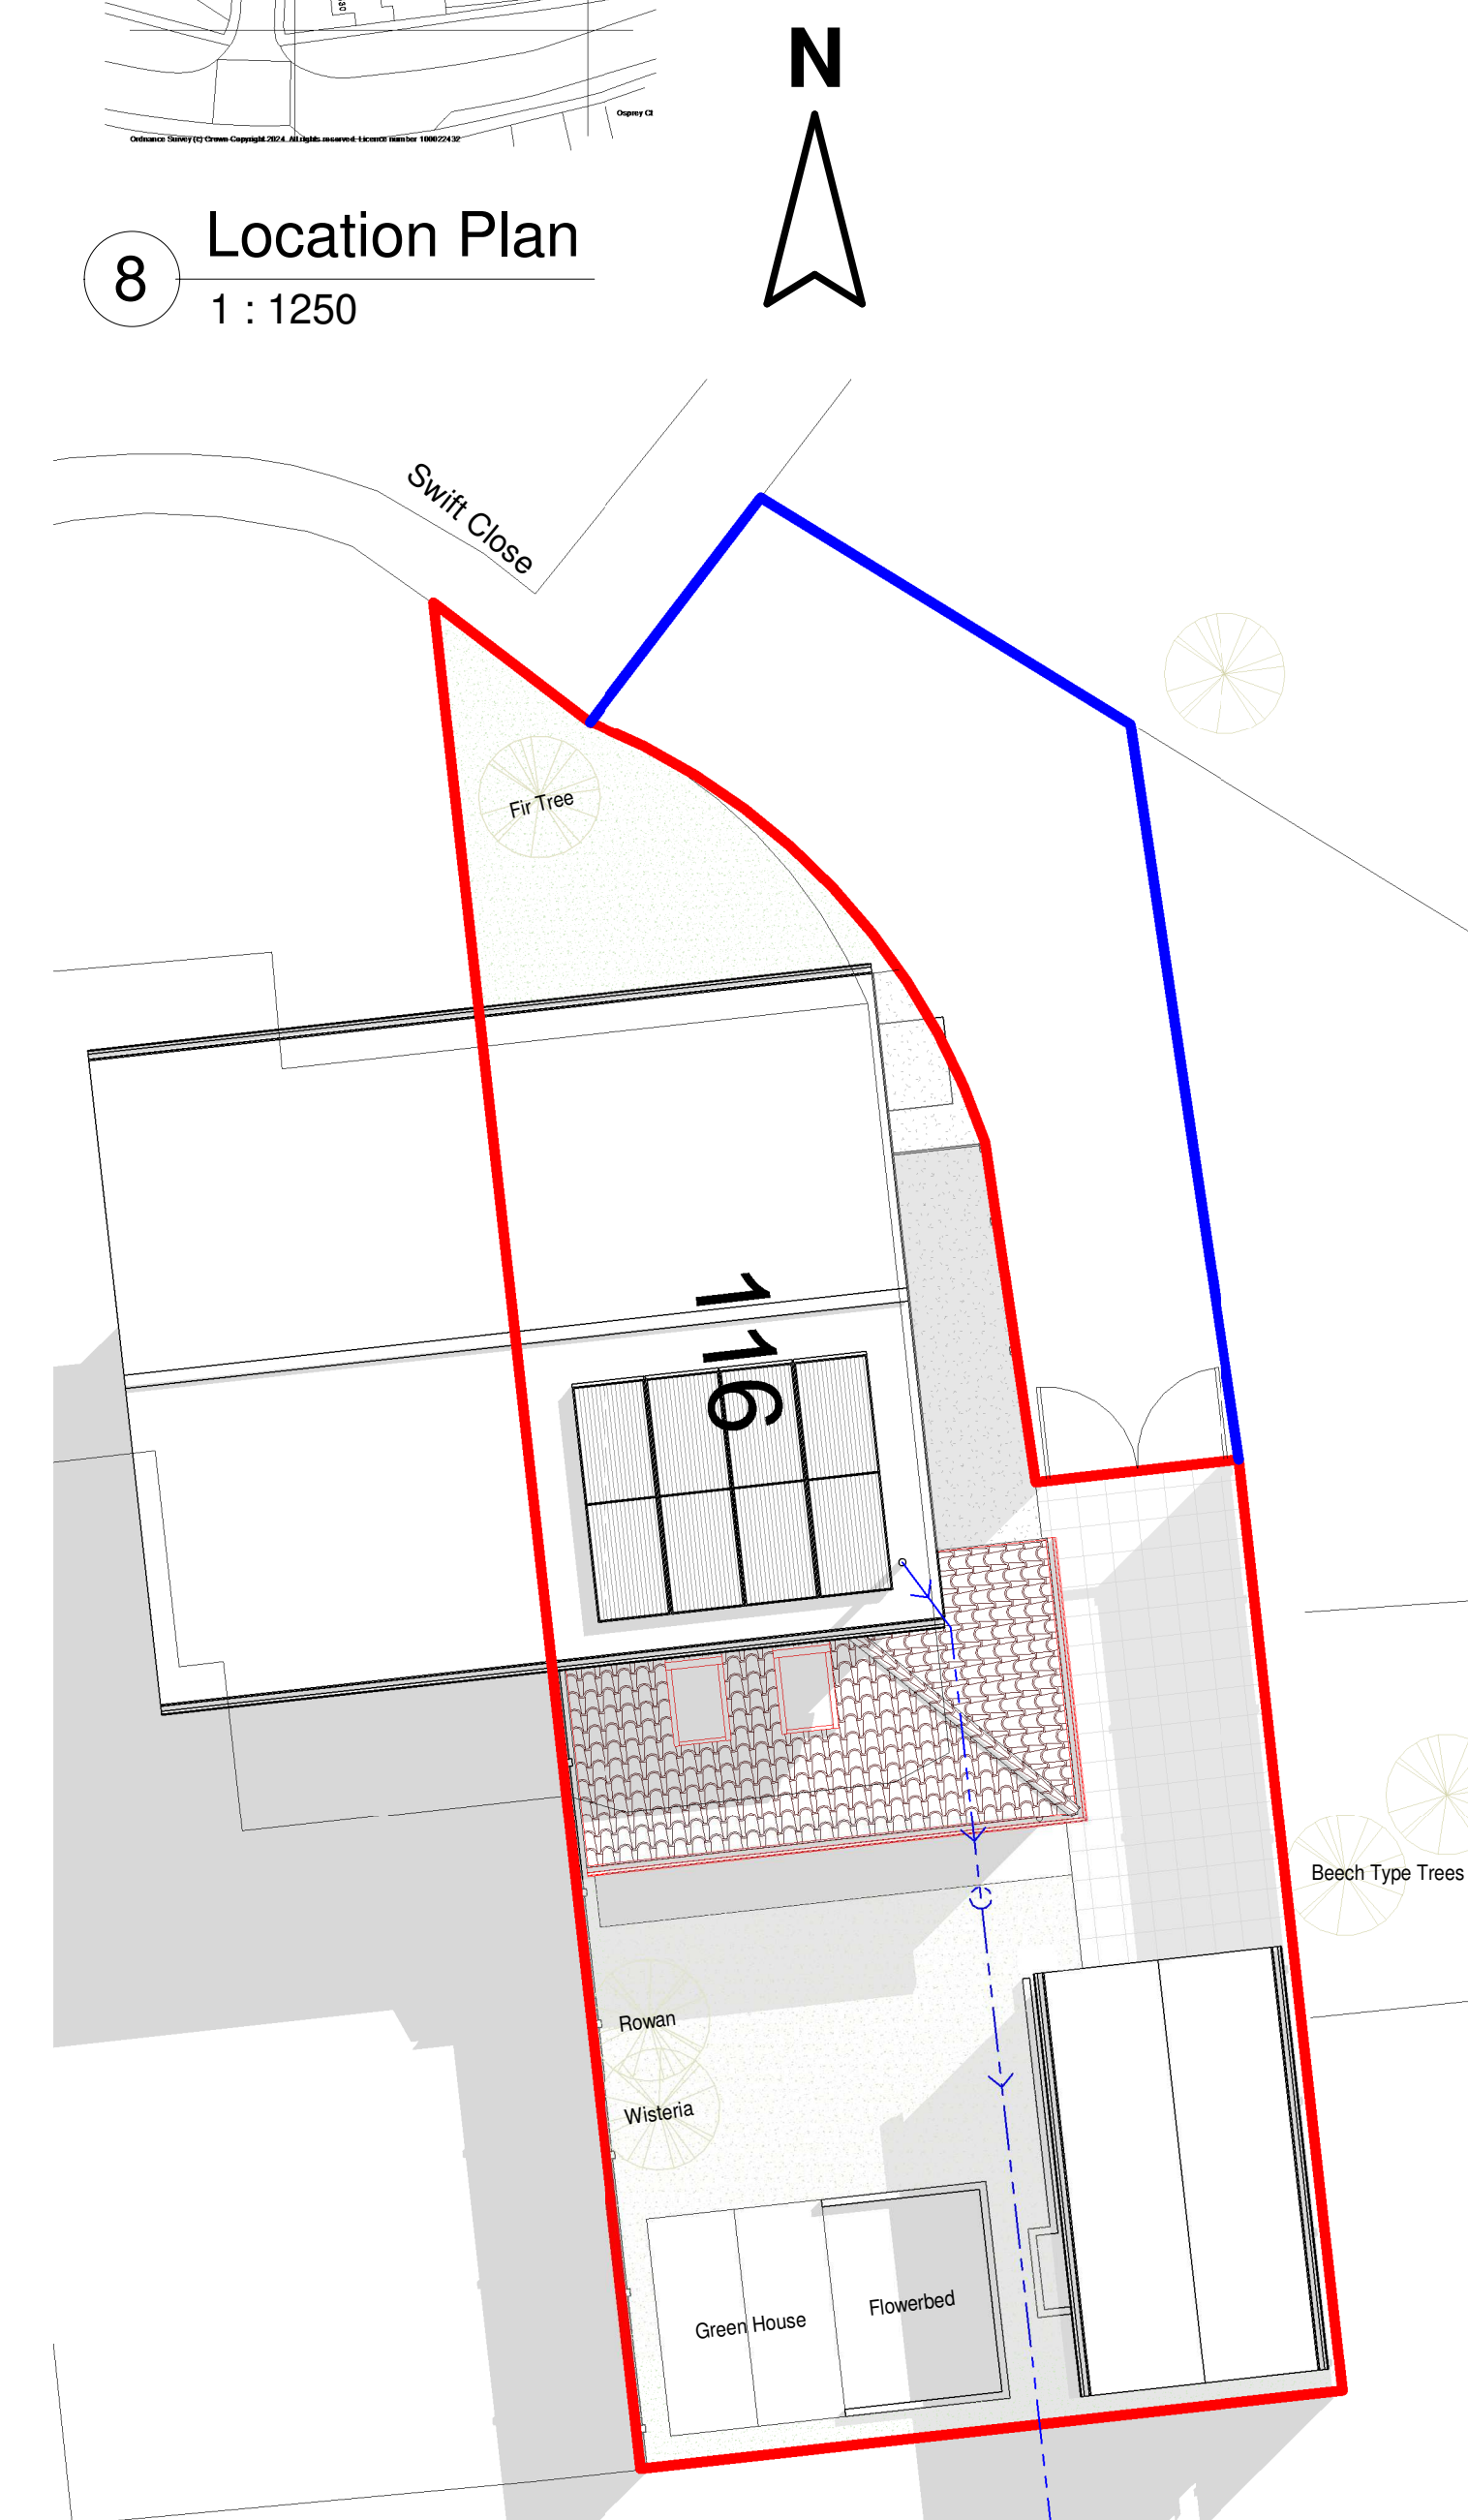

7 Proposed Site/Roof Plan
1 : 100

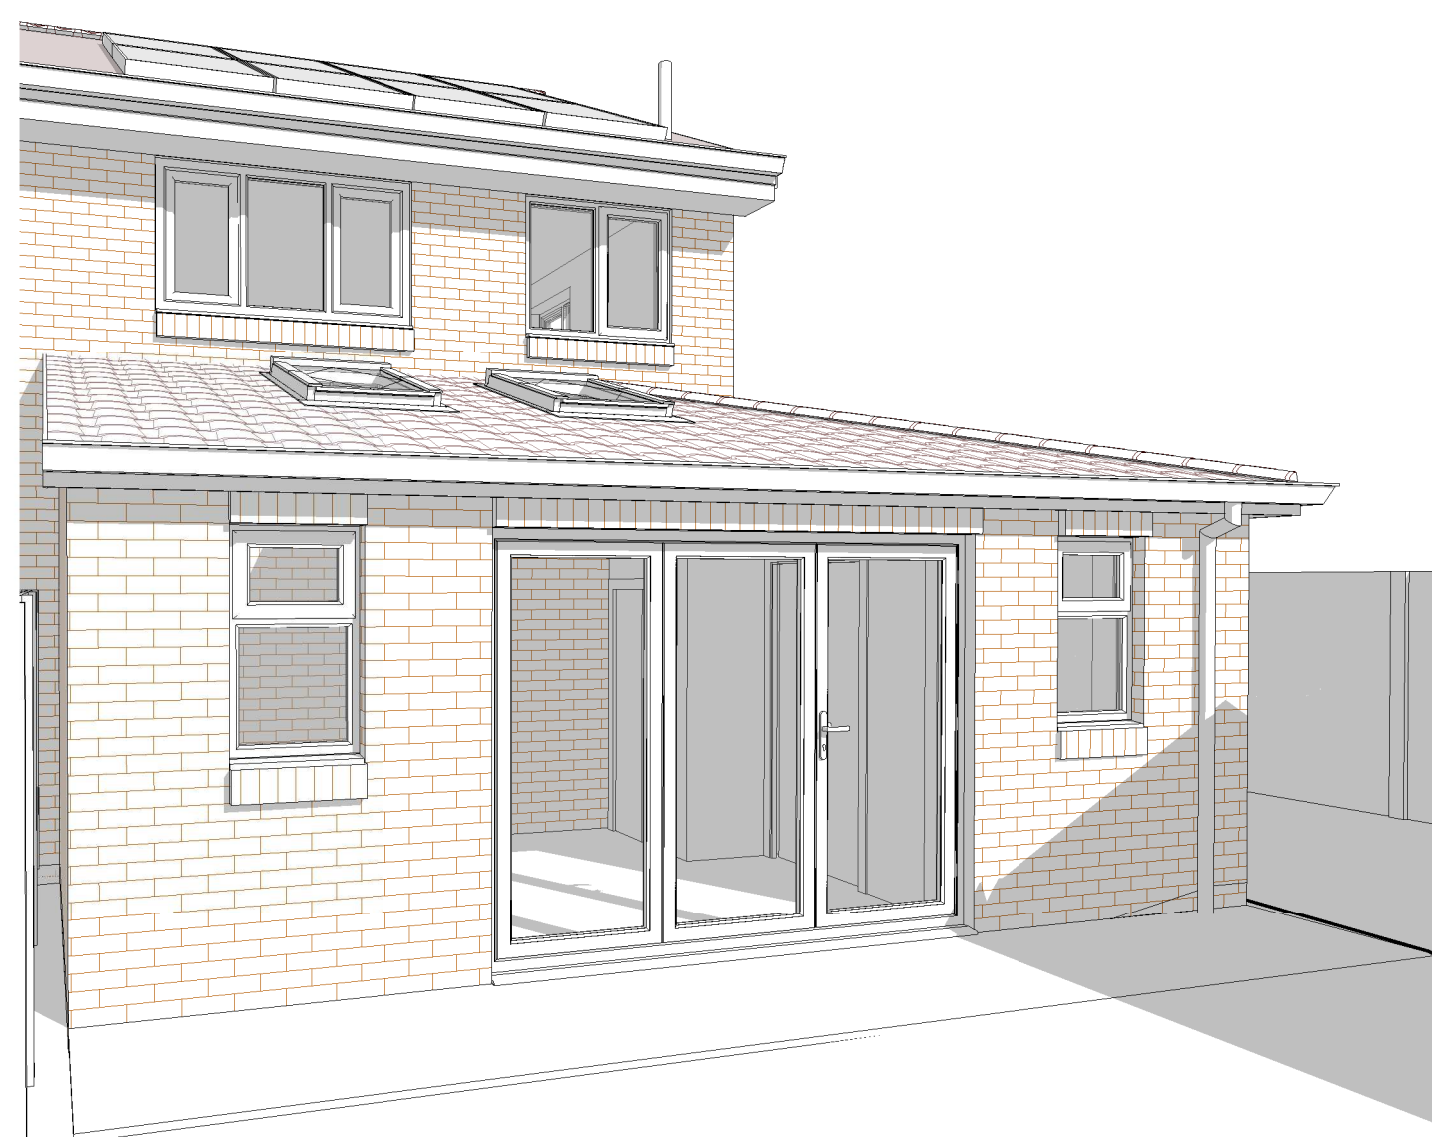

9 3D View



HOME EXTENSION TEAM

4 Brand Street, Hitchin, Hertfordshire, SG5 1HX
Tel: (01462) 440099 E-mail: hitchin@het.co.uk

Client
Mr & Mrs Cunningham

Project
116 Swift Close
Letchworth
Hertfordshire
SG6 4LH

Drawing Title
Single Storey Rear Extension
Following Demolition of Existing
Conservatory.

Existing and Proposed Plans,
Proposed Site/Roof Plan, Location
Plan & 3D View.

Scale:	Date:	Drawn by:	Checked by:
As indicated	05/12/2024	GLH	TB/DC

Dwg. No.	Rev.
HET-1819/01	