



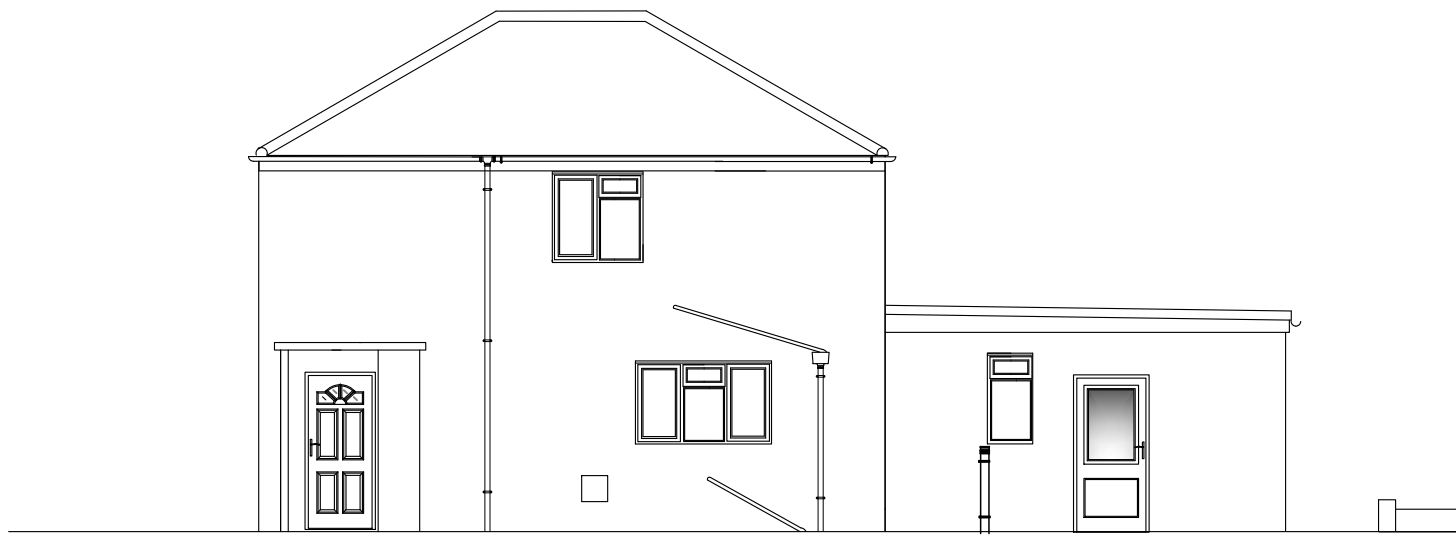


Proposed end of terrace Side Elevation
1:100

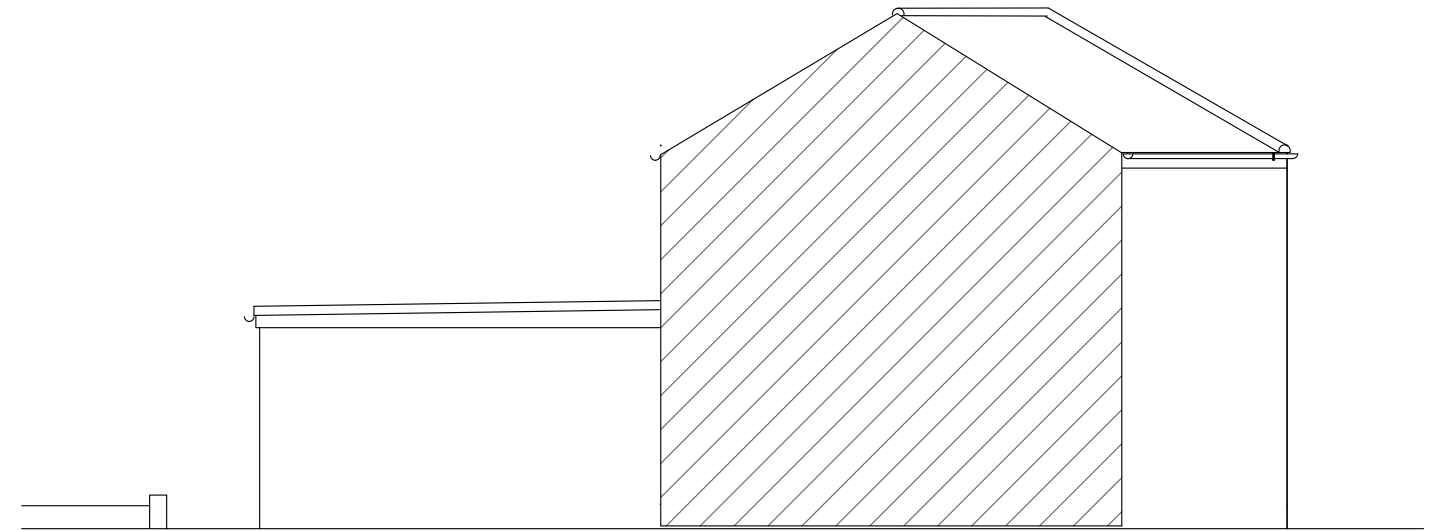

Proposed adjoining Side Elevation 1:100



Proposed front Elevation 1:100

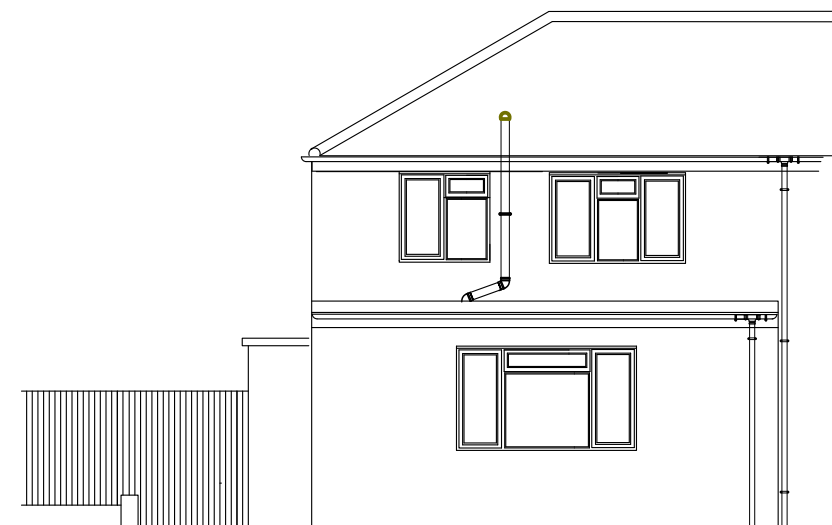

Proposed Rear Elevation 1:100

Title
proposed elevations 43 Hillfield rd
Client
Mrs Jasvinder Kaur
Address
43 Hillfield Avenue,
Hitchin,
SG4 0AL



Hertfordshire Home Improvement Agency
Adult Care Services, Hertfordshire County Council
Farnham House, Six Hills Way, Stevenage SG1
2FQ Tel: 01438 843467

Date
june25

Scale
1:100

Drawing No.
CA-021093/2 proposed elevations REV A