





General notes


1. These drawings have been prepared for the purpose of obtaining planning approval only.
2. All dimensions must be checked on site by the client and/or building contractor.
3. The client is responsible for all matters relating to Party Wall Act 1996.
4. Where existing drain runs are shown these are assumed only.
5. The client is responsible for checking that boundaries are correct and proposals do not conflict with any restrictive covenants which may be in title deeds.
6. All works to be executed to the satisfaction of the Local Authority and to comply with all current Building Regulations, Planning Requirements, British Standards and Codes of Practice.

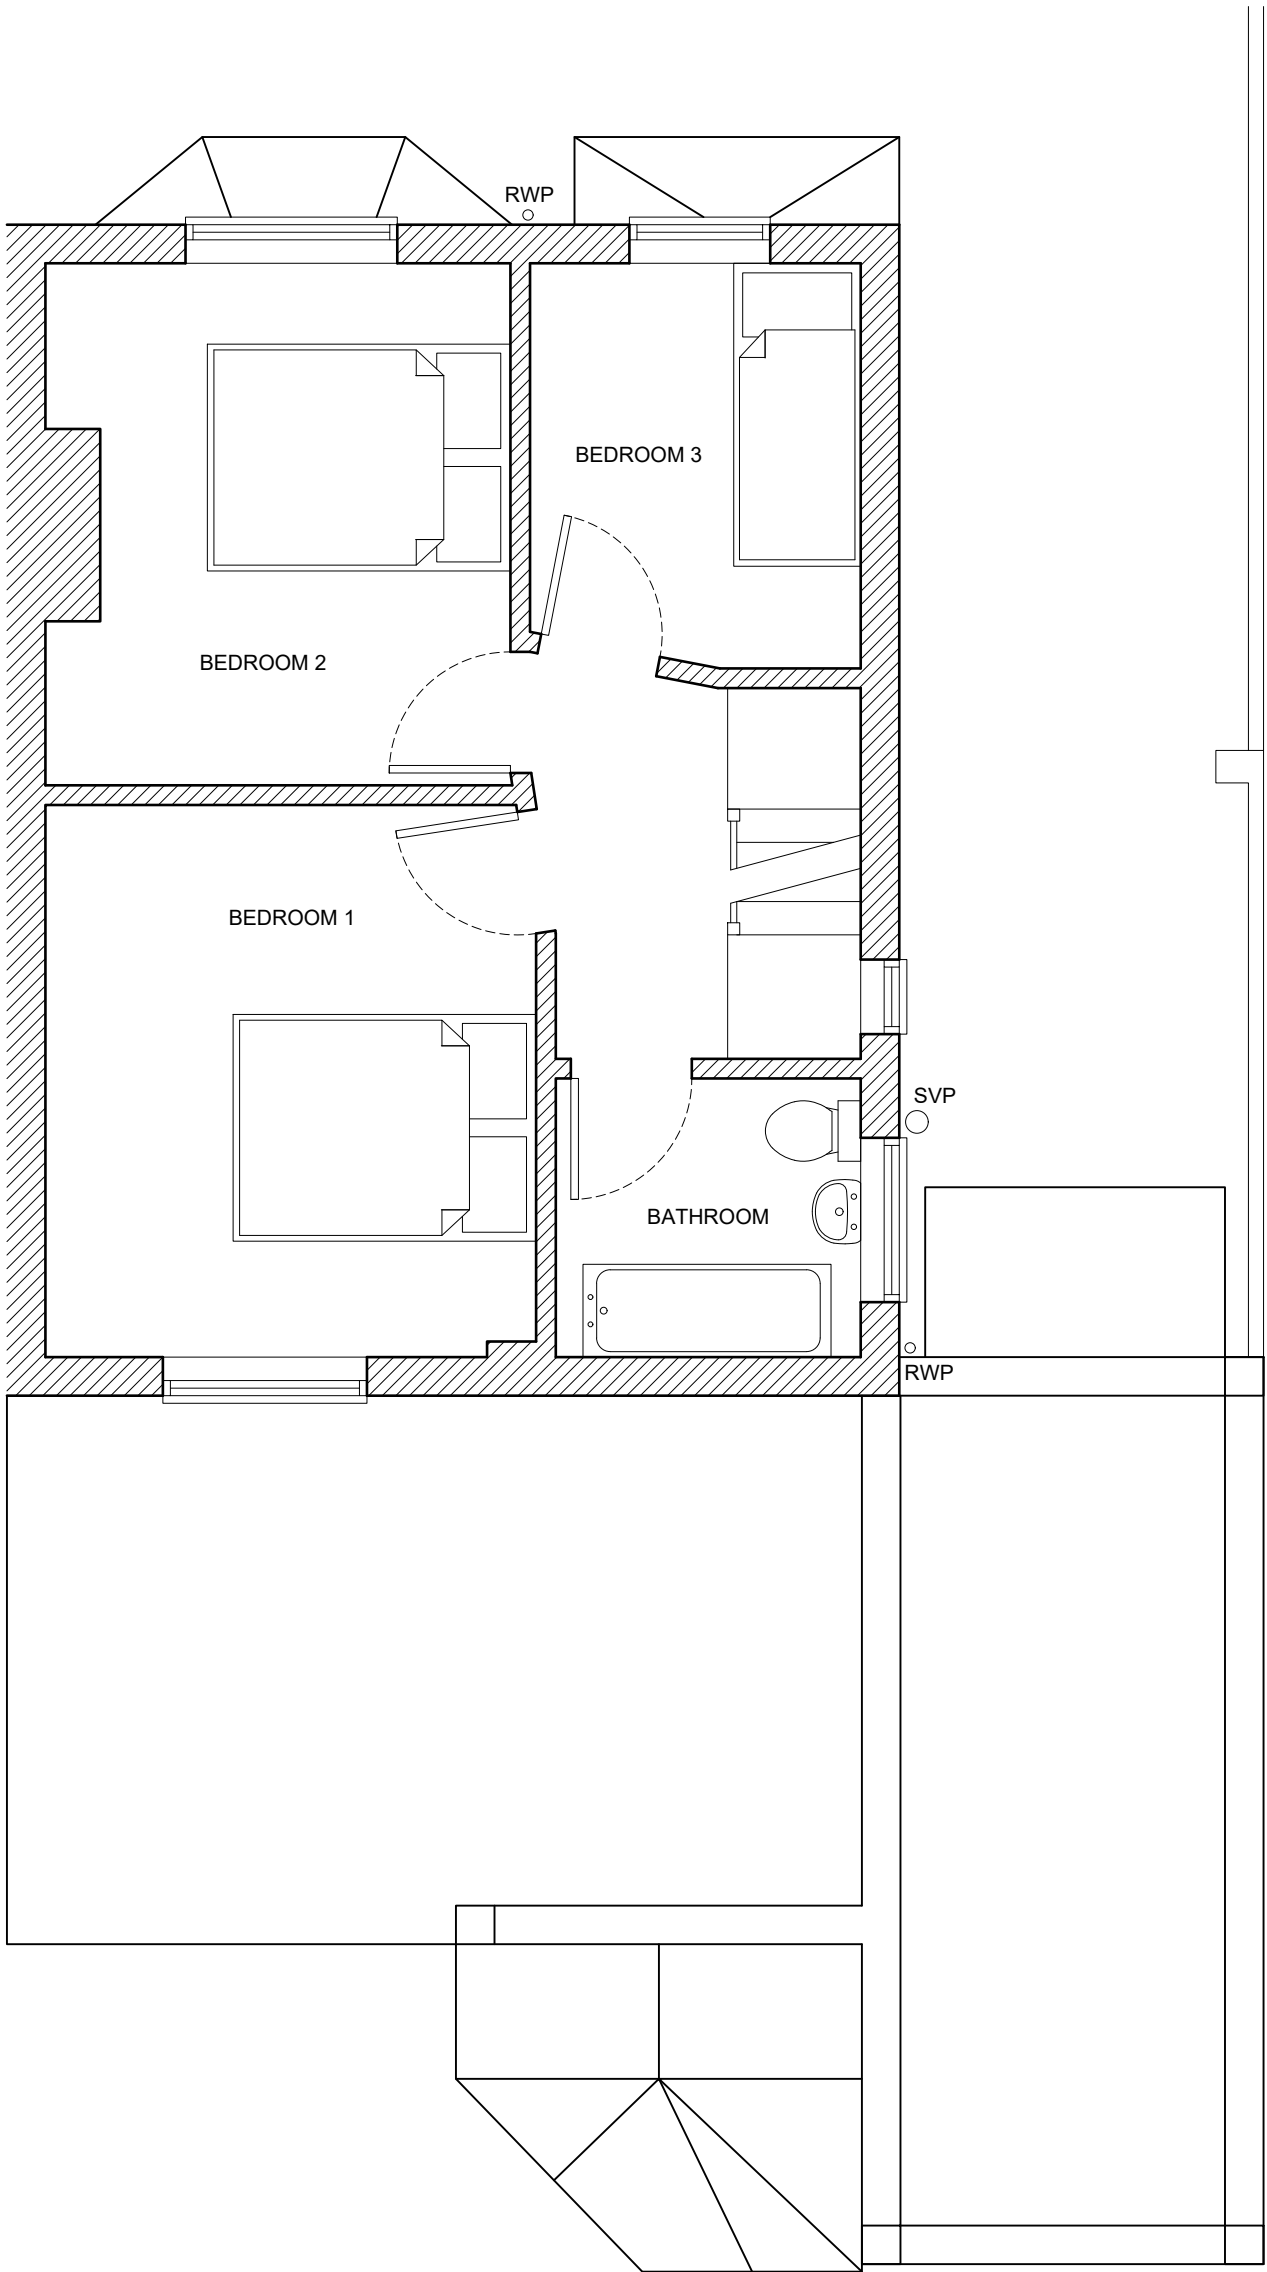

PROPOSED FIRST FLOOR PLAN
Scale: 1:50

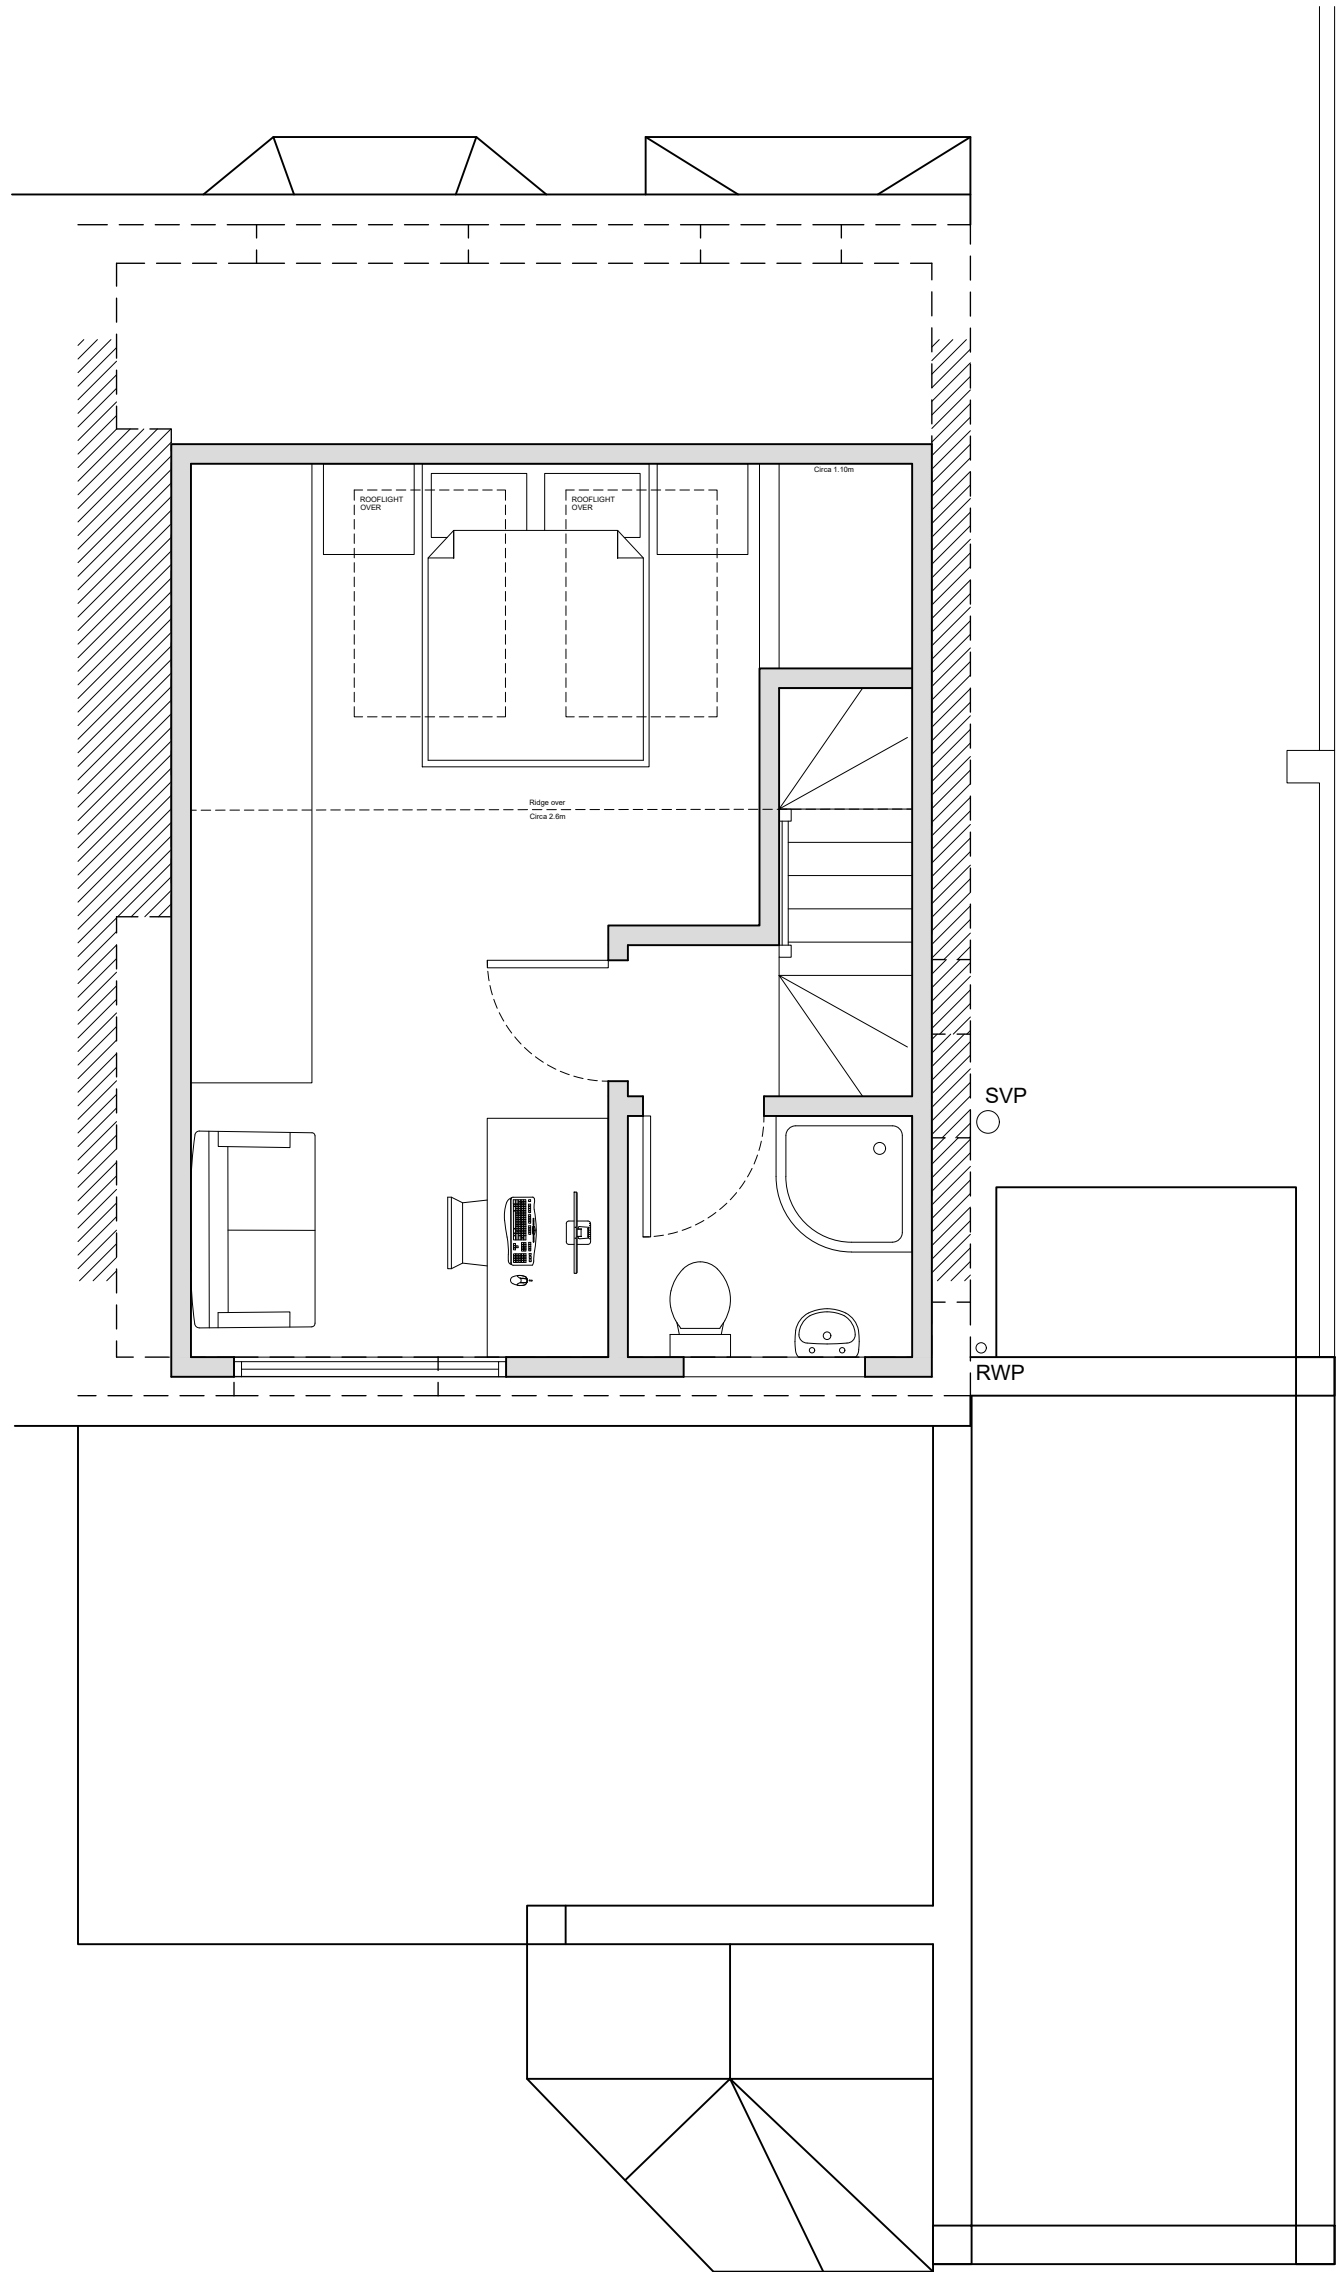

PROPOSED LOFT FLOOR PLAN
Scale: 1:50

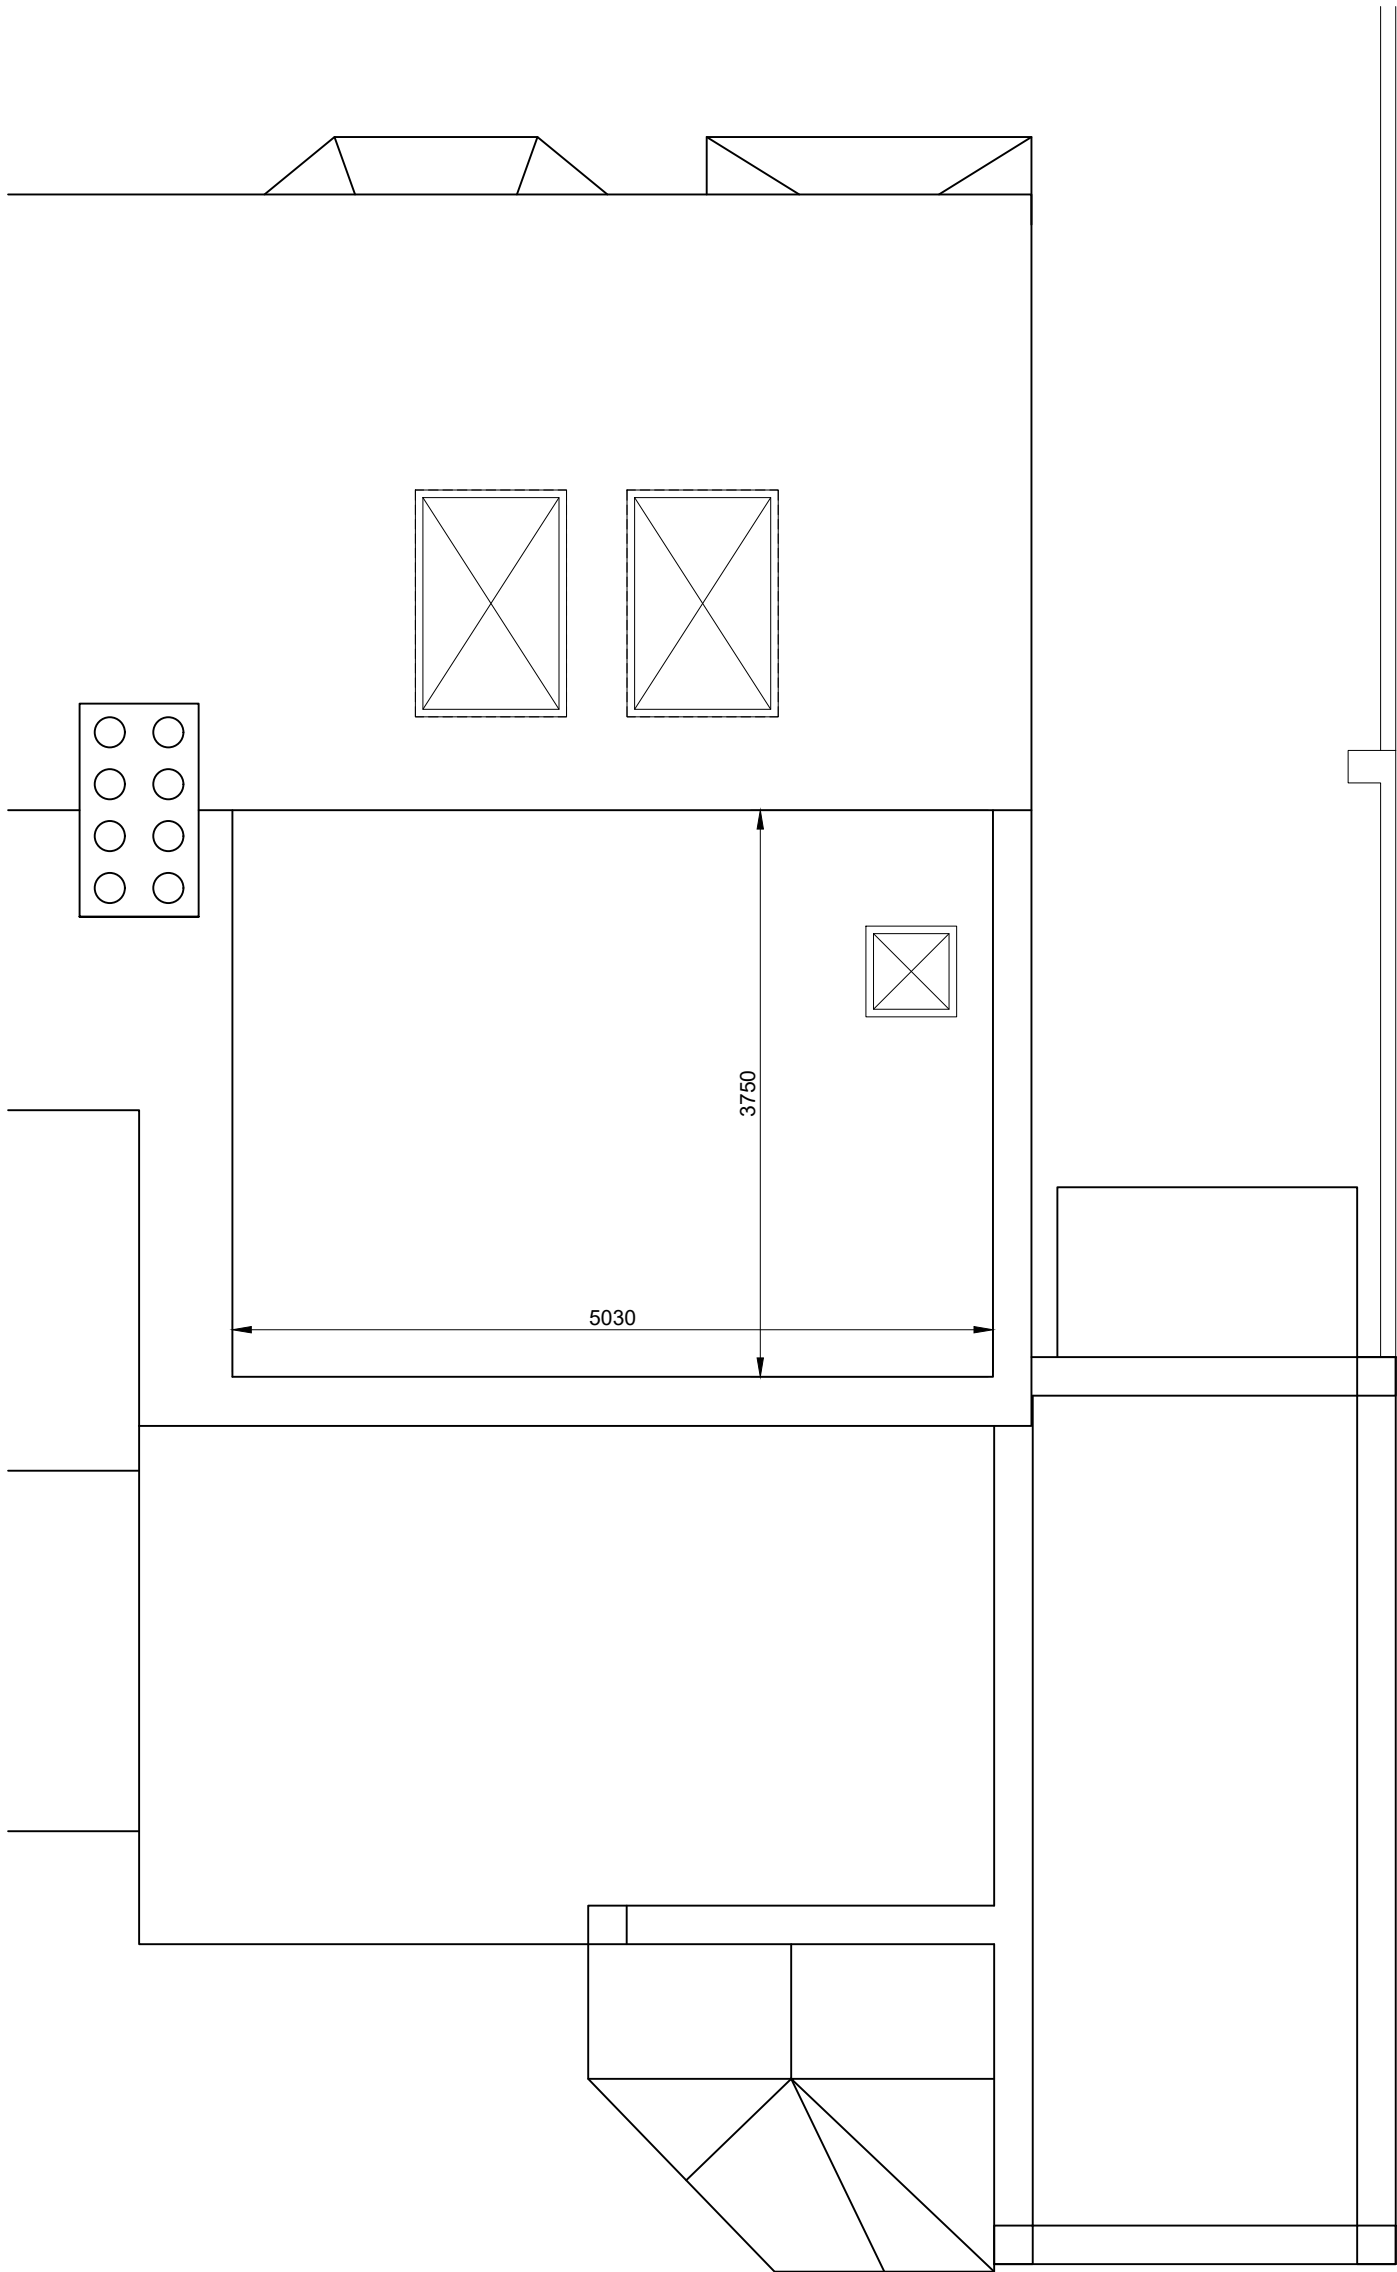

PROPOSED ROOF PLAN
Scale: 1:50

P01 28.05.25 PERMITTED DEVELOPMENT

Revision	Date	Remarks
Richfield Consulting Ltd Shared Space, The Carling Building Coopers Yard, Hitchin, SG5 1AR T: +44 (0)1462 416700 E: info@richfieldconsulting.co.uk W: www.richfieldconsulting.co.uk		
Suitability	Scale 1:50 at A1	Drawn RR
Drawing Status PERMITTED DEVELOPMENT		
Client MR. N. CORNWELL		
Project 64 GAPING LANE HITCHIN		
Title GENERAL ARRANGEMENTS PROPOSED PLANS		
Project No 0375	Drawing No 300	Revision P01