




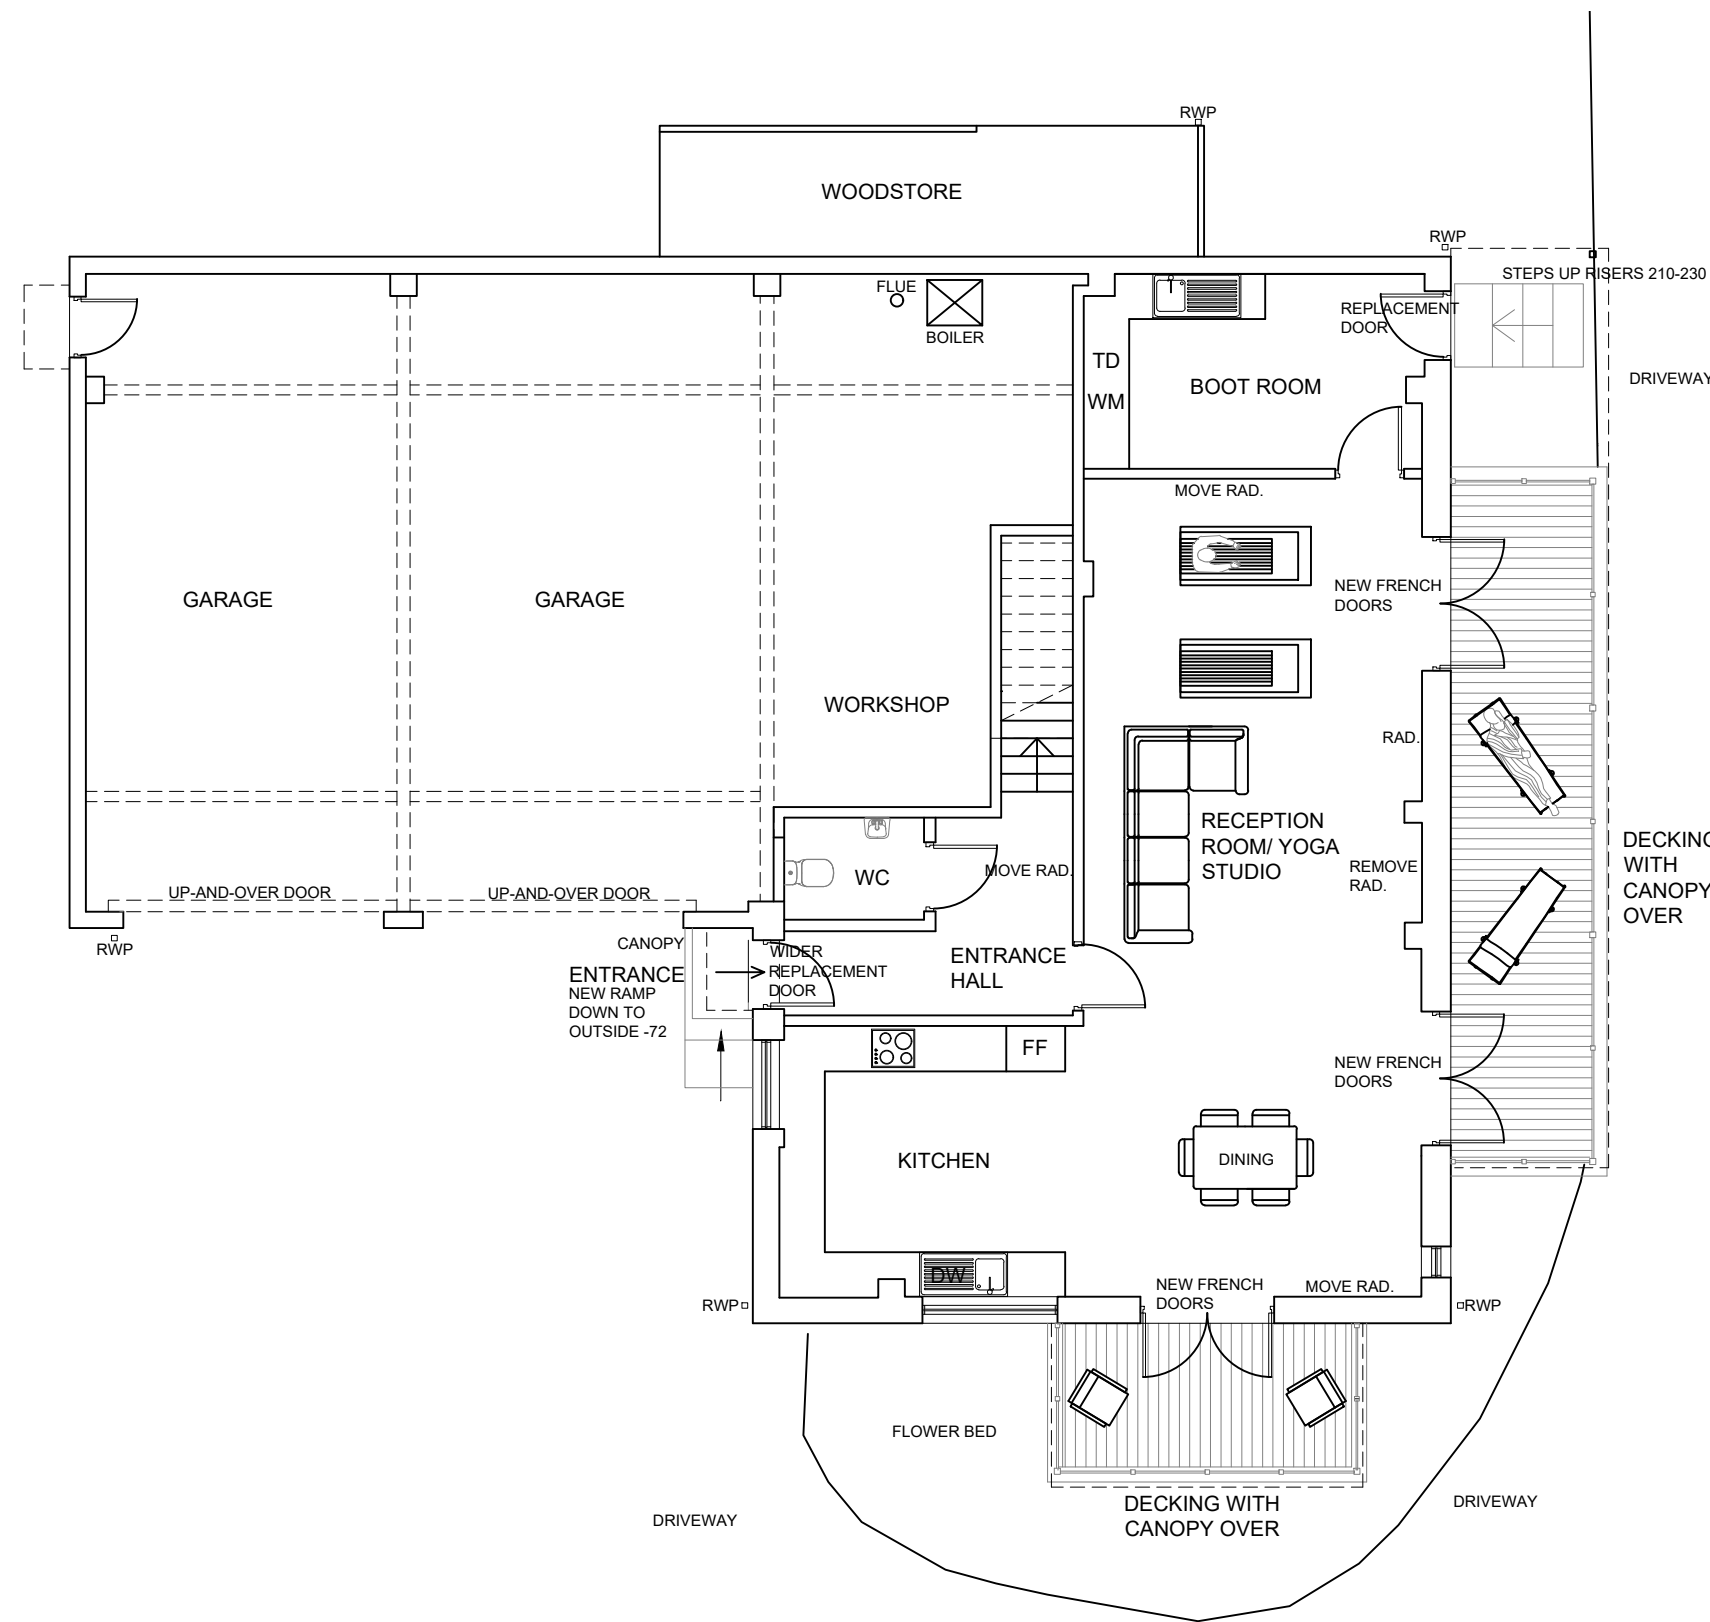

GROUND PLAN Scale 1:100

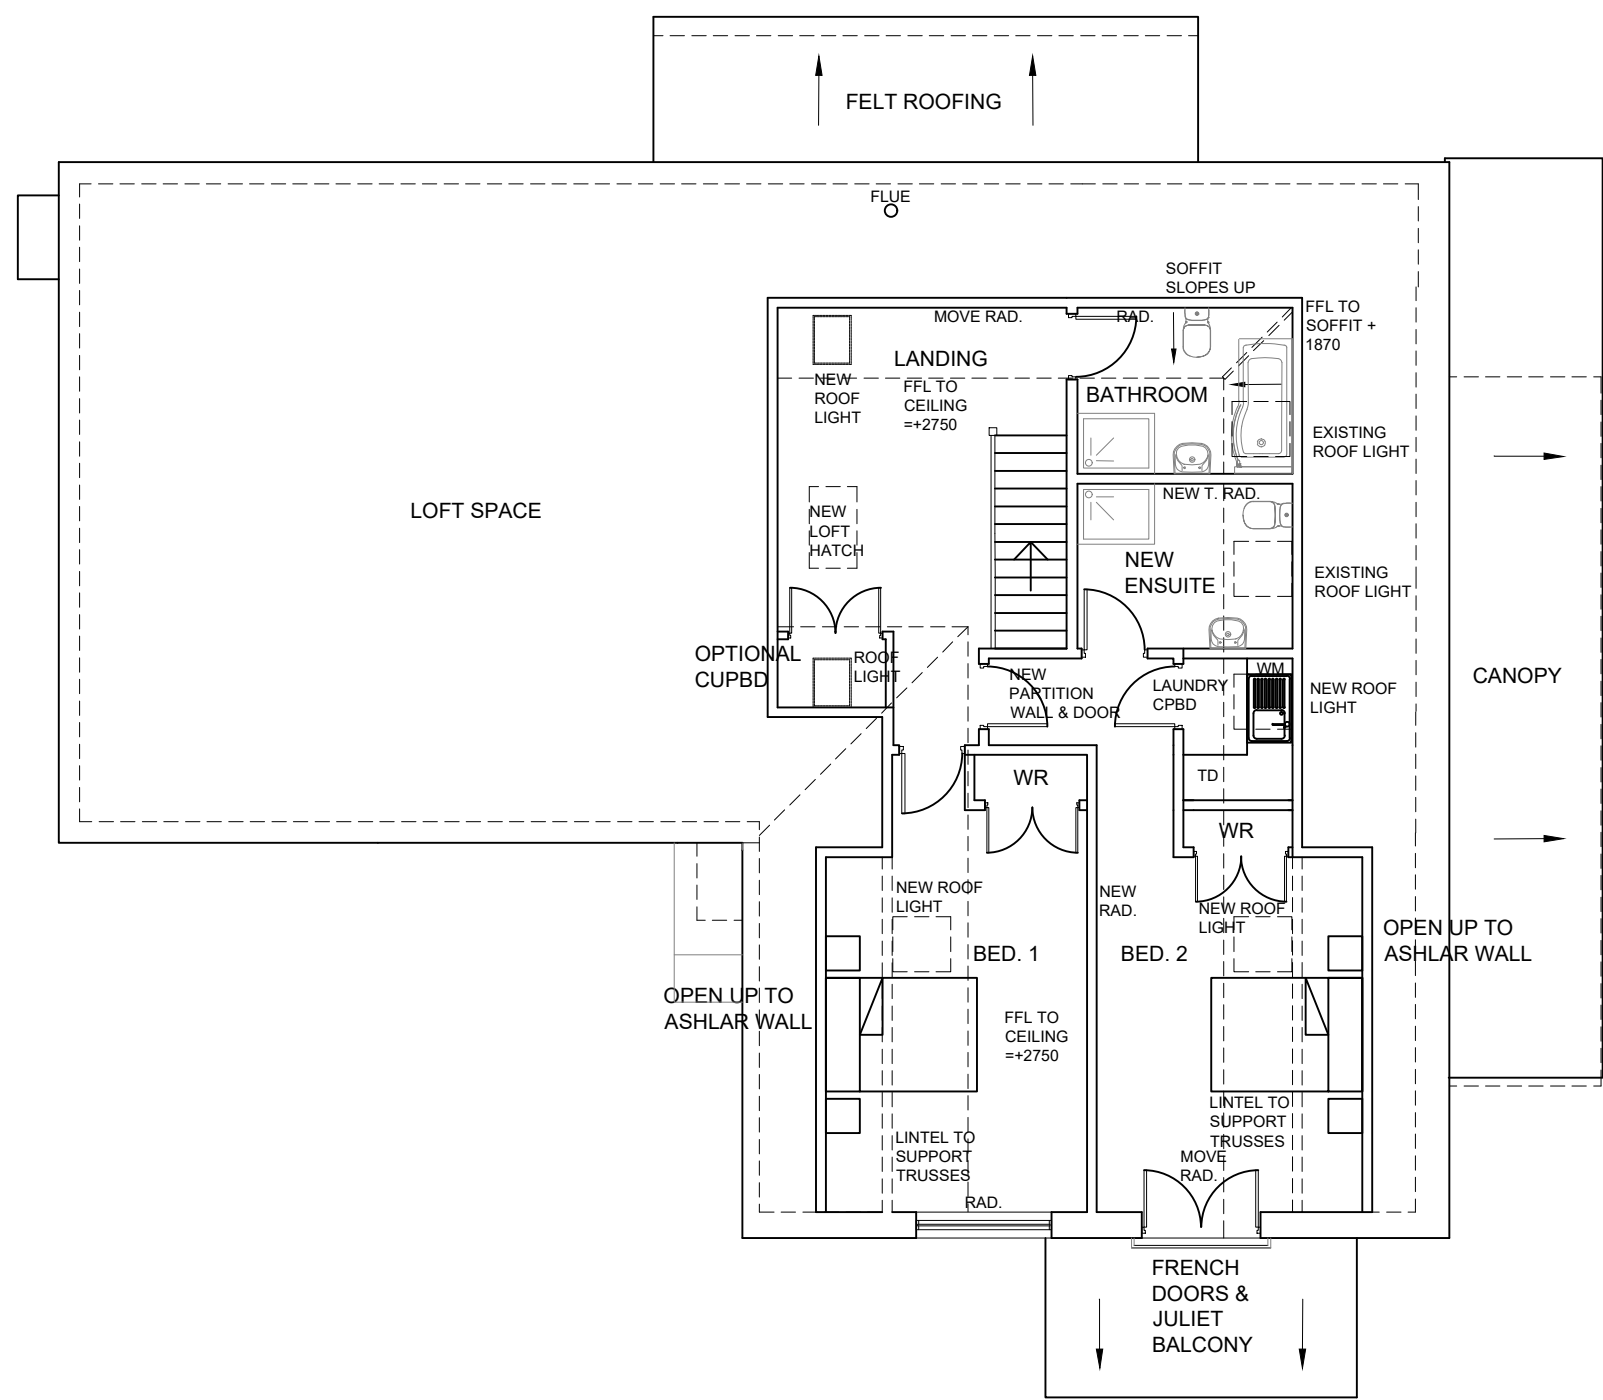



FIRST FLOOR PLAN Scale 1:100

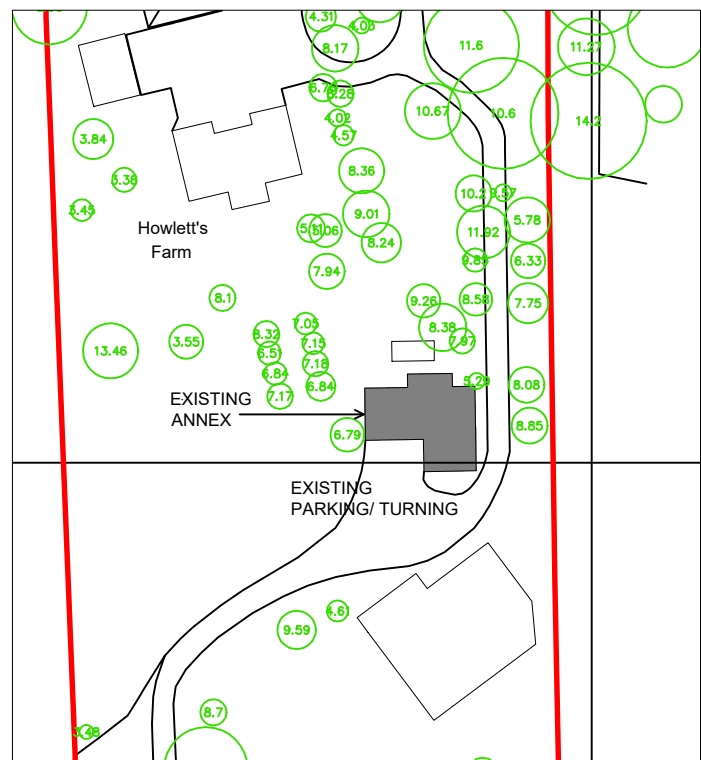


©Crown Copyright and database rights 2025
OS Licence no. 100041041

KEY PLAN


Scale 1:1250

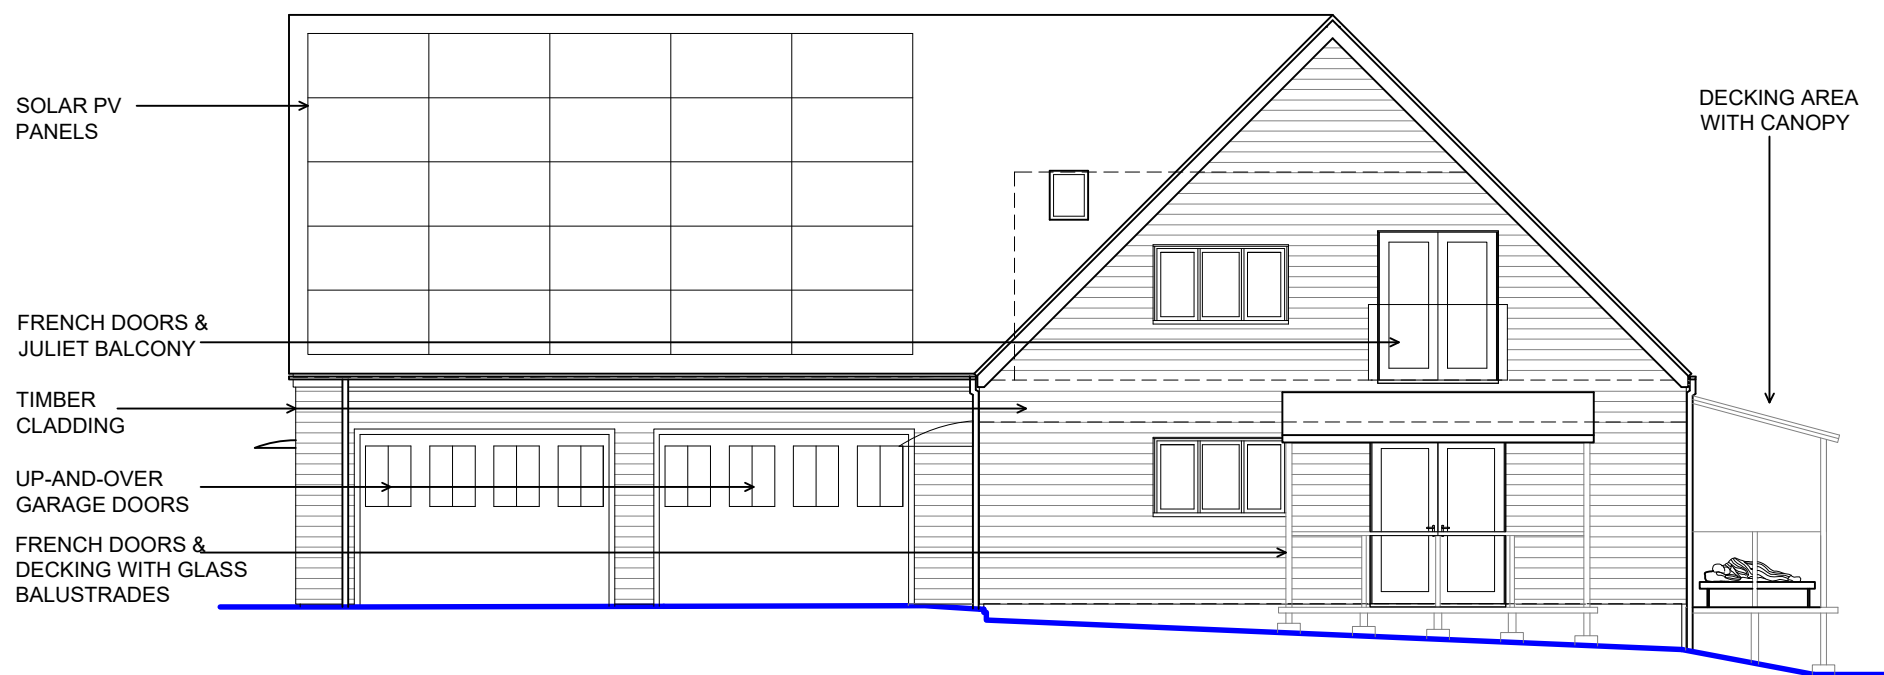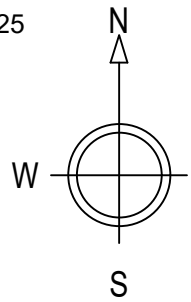

FRONT/ SOUTH ELEVATION Scale 1:100

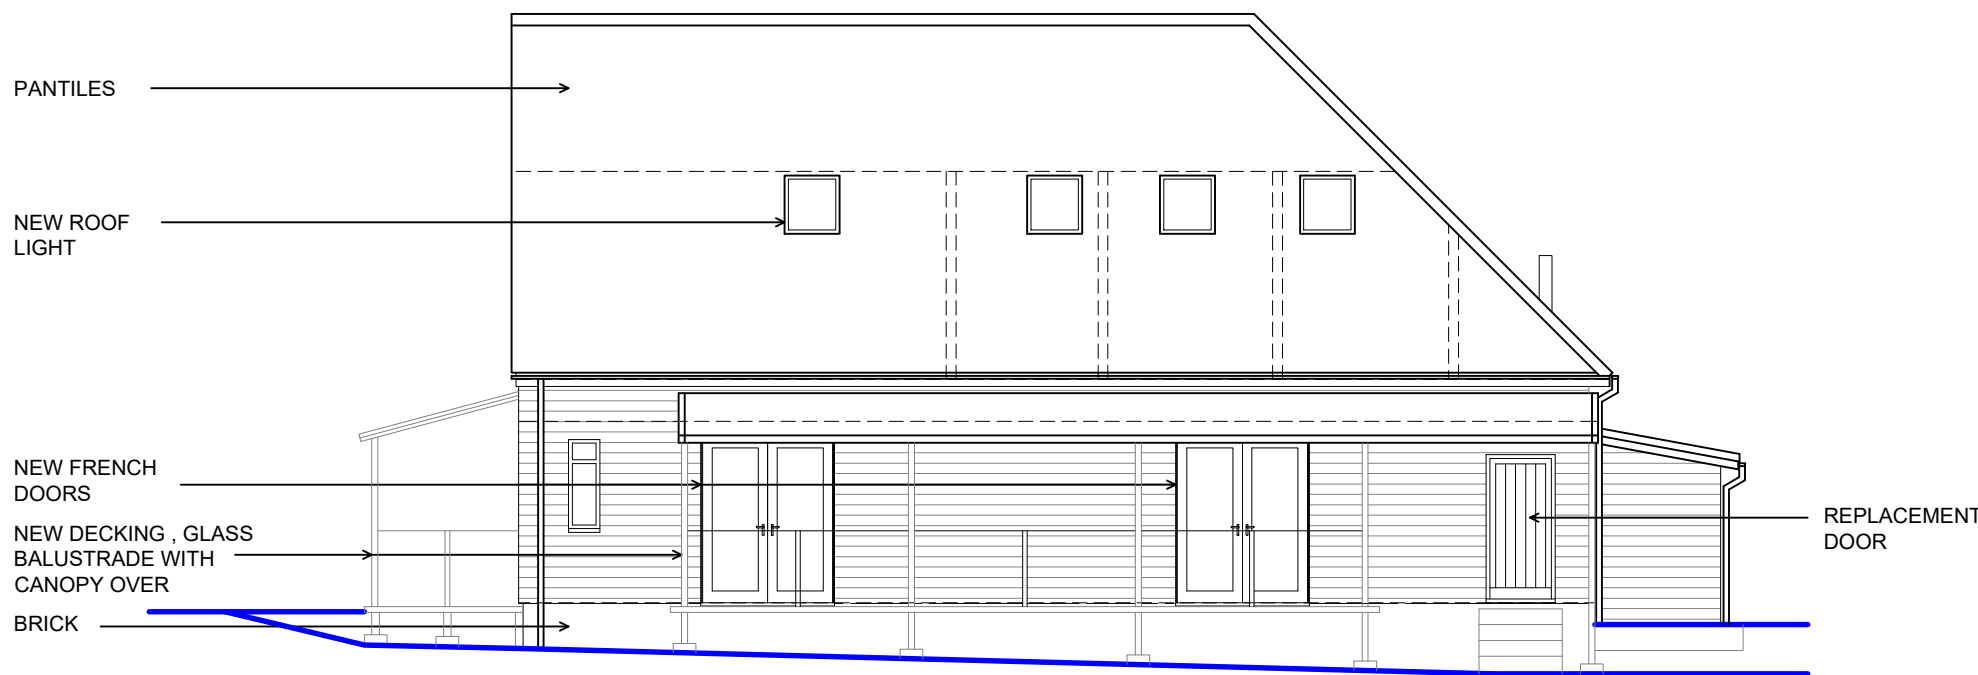

SIDE/ EAST ELEVATION Scale 1:100

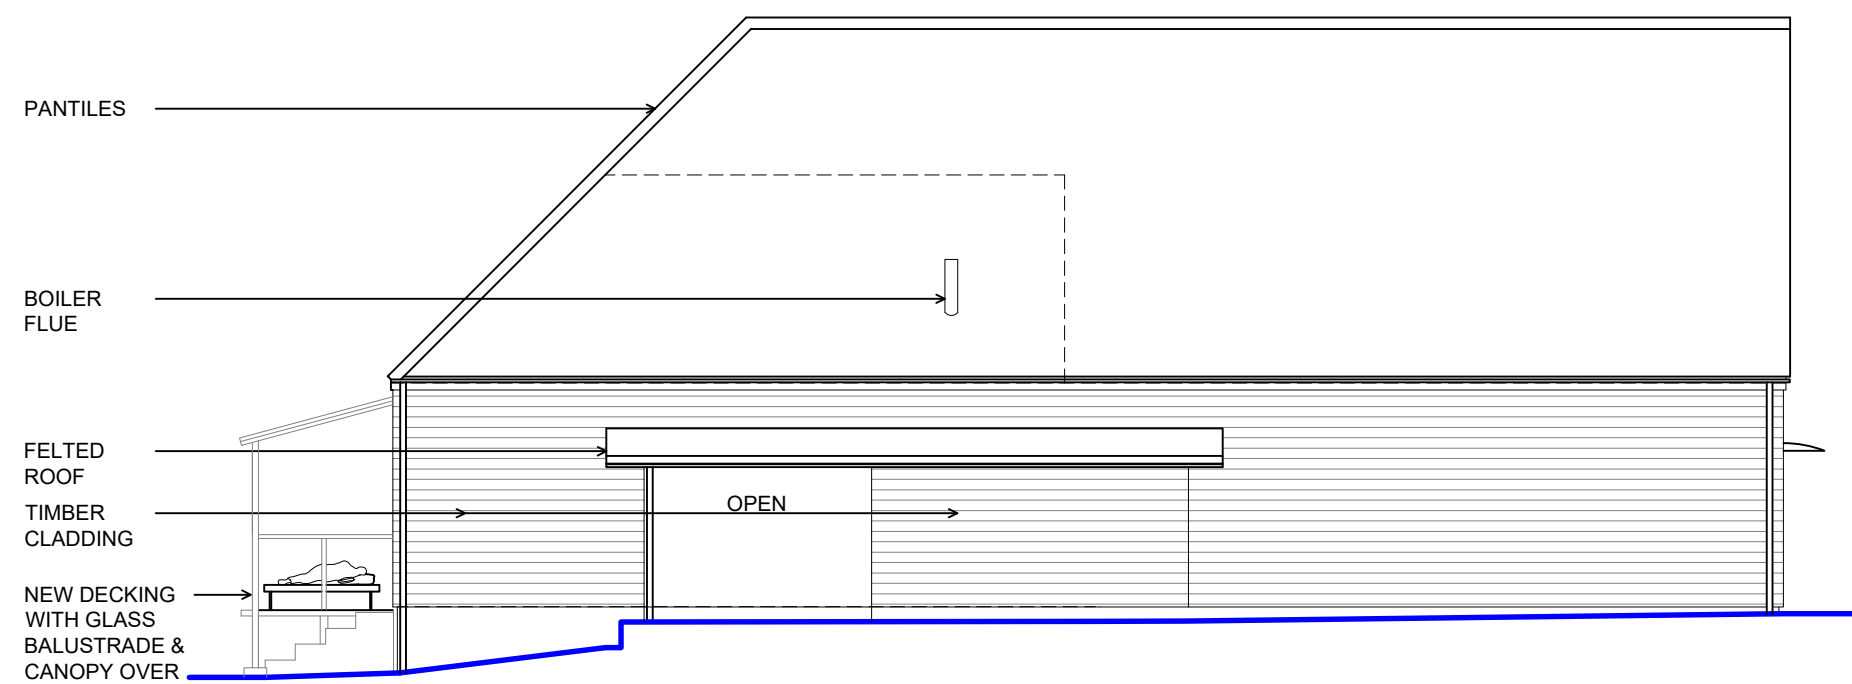


REAR/ NORTH ELEVATION Scale 1:100



SIDE/ WEST ELEVATION Scale 1:100

- NOTES:
1. Use written dimensions only. All dimensions to be checked on site and any discrepancies reported to ACORUS immediately. If in doubt ask.
 2. Where relevant, significant hazards have been identified on the drawing. Hazards which should be obvious to a competent contractor or unforeseeable have not been identified.
 3. This drawing is confidential and remains the exclusive property of ACORUS.

© ACORUS Rural Property Services Ltd.

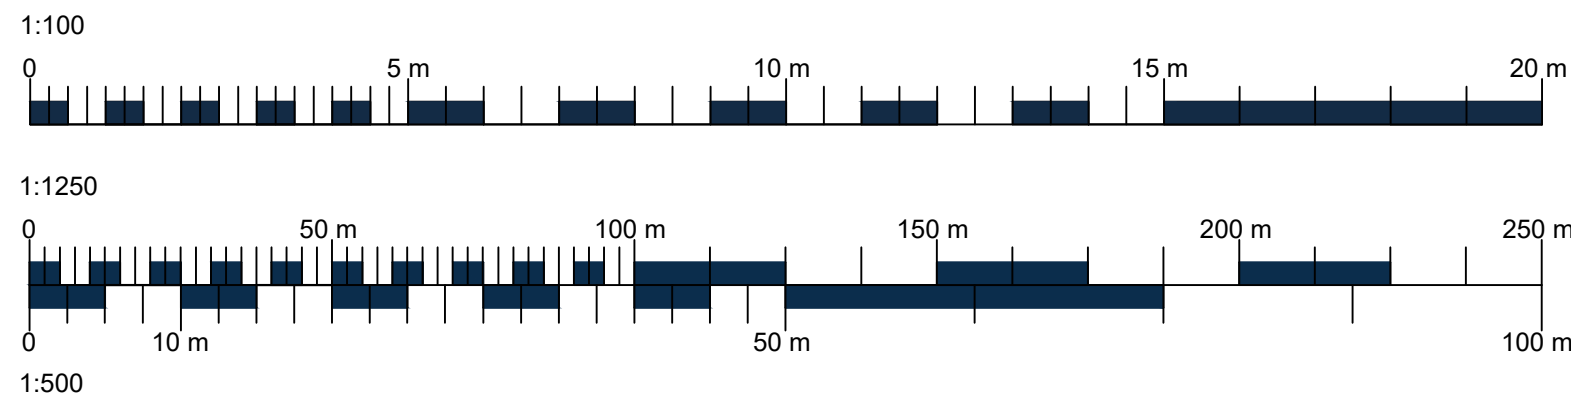

Site Boundary

REV.	DATE	AMENDMENT	DRAWN	CHECKED
A	06.05.25	Changes made following Client Comments	CG	HK
B	13.05.25	Changes made following Client Comments	CG	SR
C	19.05.25	Changes made following Client Comments	CG	SR

PROJECT			
MORRIS			
HOWLETT'S FARM, GAS LANE, BARKWAY			
HERTFORDSHIRE SG8 8ET			
TITLE			
ANNEX			
PROPOSED PLANS & ELEVATIONS			
SCALE			
AS SHOWN	@A1	03/25	CG SR
JOB NO.			
BB	25/03/023	200_03	C



acorus.co.uk
Planning. Design. Property.