




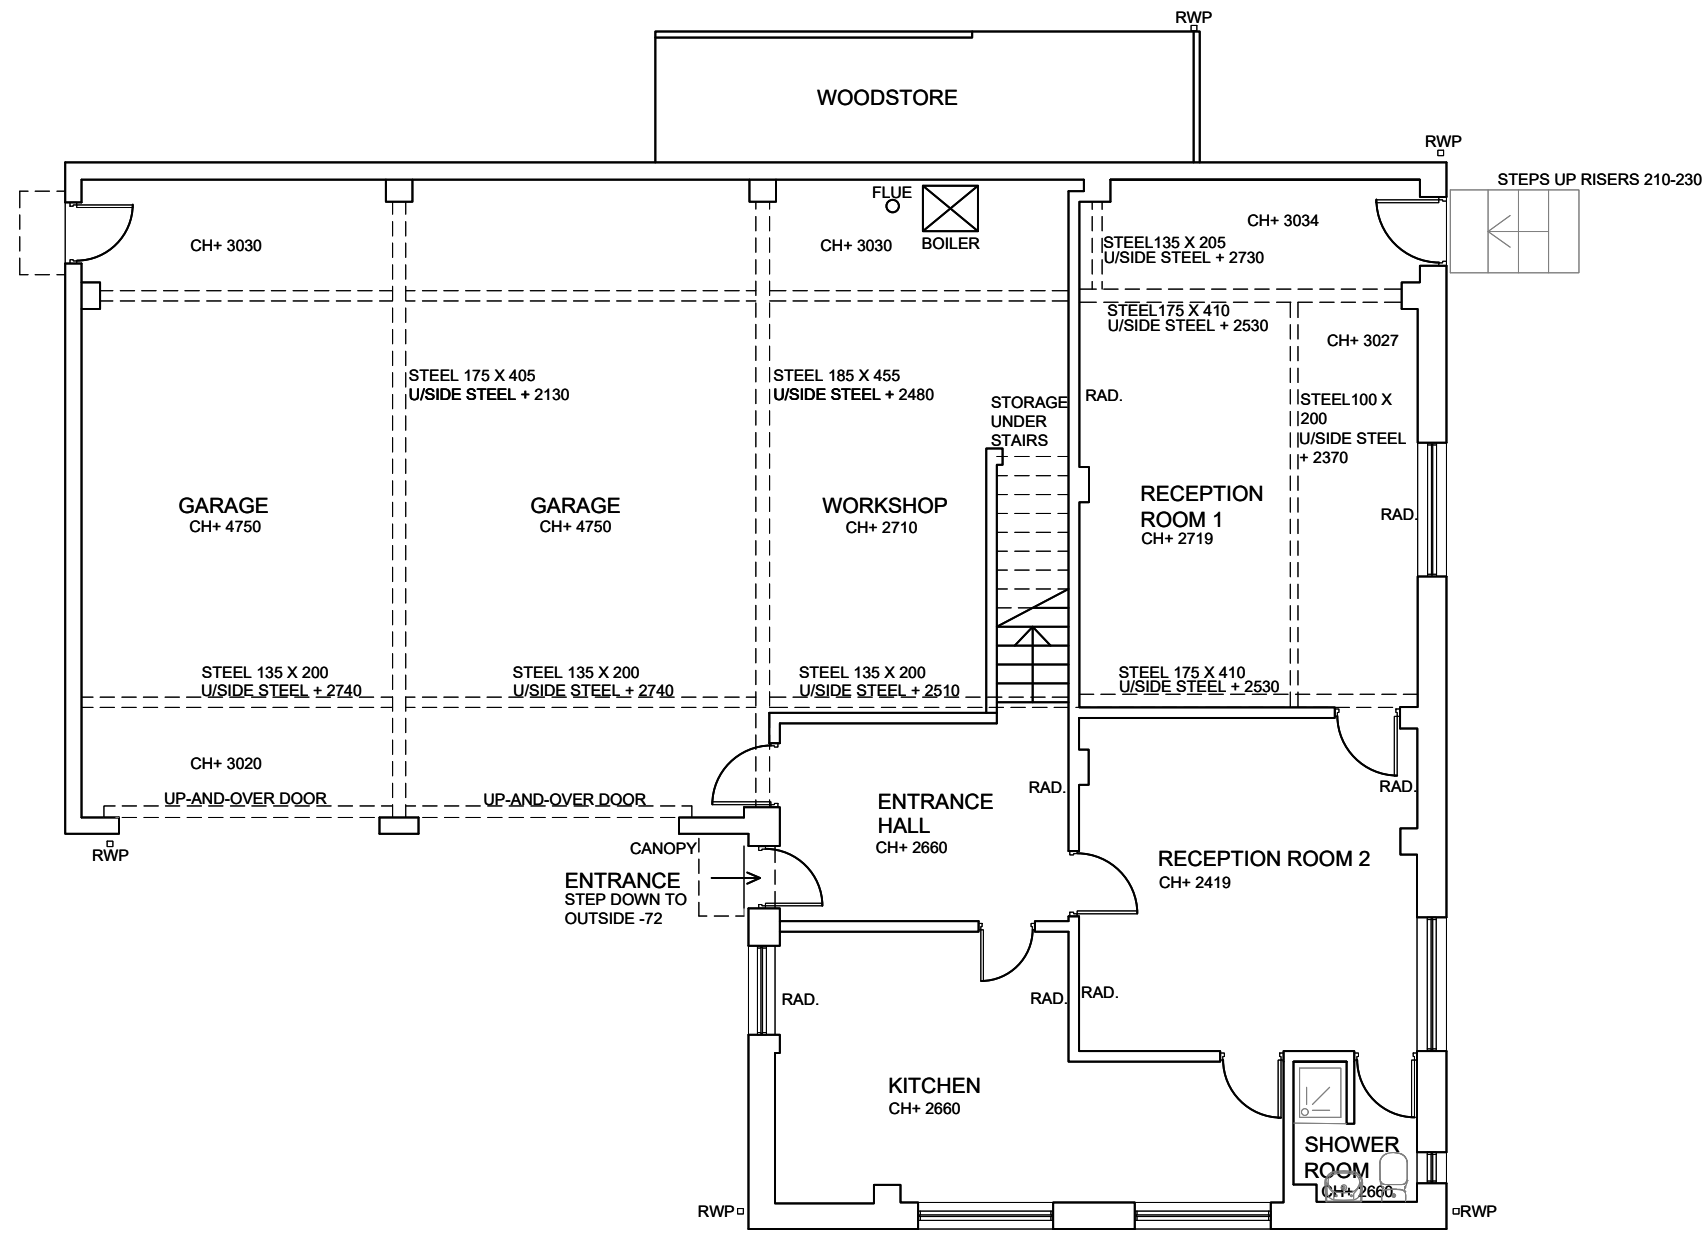

GROUND PLAN Scale 1:100

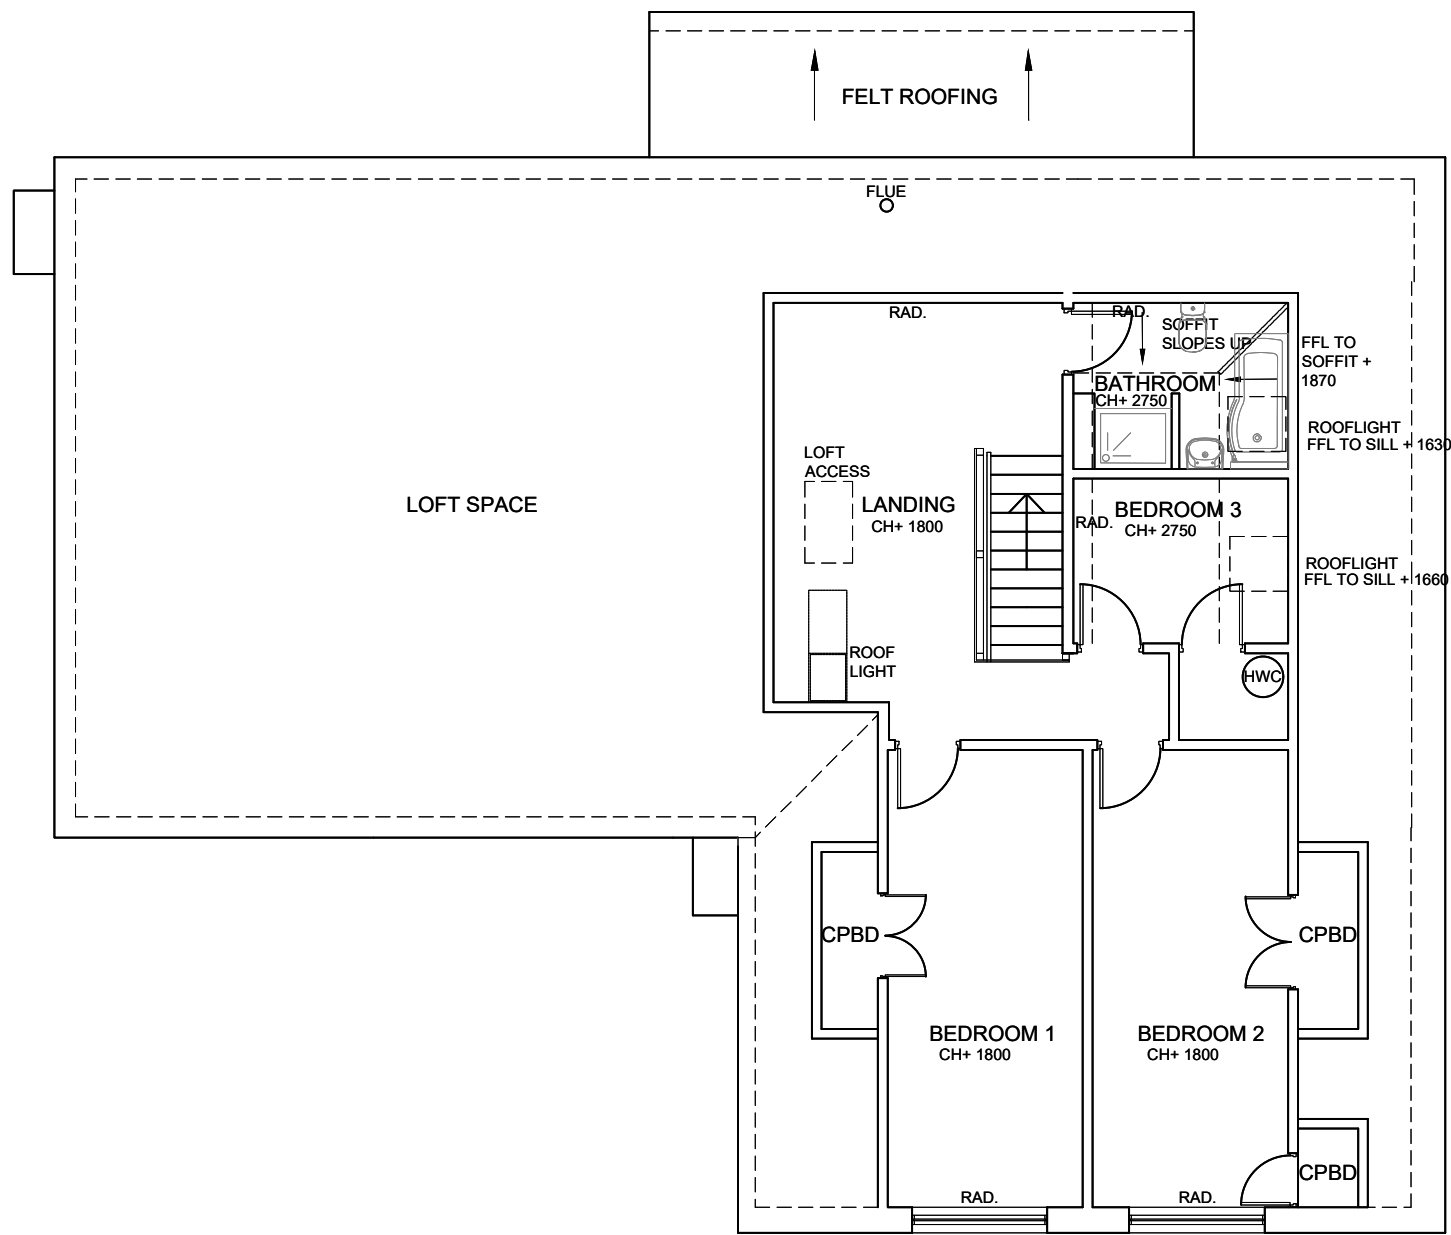


FIRST FLOOR PLAN Scale 1:100

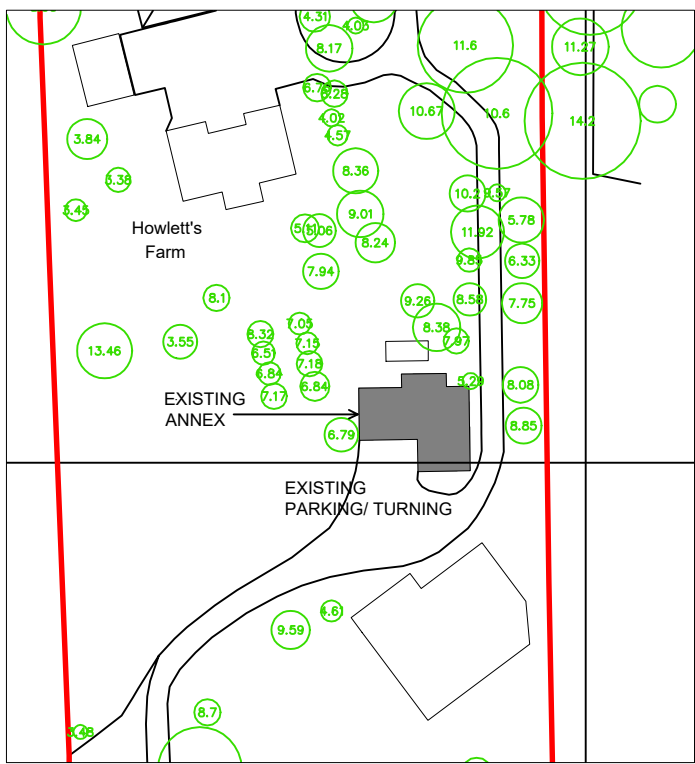


©Crown Copyright and database rights 2025
OS Licence no. 100041041

KEY PLAN


Scale 1:1250

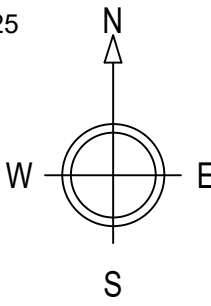


FRONT/ SOUTH ELEVATION Scale 1:100

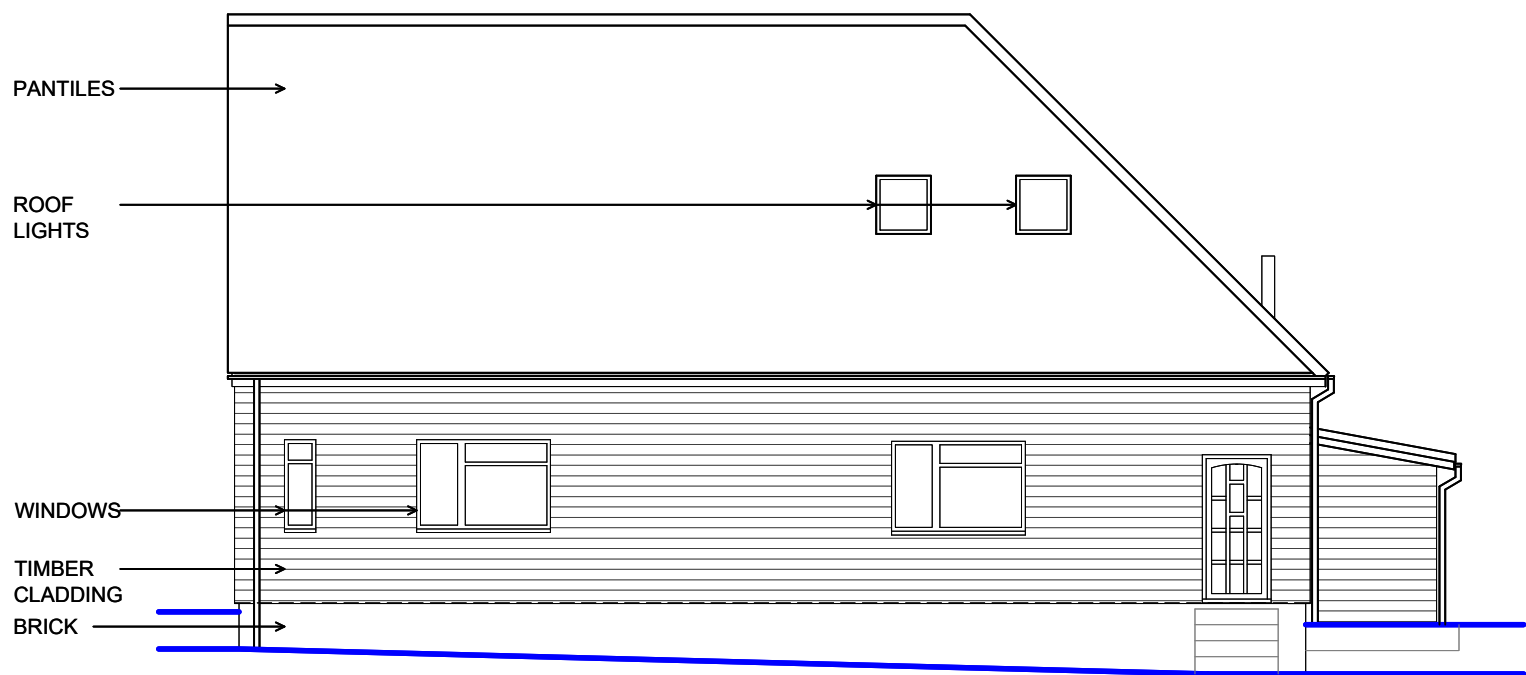

SIDE/ EAST ELEVATION Scale 1:100

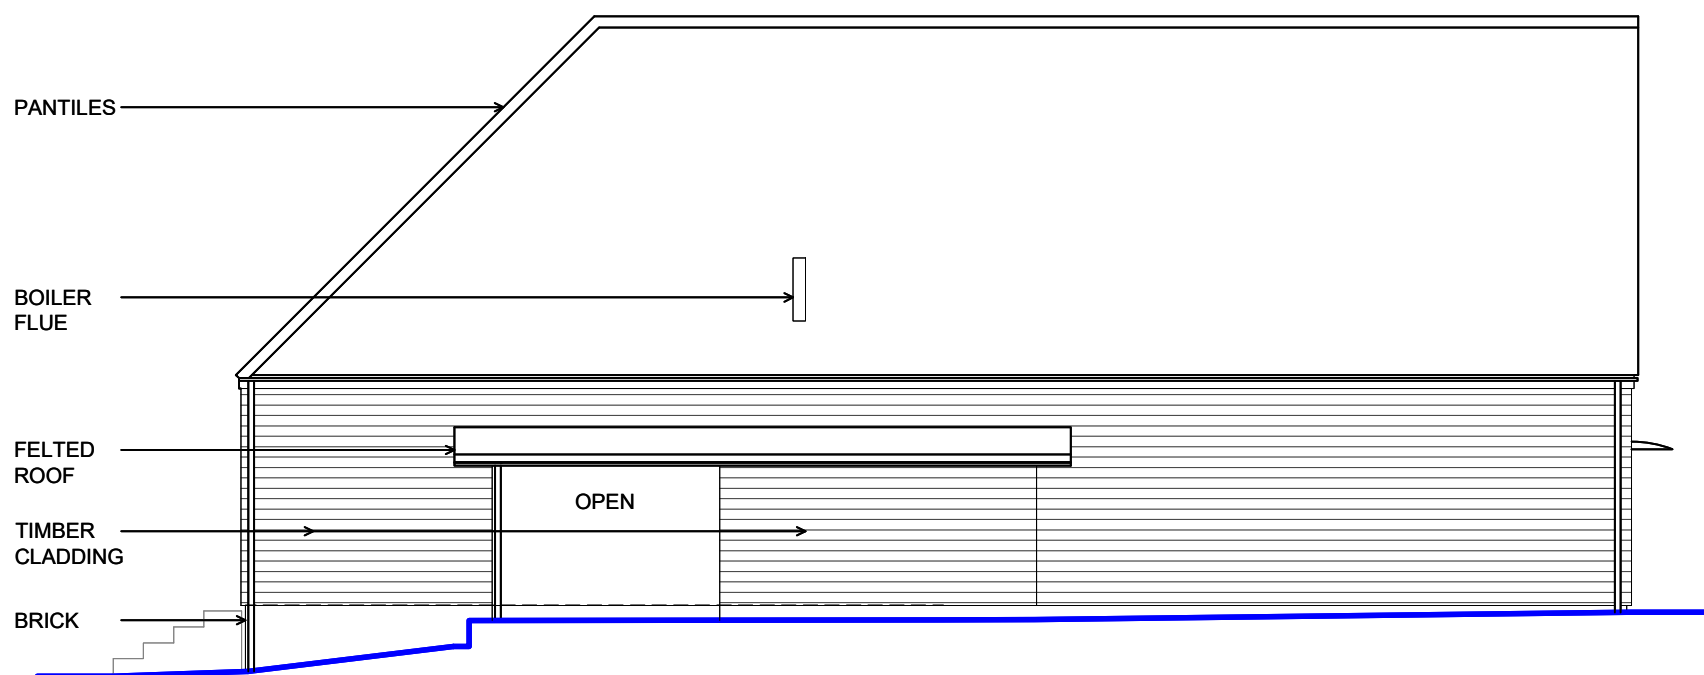


REAR/ NORTH ELEVATION Scale 1:100

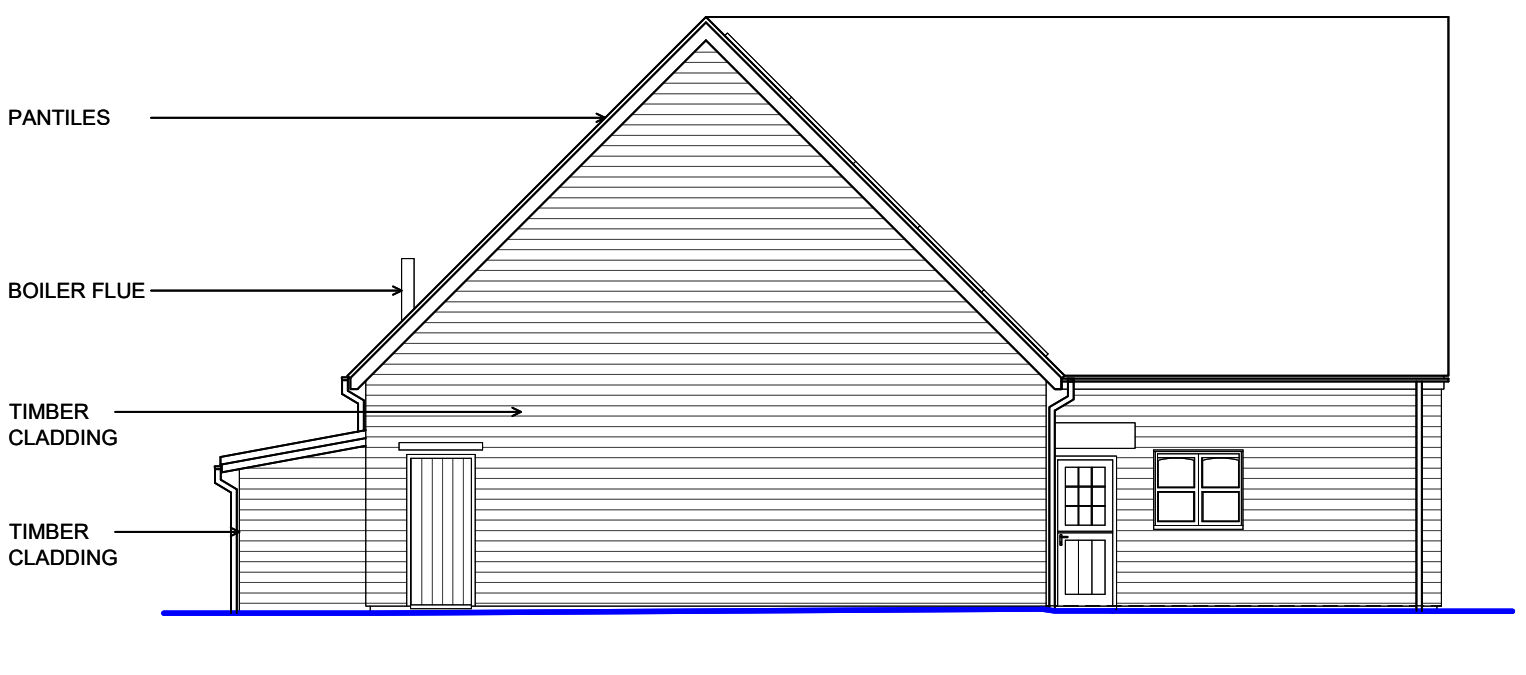

SIDE/ WEST ELEVATION Scale 1:100

- NOTES:
1. Use written dimensions only. All dimensions to be checked on site and any discrepancies reported to ACORUS immediately. If in doubt ask.
 2. Where relevant, significant hazards have been identified on the drawing. Hazards which should be obvious to a competent contractor or unforeseeable have not been identified.
 3. This drawing is confidential and remains the exclusive property of ACORUS.

© ACORUS Rural Property Services Ltd.

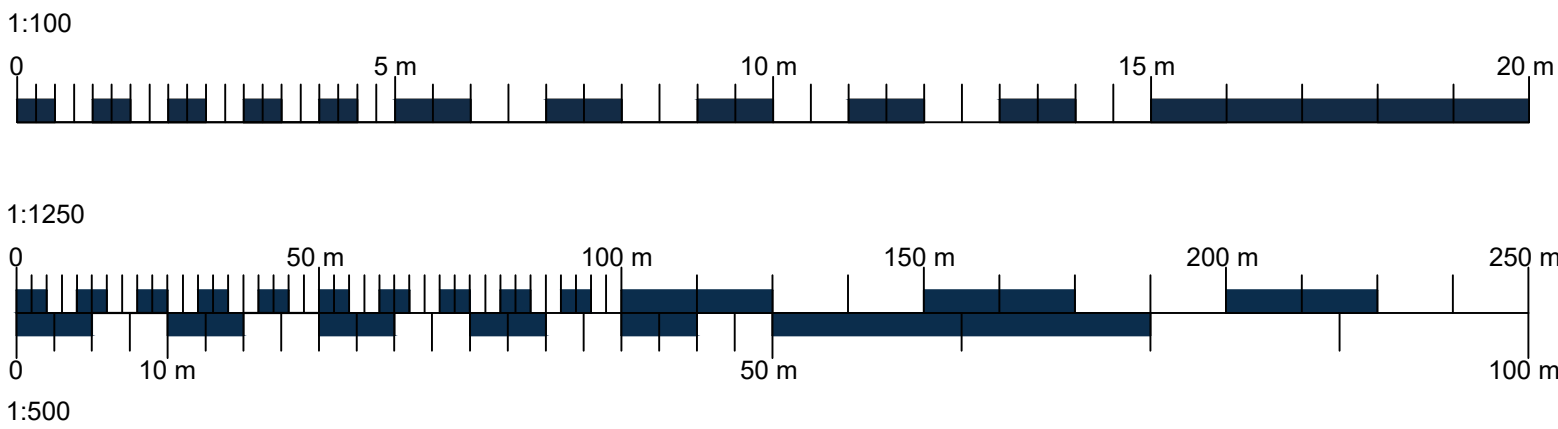

Site Boundary



REV.	DATE	AMENDMENT	DRAWN	CHECKED
PROJECT				
MORRIS				
HOWLETT'S FARM, GAS LANE, BARKWAY				
HERTFORDSHIRE SG8 8ET				
TITLE				
ANNEX				
EXISTING PLANS & ELEVATIONS				
SCALE				
AS SHOWN	03/25	CG	SR	
JOB NO.				
BB 25/03/023	100_02			
DRAWING NO.				
100_02				
REVISION				



acorus.co.uk