


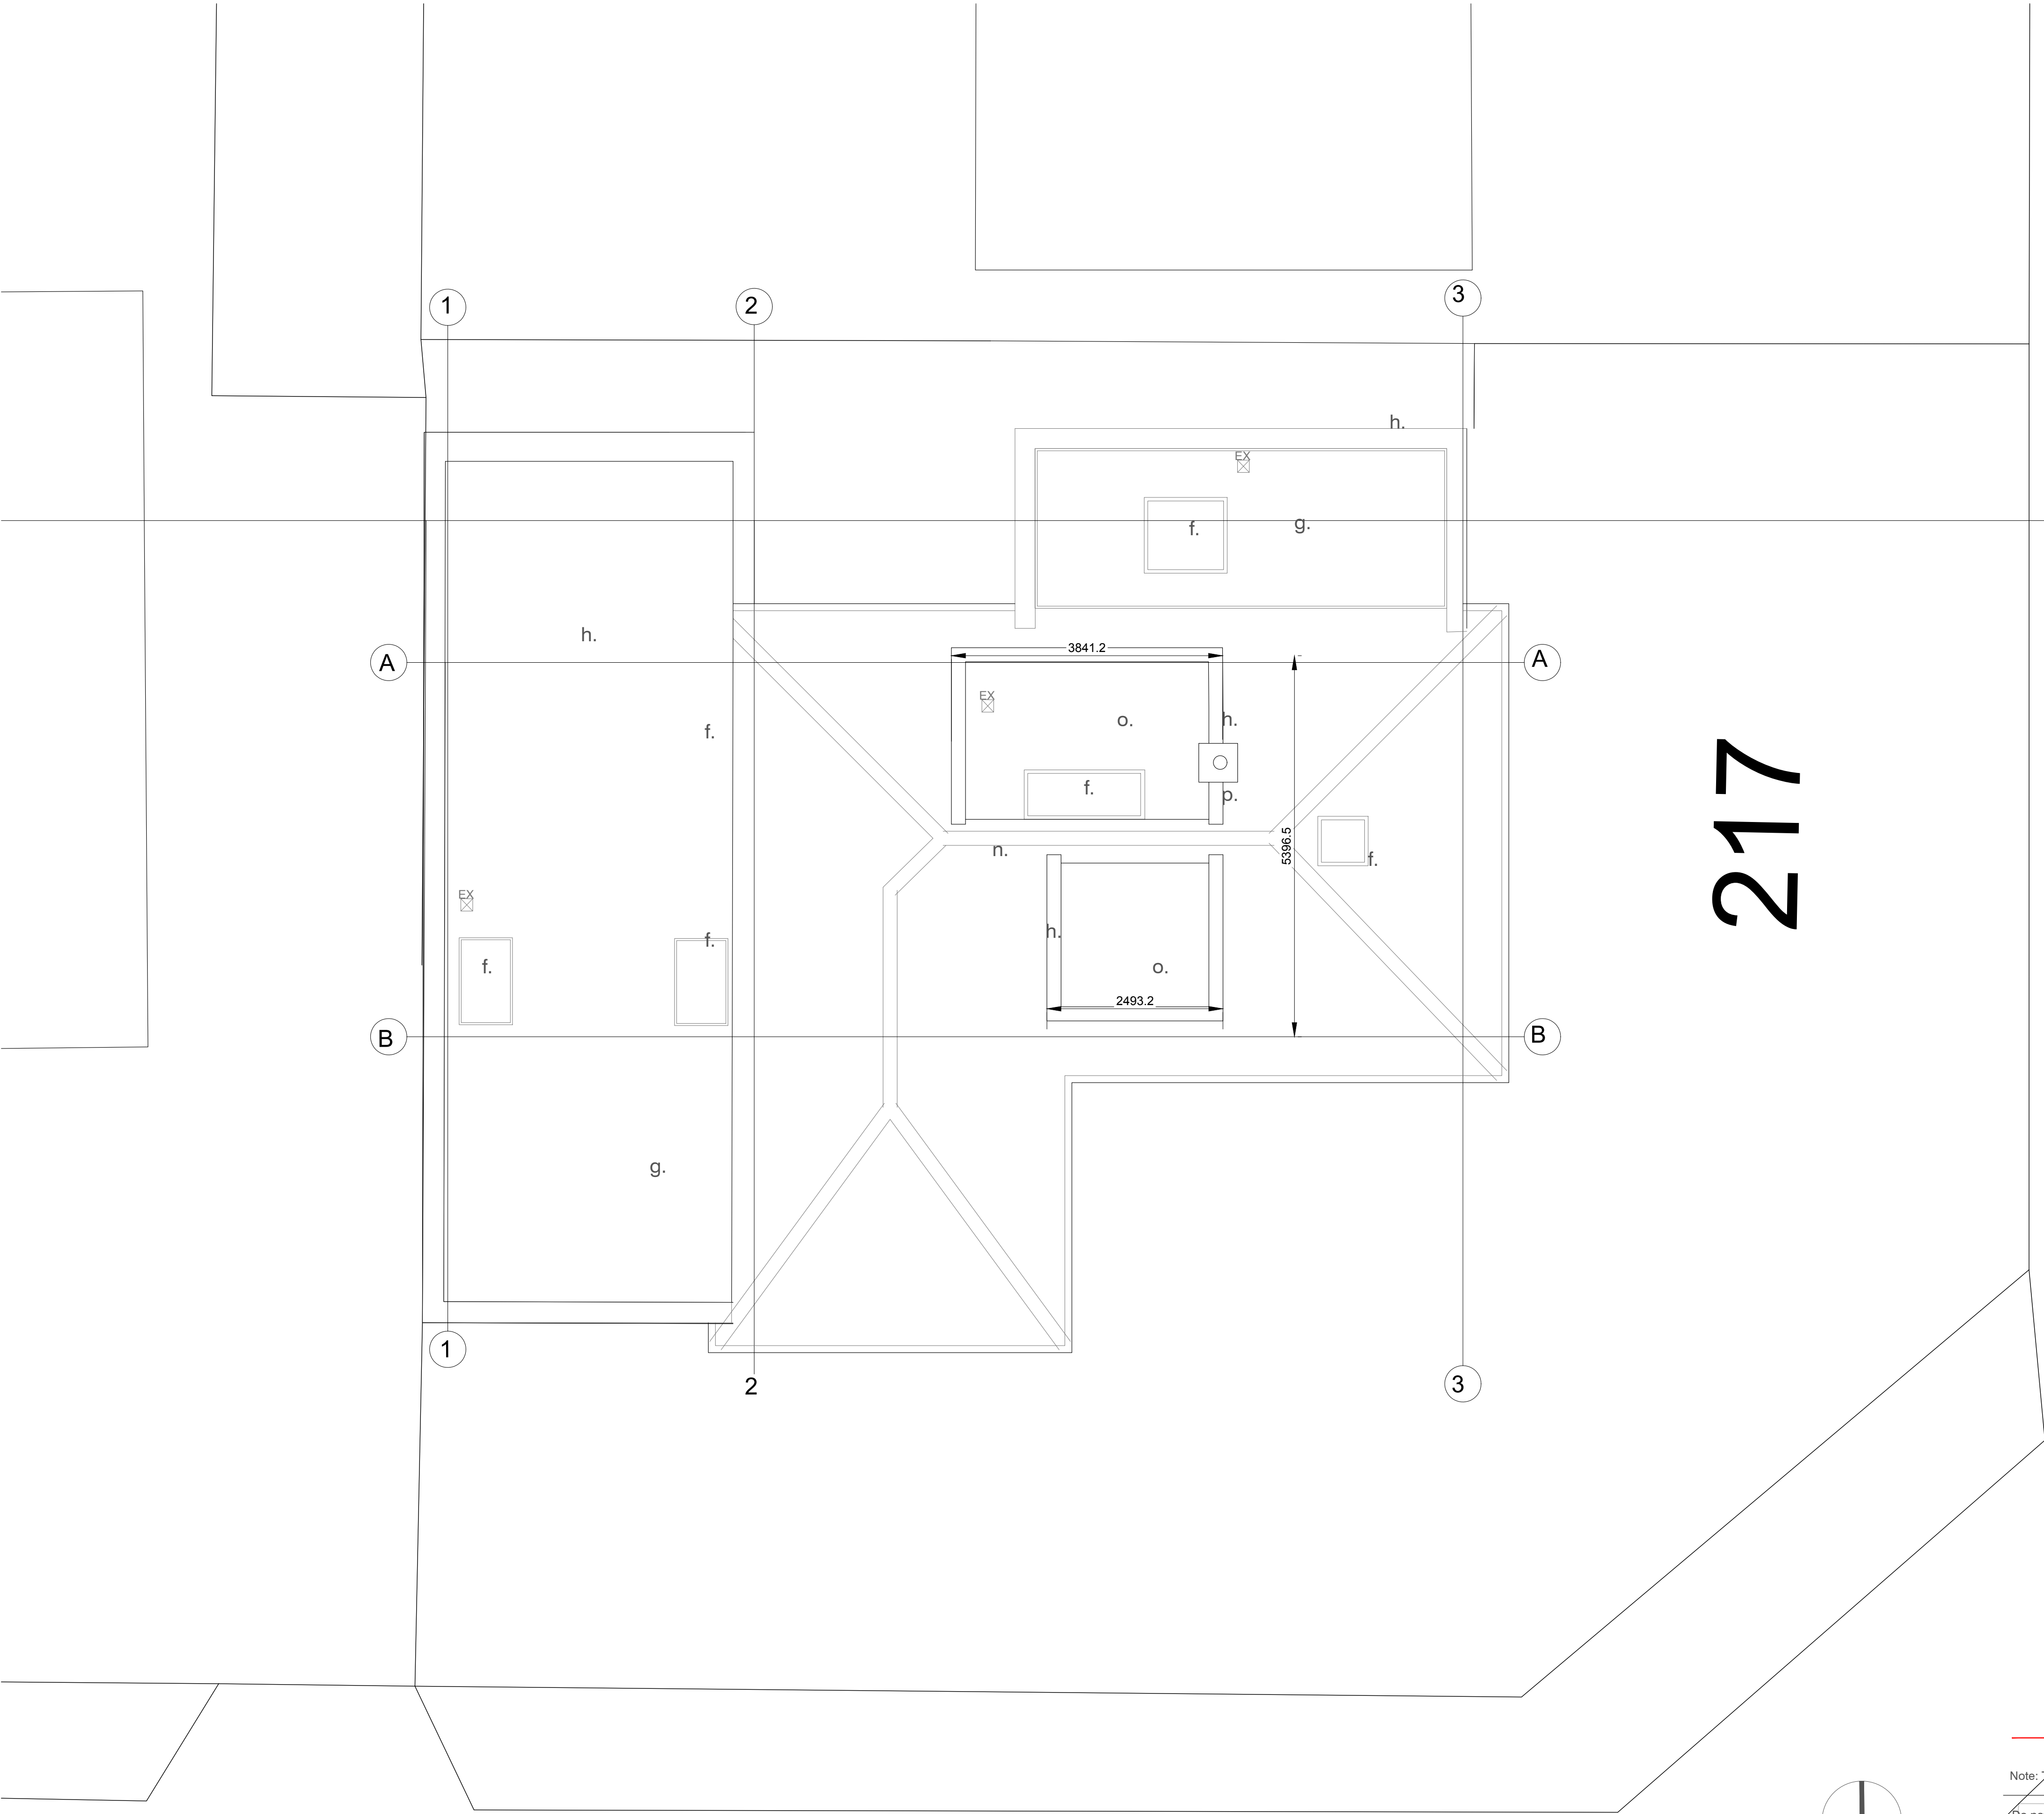

- Notes:
- a. Stair to proposed Loft
 - b. Bedroom
 - c. new doorway to garden
 - d. new sliding//bifold doors
 - e. replacement window
 - f. Rooflight
 - g. Sedum roof on EPDM membrane
 - h. Aluminium cappings, dark grey / brown
 - i. Aluminium / fibre cement cladding, dark brown/grey
 - j. Ensuite bathroom
 - k. UPVC windows, obscured
 - l. Aluminium window - fixed
 - m. rooflight over
 - n. Dry fixed ventilated ridge
 - o. EPDM /single ply membrane (dark grey)
 - p. Existing chimney retained



Site Plan - Ground Floor As Existing

Indicative site boundary - refer to title deed


Note: This drawing is copyright

Do not scale from this drawing
Note: to be read in conjunction with Structural Engineers
Information, specification and drawings

All setting out dimensions to be checked on site by
contractor and any discrepancies to be noted ASAP.
Windows, steelwork, to be site sized.

All sundry work not shown to be undertaken in accordance
with the British Standards.

Note: This drawing is not a deed plan.

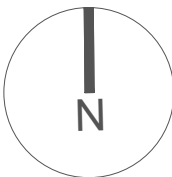

Suite 4a-30 Bancroft
Hitchin, SG5 1LE
01462 236666
michael@michaelcollinsarchitects.com
www.michaelcollinsarchitects.com

Michael Collins Architect LLP

Bedford Road

Job No. 237
Roof plan as proposed

Stage:
Status:

028

B REVISION: Scale 1:50@A1