



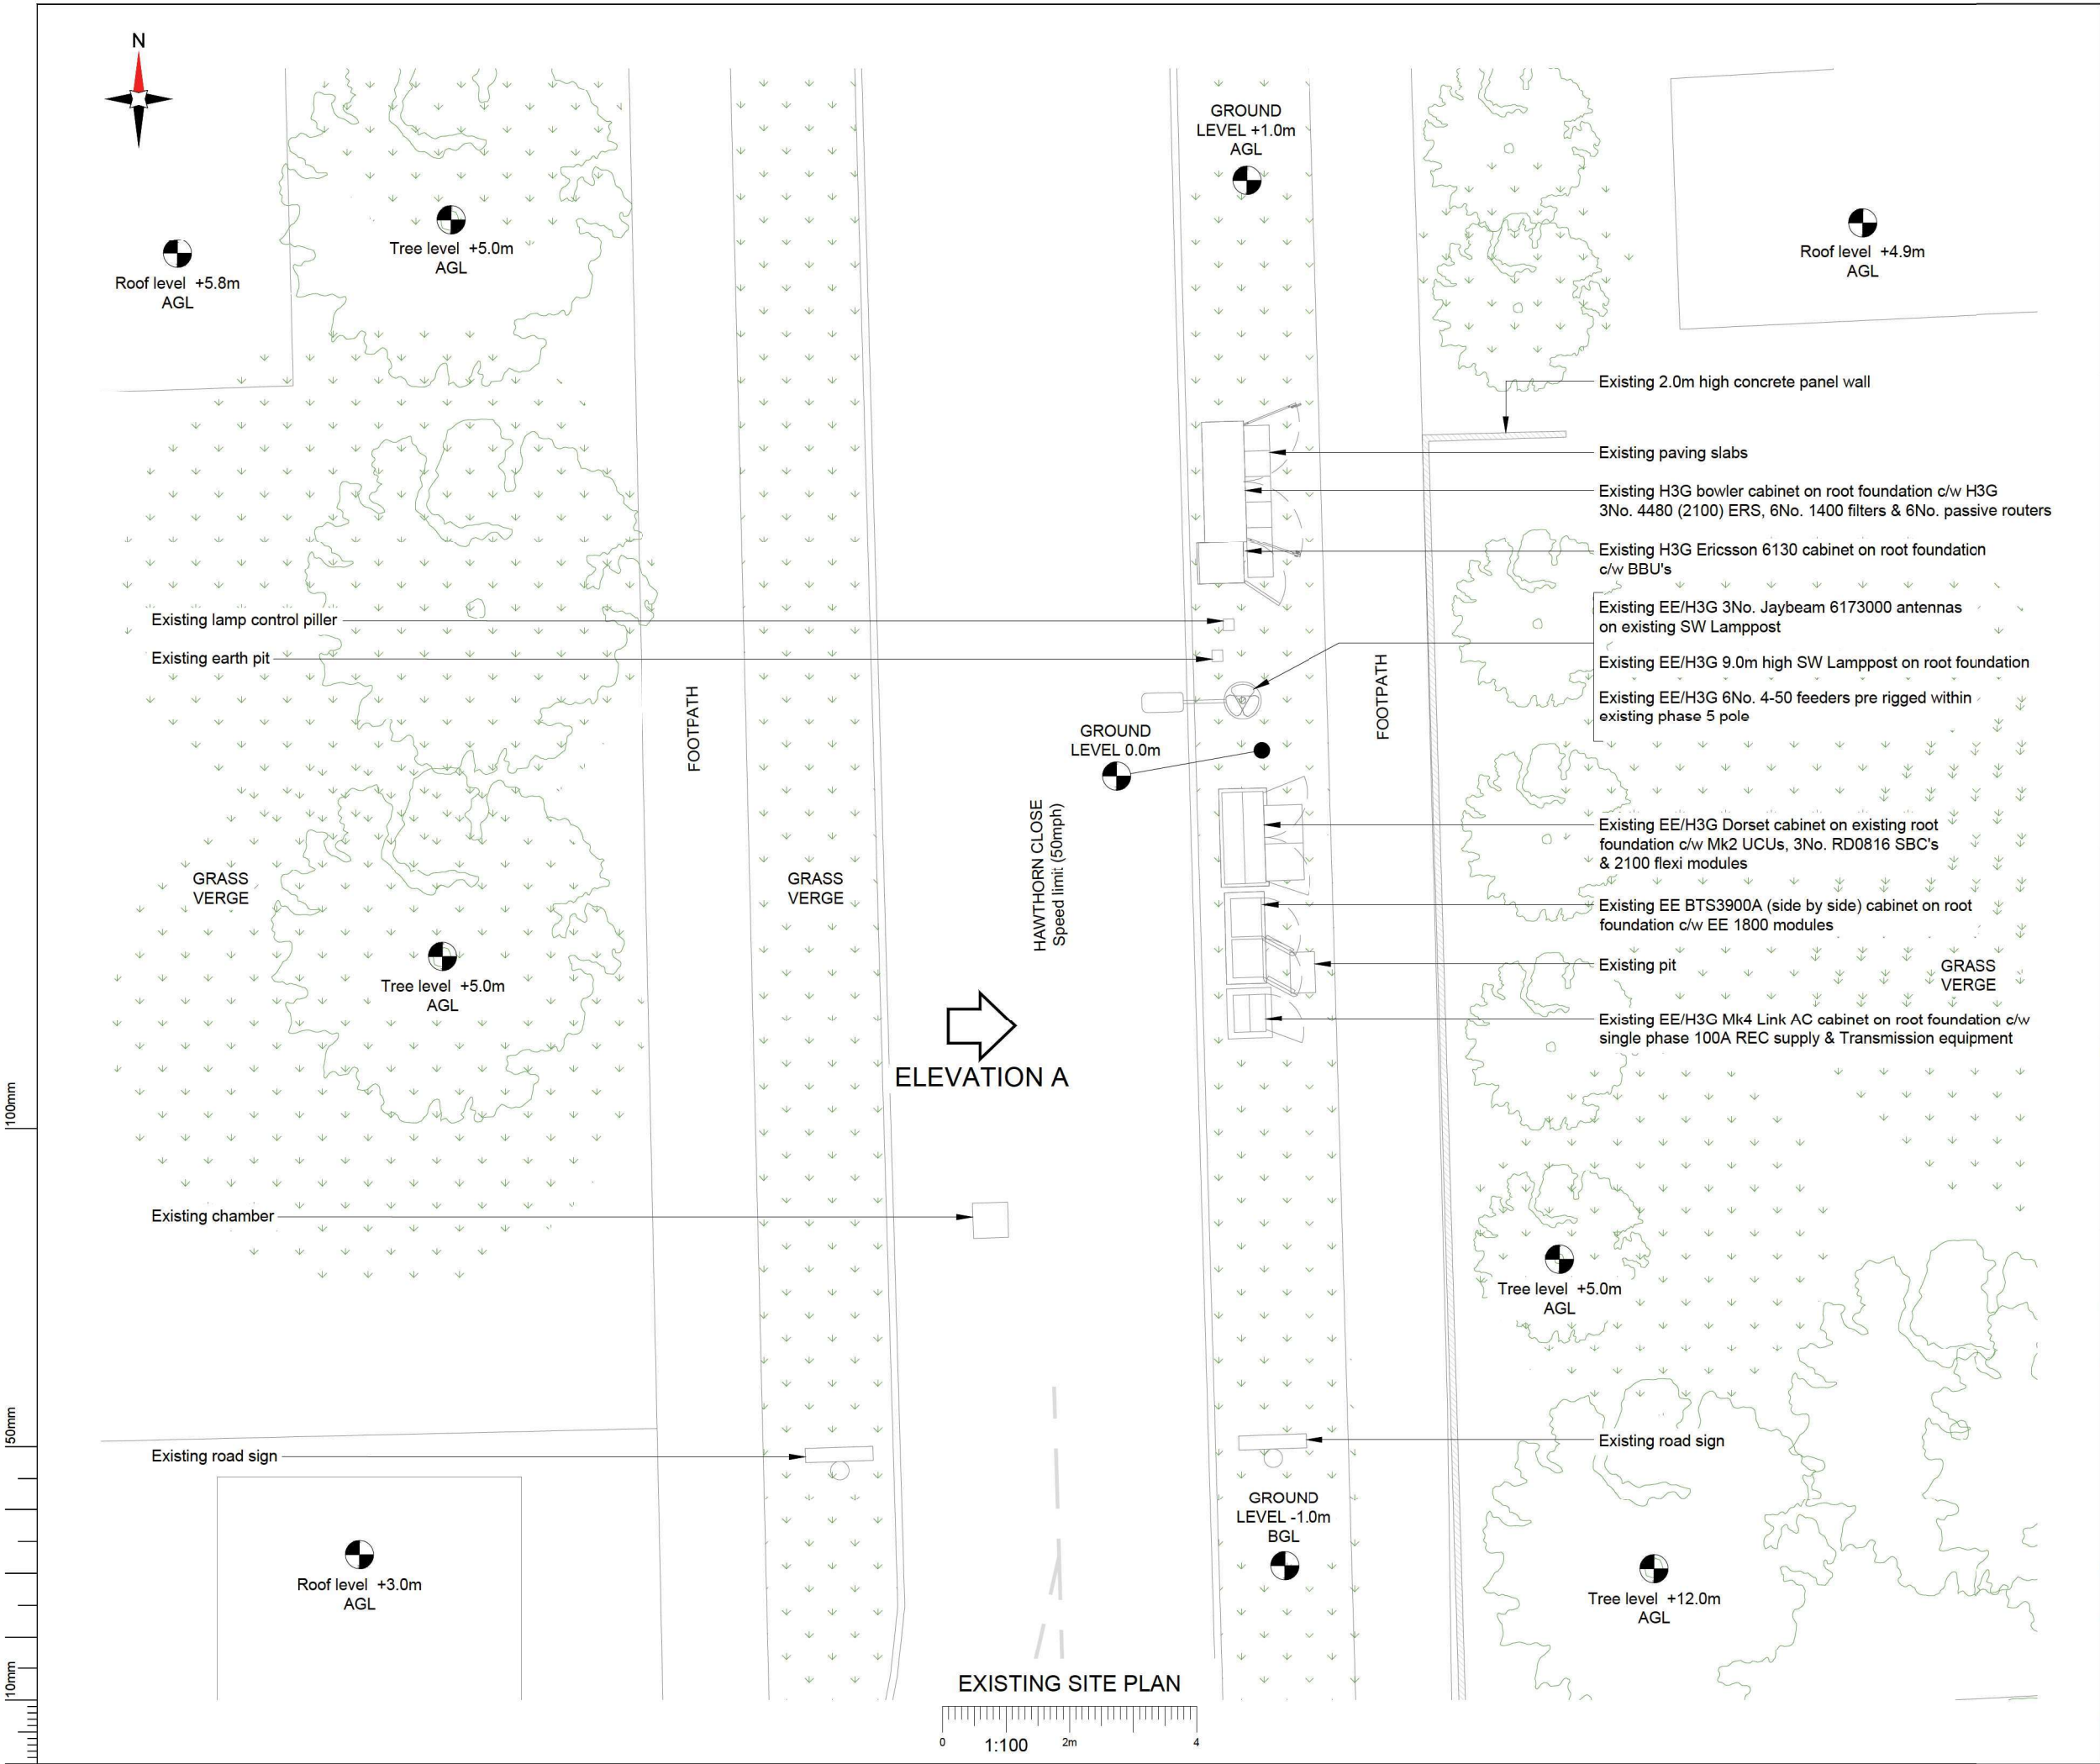

- NOTES:
1. ALL DIMENSIONS IN MM UNLESS OTHERWISE NOTED.

Master:	MBNL / EE / H3G:	Project:	Purpose of Issue:	Issue:
M001	MBNL	Vendor Swap	Planning	A
Date:	15.02.25	Revision / Upgrade Description:		
Drawn:	RMA	First Issue		
Checked:	KS			
Approved:	HG			

 

Hatfield Business Park
Hatfield
Hertfordshire
AL10 9BW

Tel: 01707 315000
Fax: 01707 319001

Design & Principal Consultant:



UK Office:
UBC Building, 1310 Solihull Parkway,
Birmingham Business Park, B37 7YU

Tel: +44 (0)1908 377 766
Email: info@ktl.ie

Site Name:
LP HAWTHORNE AVENUE

Site ID:
1205960

Address:
OPPOSITE 53 HAWTHORNE
CLOSE HITCHIN
HITCHIN HERTFORDSHIRE
SG5 2BP

Title:
100 EXISTING SITE PLAN

Project:
VENDOR SWAP

Purpose of Issue:
GENERAL ARRANGEMENT

EE Cell ID: 16912	MBNL Cell ID: NHE089	3UK Cell ID: SG0302
----------------------	-------------------------	------------------------

Master Drawing No: 1205960_NHE089_16912_SG0302_M001	Issue: A
--	-------------