






0m 1m 2m 3m 4m 5m
Scale 1:100

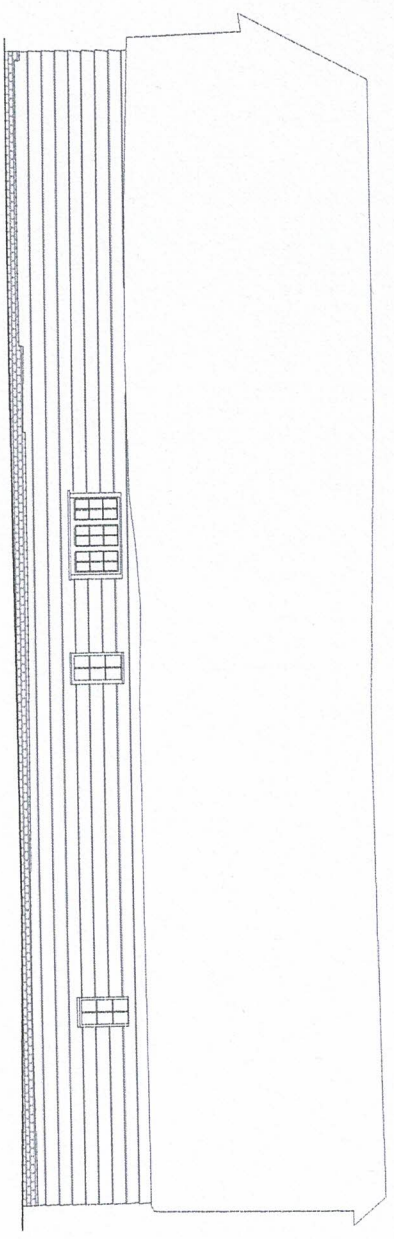


PROPOSED FRONT ELEVATION

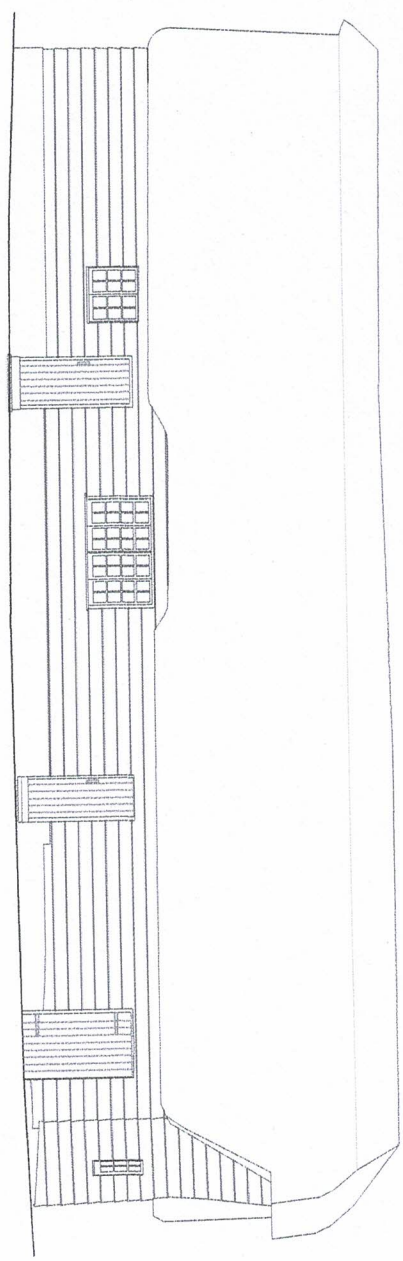

PROPOSED REAR ELEVATION

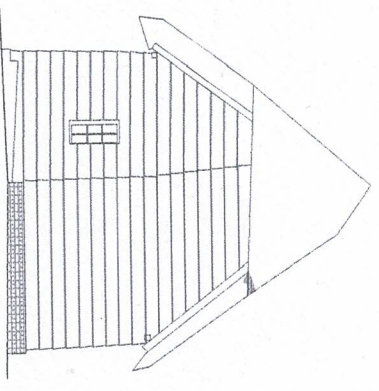

PROPOSED SIDE ELEVATION

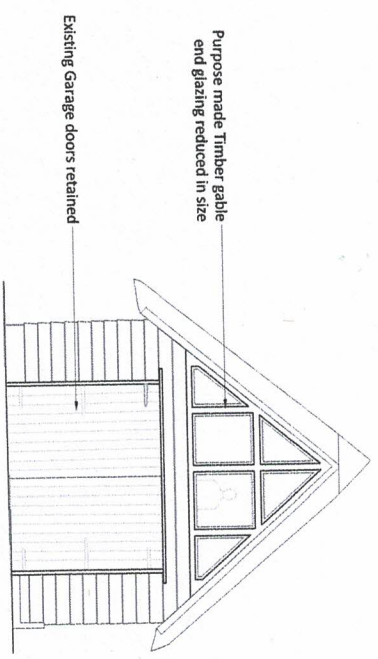

PROPOSED SIDE ELEVATION - NE FACING

**Colin Eades
and Amy Moss**
Rose Cottage, High Street, Gosmore,
Hitchin, SG4 7QQ
colinwkeades@gmail.com
amy@mosspropertydevelopment.co.uk

Client: **Mr & Mrs Abbassi**

Project: **Barn conversion at
Cammocks, Chapel Street,
Hinxworth**

Drawing
Title:
**Proposed
Elevations**

Dwg no. **005A**

Drawn: **AM** Date: **JAN 2025** Checked: **CE**

Scale: **1:100 @ A3**

Revisions:
Rev A 08/05/25 Garage doors retained, area of glazing
above reduced

The content of this drawing is the property of Colin Eades
& Amy Moss and may not be copied in whole or part
without formal consent.