




Front Elevation - scale 1:100

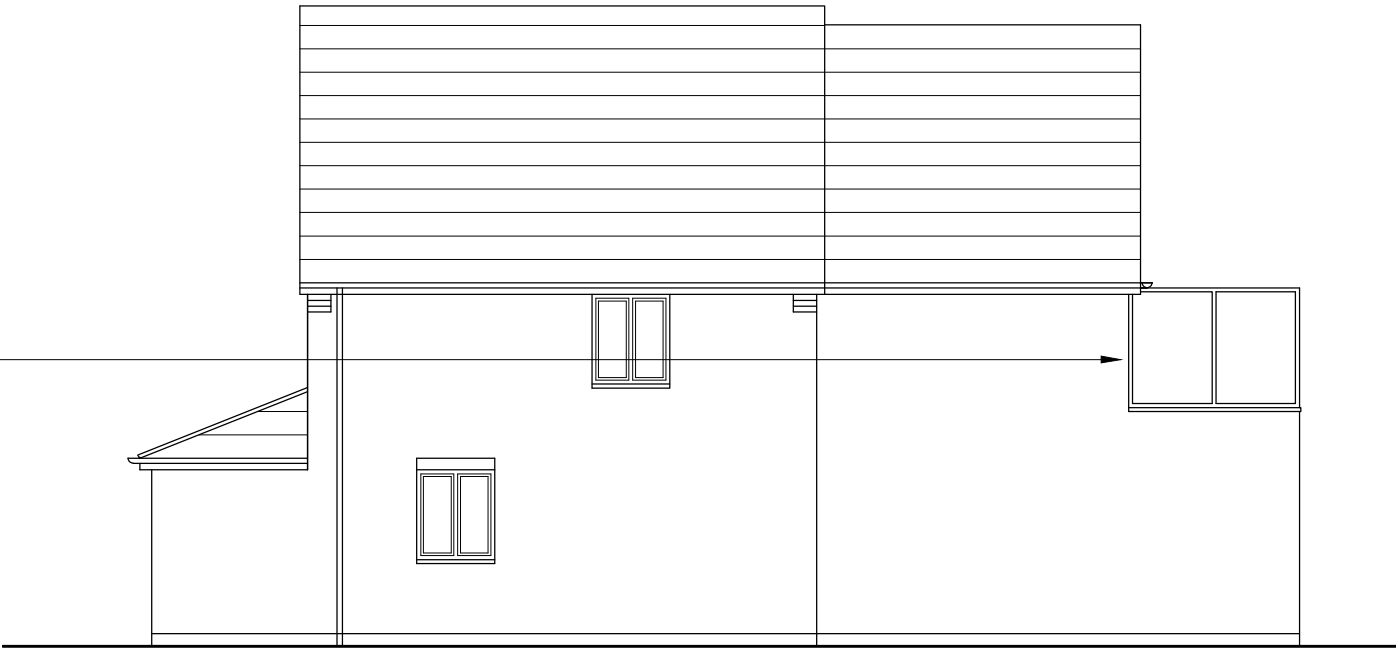

Side Elevation - scale 1:100



Rear Elevation - scale 1:100



Side Elevation - scale 1:100

Full height obscure glass privacy screen to be installed to sides of terrace


Full height obscure glass privacy screen to be installed to sides of terrace

Notes

Setting Out Dimensions;
All dimensions and levels shown on drawings to be checked prior to commencement of work, any discrepancies to be reported to the Architect.

Subject to Statutory Approvals

Client to serve Party Wall Notice as required

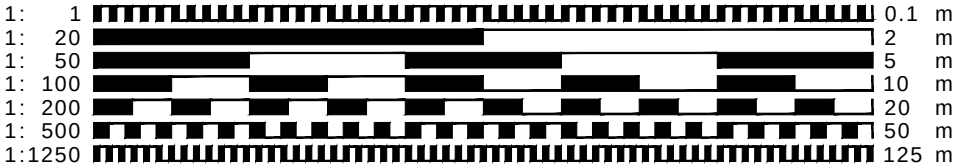

preliminary

This drawing is protected under (C) copy right



CONTRACT			
Proposed Extension & Alterations			
217 Weston Drive, Baldock,			
Hertfordshire			
DRAWING TITLE			
Proposed Elevations			
SCALE	1:100@A3	DRAWING NUMBER	REVISION
DATE	Sept 2020	PO5	E
DRAWN	JEI		
JOB NUMBER	SS-01		CHECKED
redshed design		telephone: 01462 817075,078840089	
45 Hoo Road		fax: 01462 817075	
Meppershall		e-mail: james/karen@redsheddesign.co.uk	
Bedfordshire		www.redsheddesign.co.uk	
sg17 5lp			