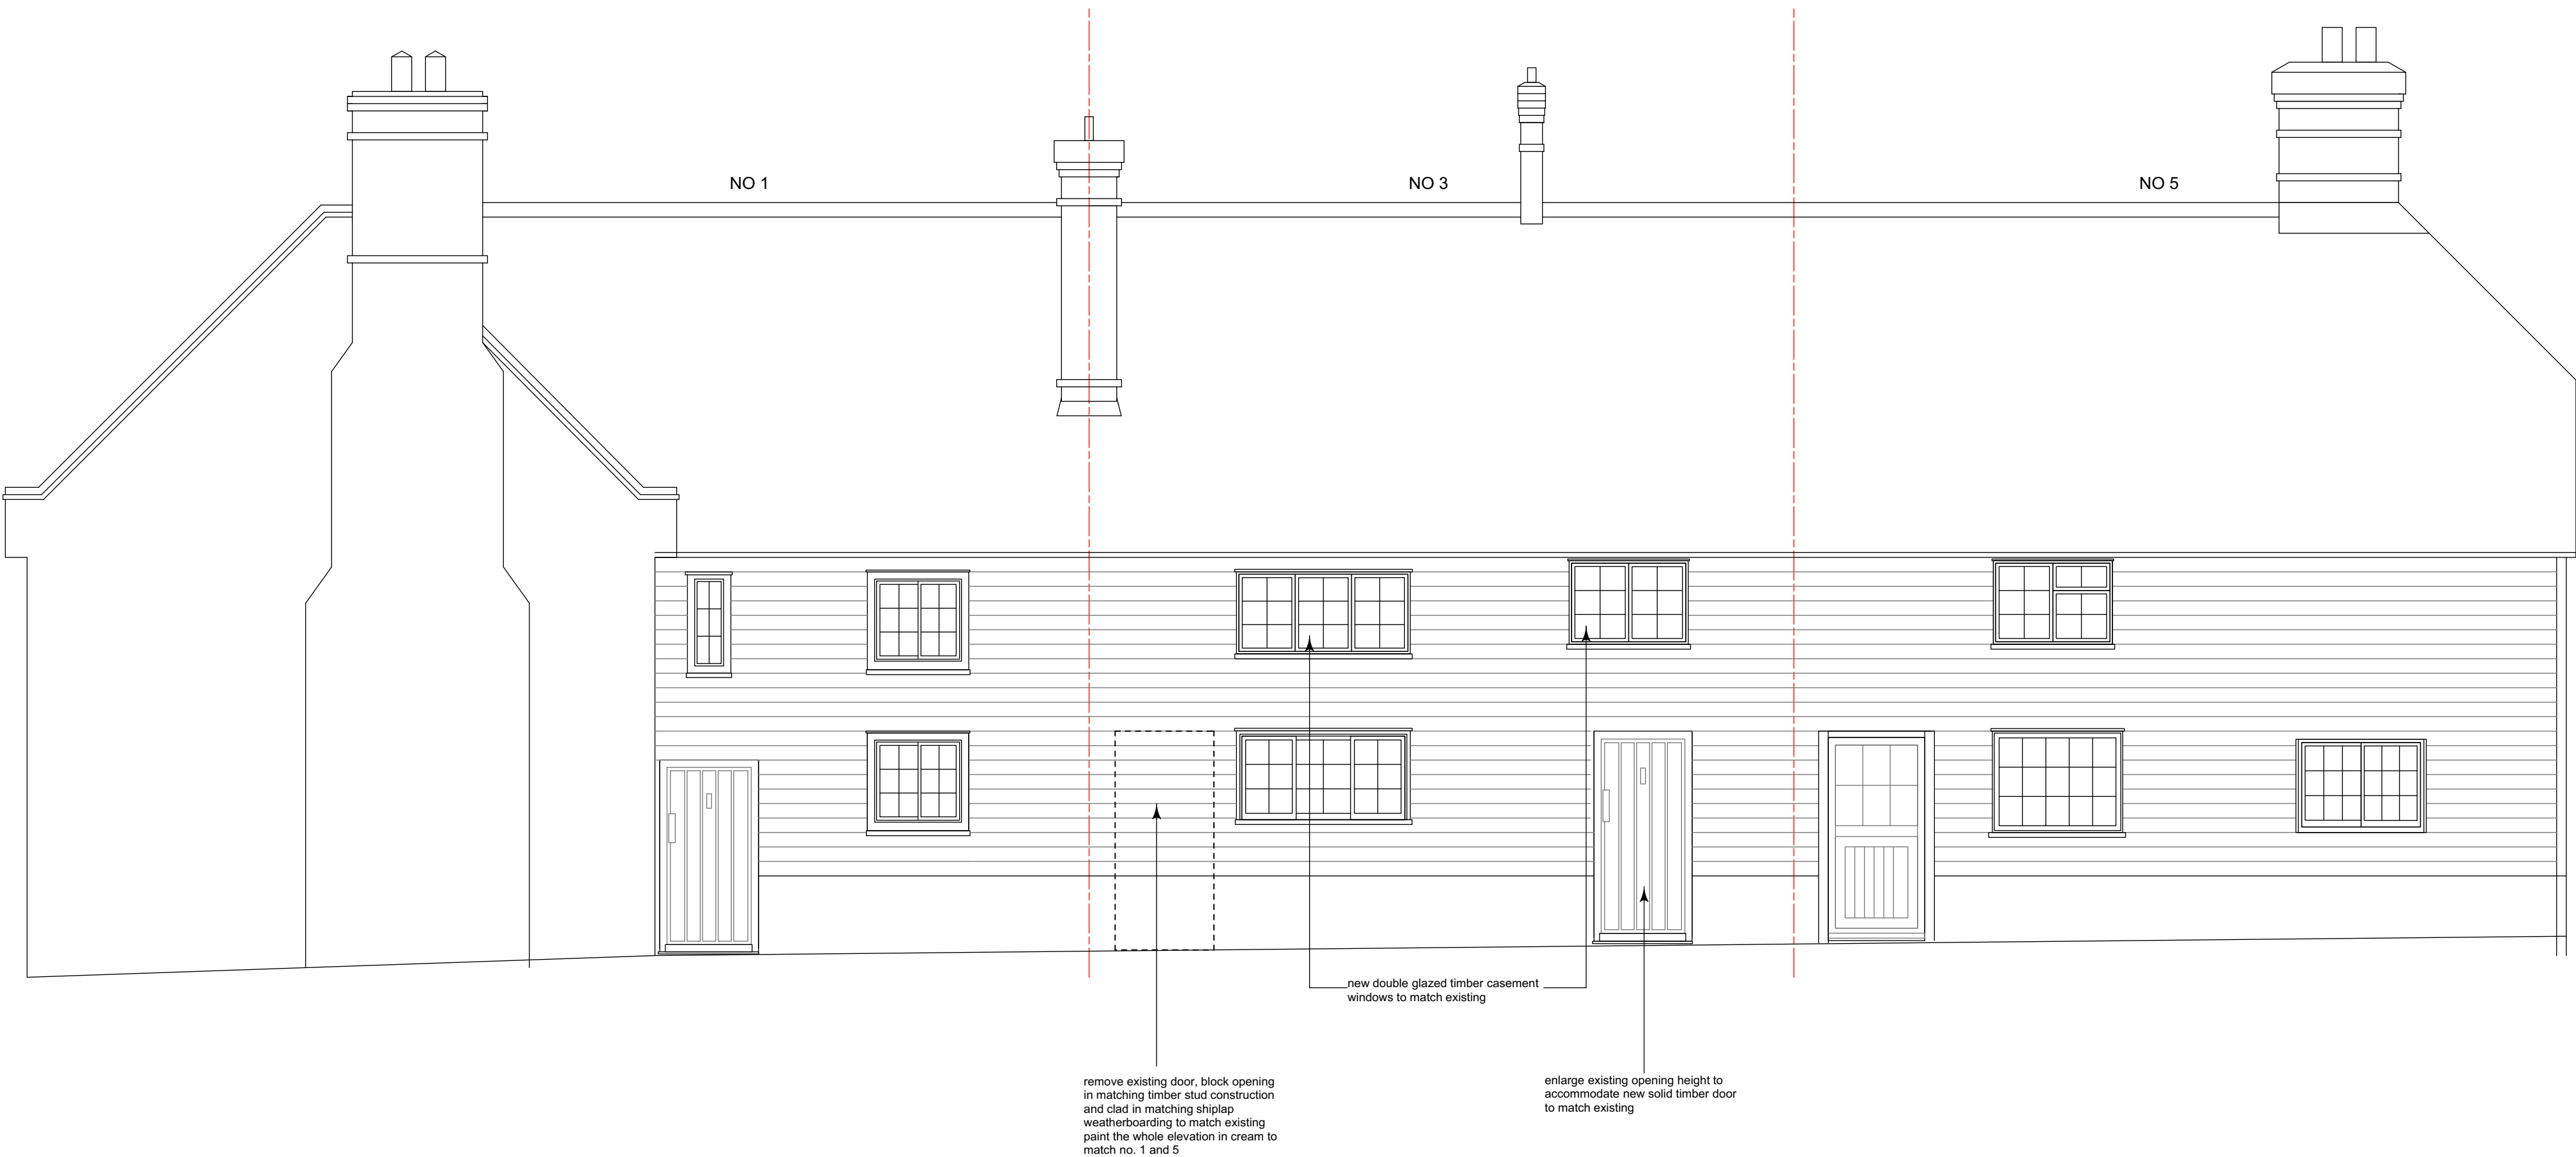


ALTARAS ARCHITECTURE LTD 41 High Street, Barkway Herts SG8 8EA Tel : 01763 848952 Email : dolores@altarasarchitecture.co.uk	3 CHURCH LANE, BARKWAY HERTS SG8 8EJ PROPOSED ALTERATIONS		Drawn by: DA
	Proposed Front Elevation		Checked by: DA
			Scale: 1:50@A2
			Date: May 2025
			Drawing No: PP/CL/P04A