
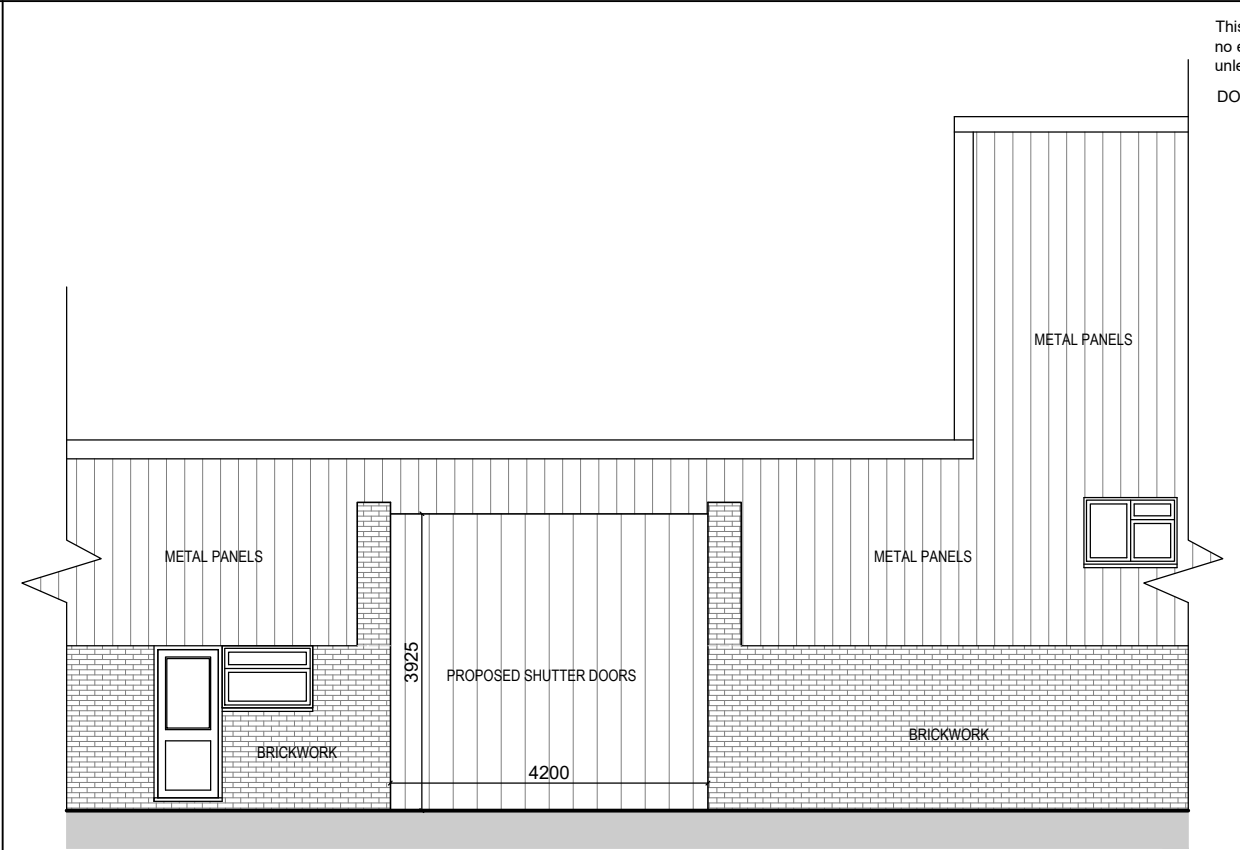



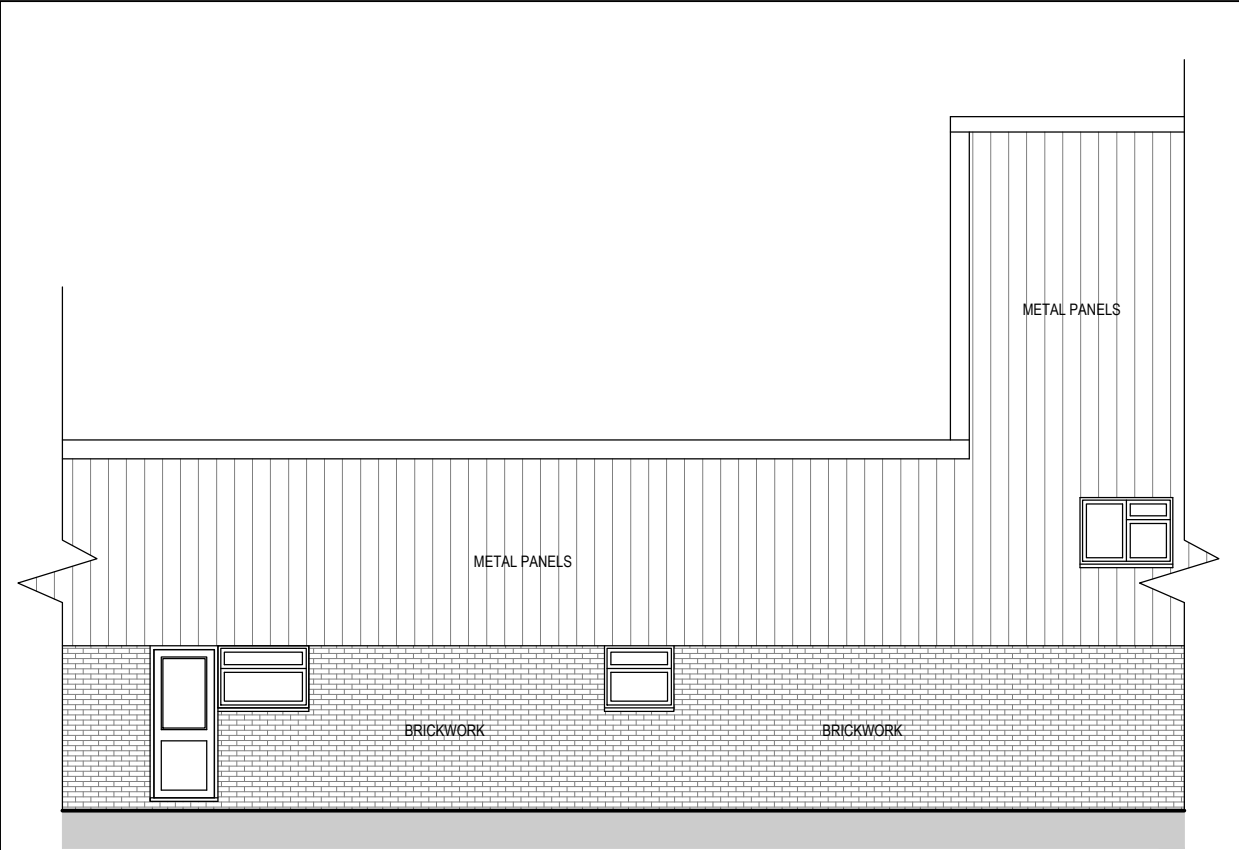


This drawing is copyright and can not be copied or reproduced or altered, no extracts or any elements of this drawing or supporting information unless written consent has been obtained first.

DO NOT SCALE OFF THIS DRAWING, IF IN DOUBT ASK



PART EXISTING FRONT ELEVATION
SCALE 1:100

PART PROPOSED FRONT ELEVATION
SCALE 1:100

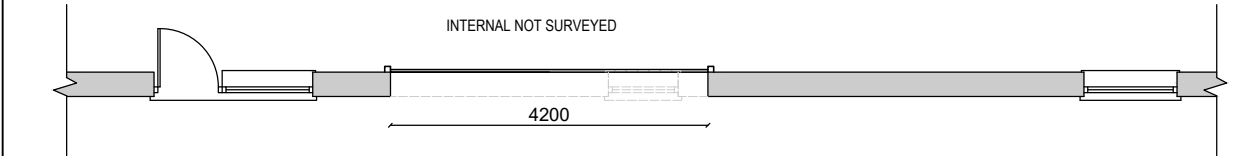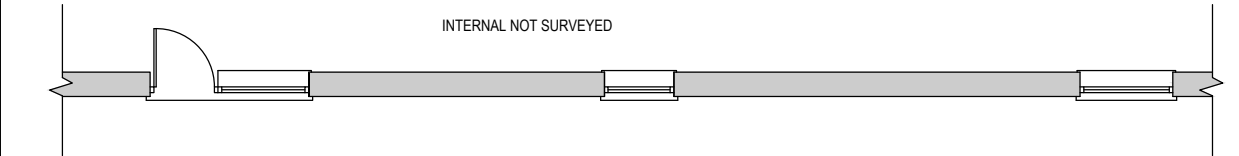

PART EXISTING PLAN
SCALE 1:100

PART PROPOSED PLAN
SCALE 1:100

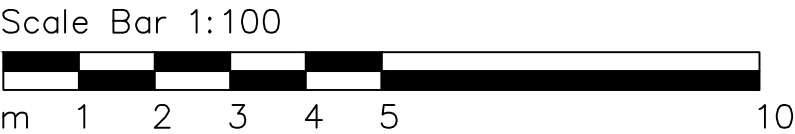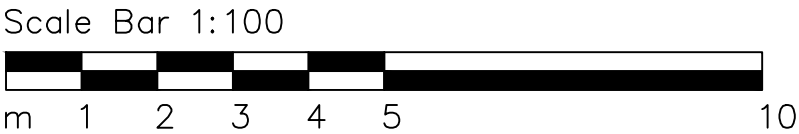

B	10/12/25	MINOR AMENDMENTS
A	10/12/25	MINOR AMENDMENTS
REV	DATE	DESCRIPTION
RTM Design Architectural Services Planning & Building Regulation Drawings		
5 Prebendal Drive, Slip End, LU1 4JN M 07979 575 456 E enquiries@rtmdesign.co.uk		
CLIENT HOLLAND MOTOR COMPANY LTD		
ADDRESS UNIT 10, JUBILEE TRADE CENTRE JUBILEE ROAD LETCWORTH, HERTFORDSHIRE SG6 1SP		
TITLE SCHEME DRAWING EXISTING / PROPOSED PLANS AND ELEVATIONS		
SCALE - AS SHOWN @ A3		DATE - DEC '25
JOB No.	DRAWING No.	REVISION
877	SK1	B