


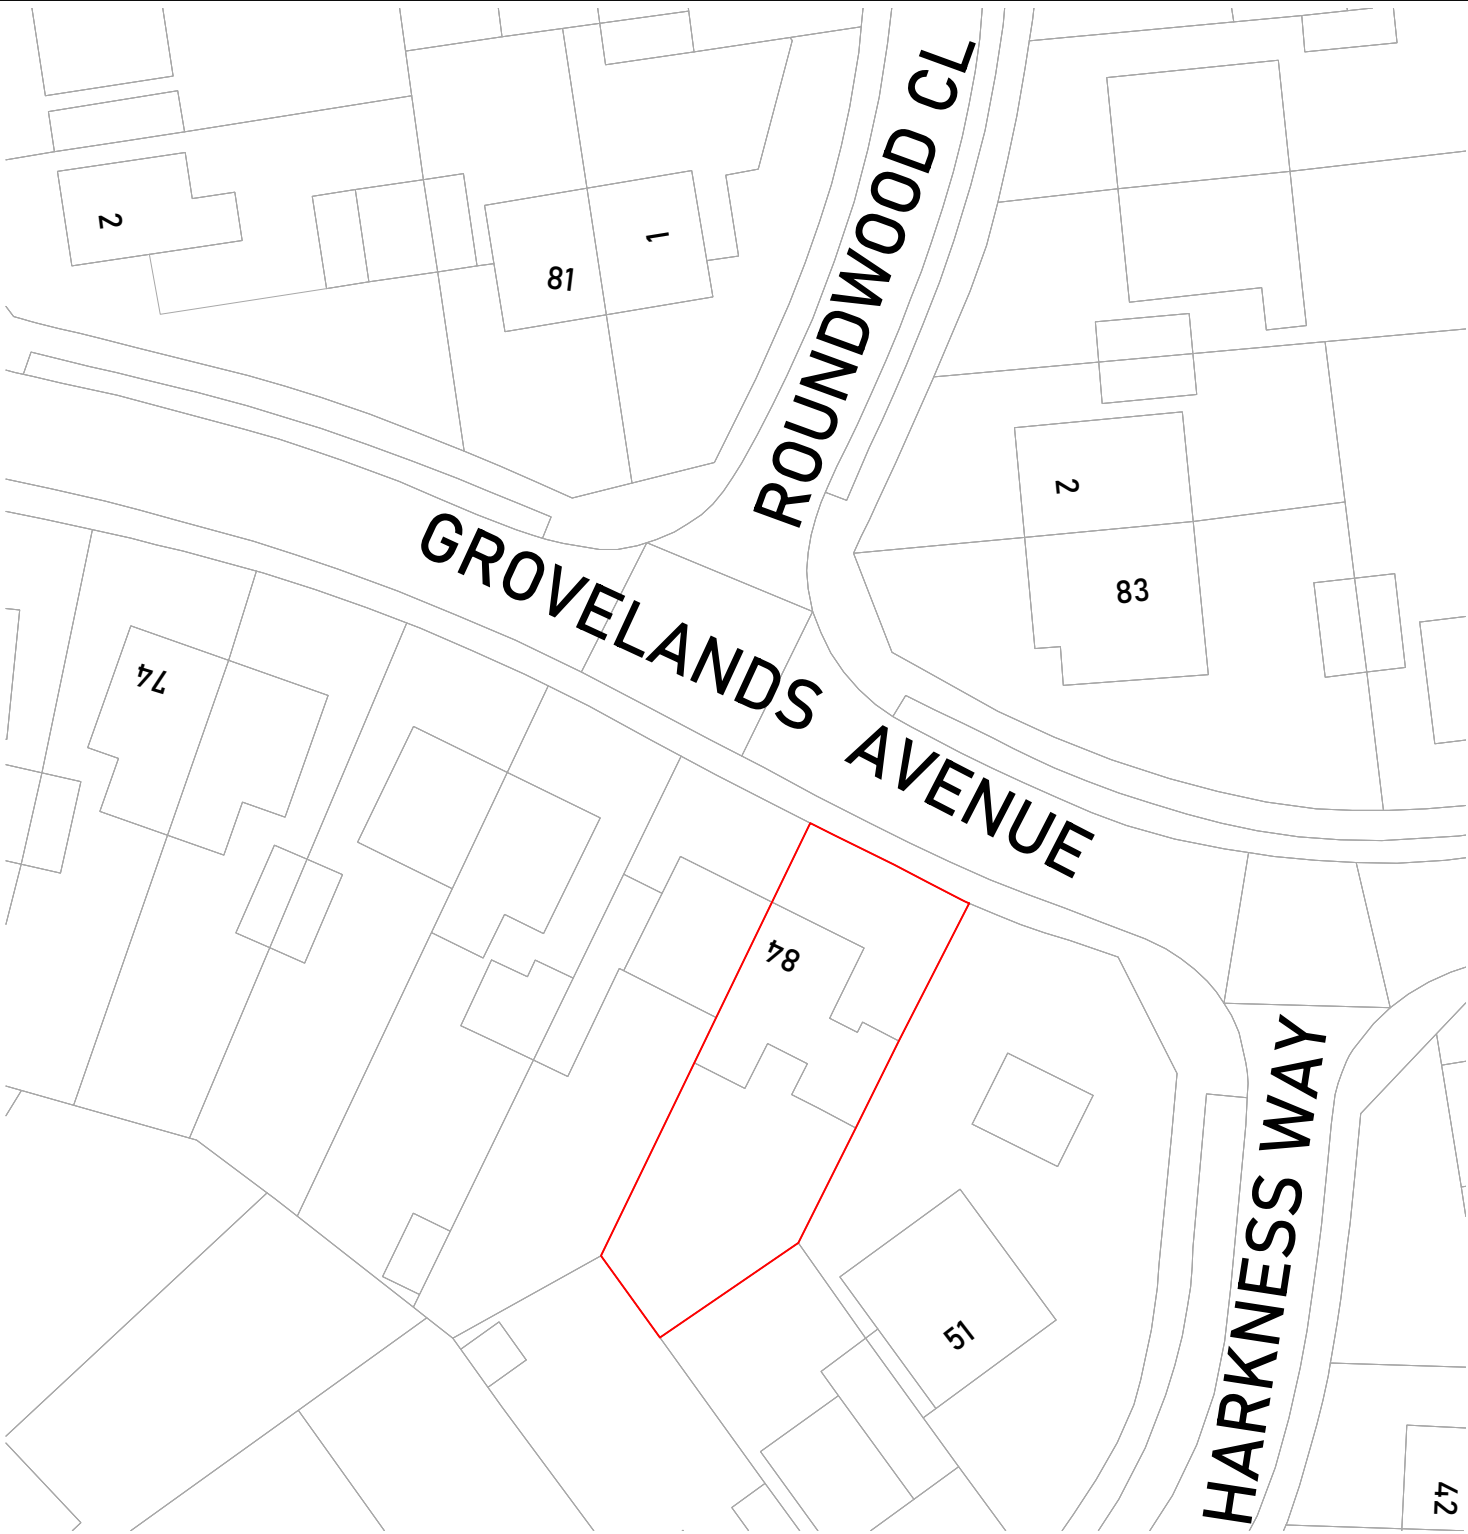

Location Plan @ 1:1250



Site Plan @ 1:500

Site Address:	84 Grovelands Avenue, Hitchin, SG4 0QZ
Drawing Title:	Location Plan and Site Plan
Client:	Mr N Jennings & Miss J Bond

Drawing Type:		Planning	
Date:	04/07/2024	Drawn By:	CS
Scale:	1:100	Revision:	
Drawing Number:		084 / 503	

Paper Size: A3

