



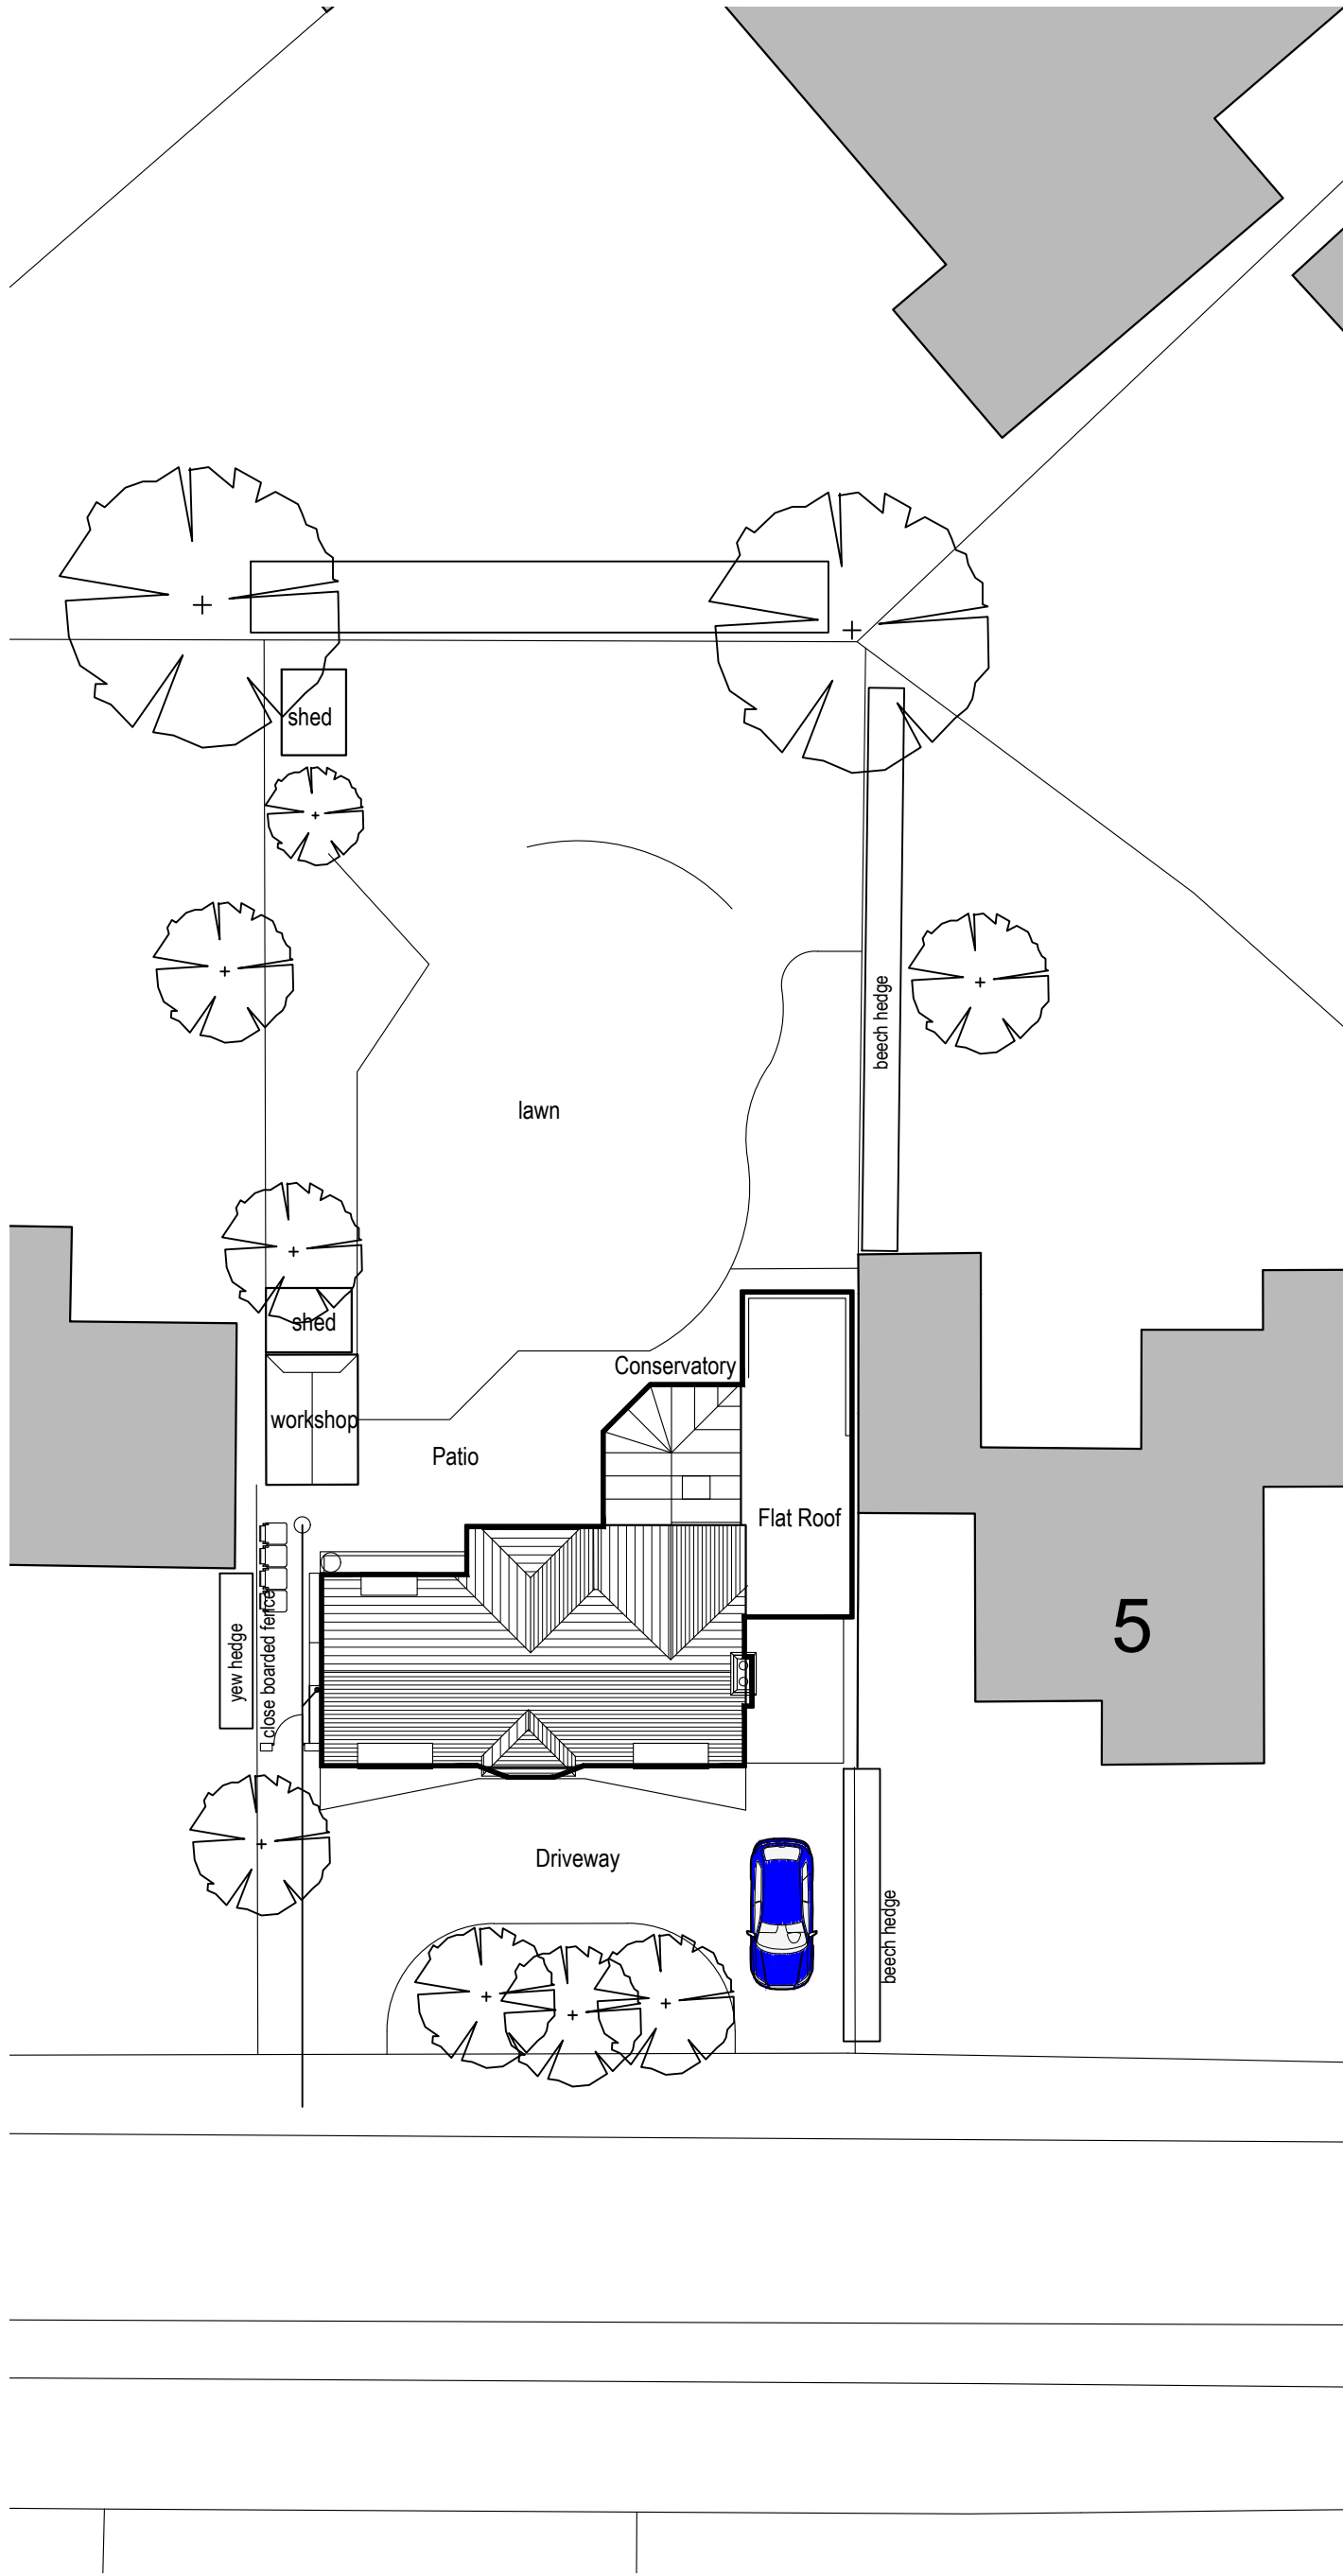

SITE PLAN AS EXISTING
1:200 scale

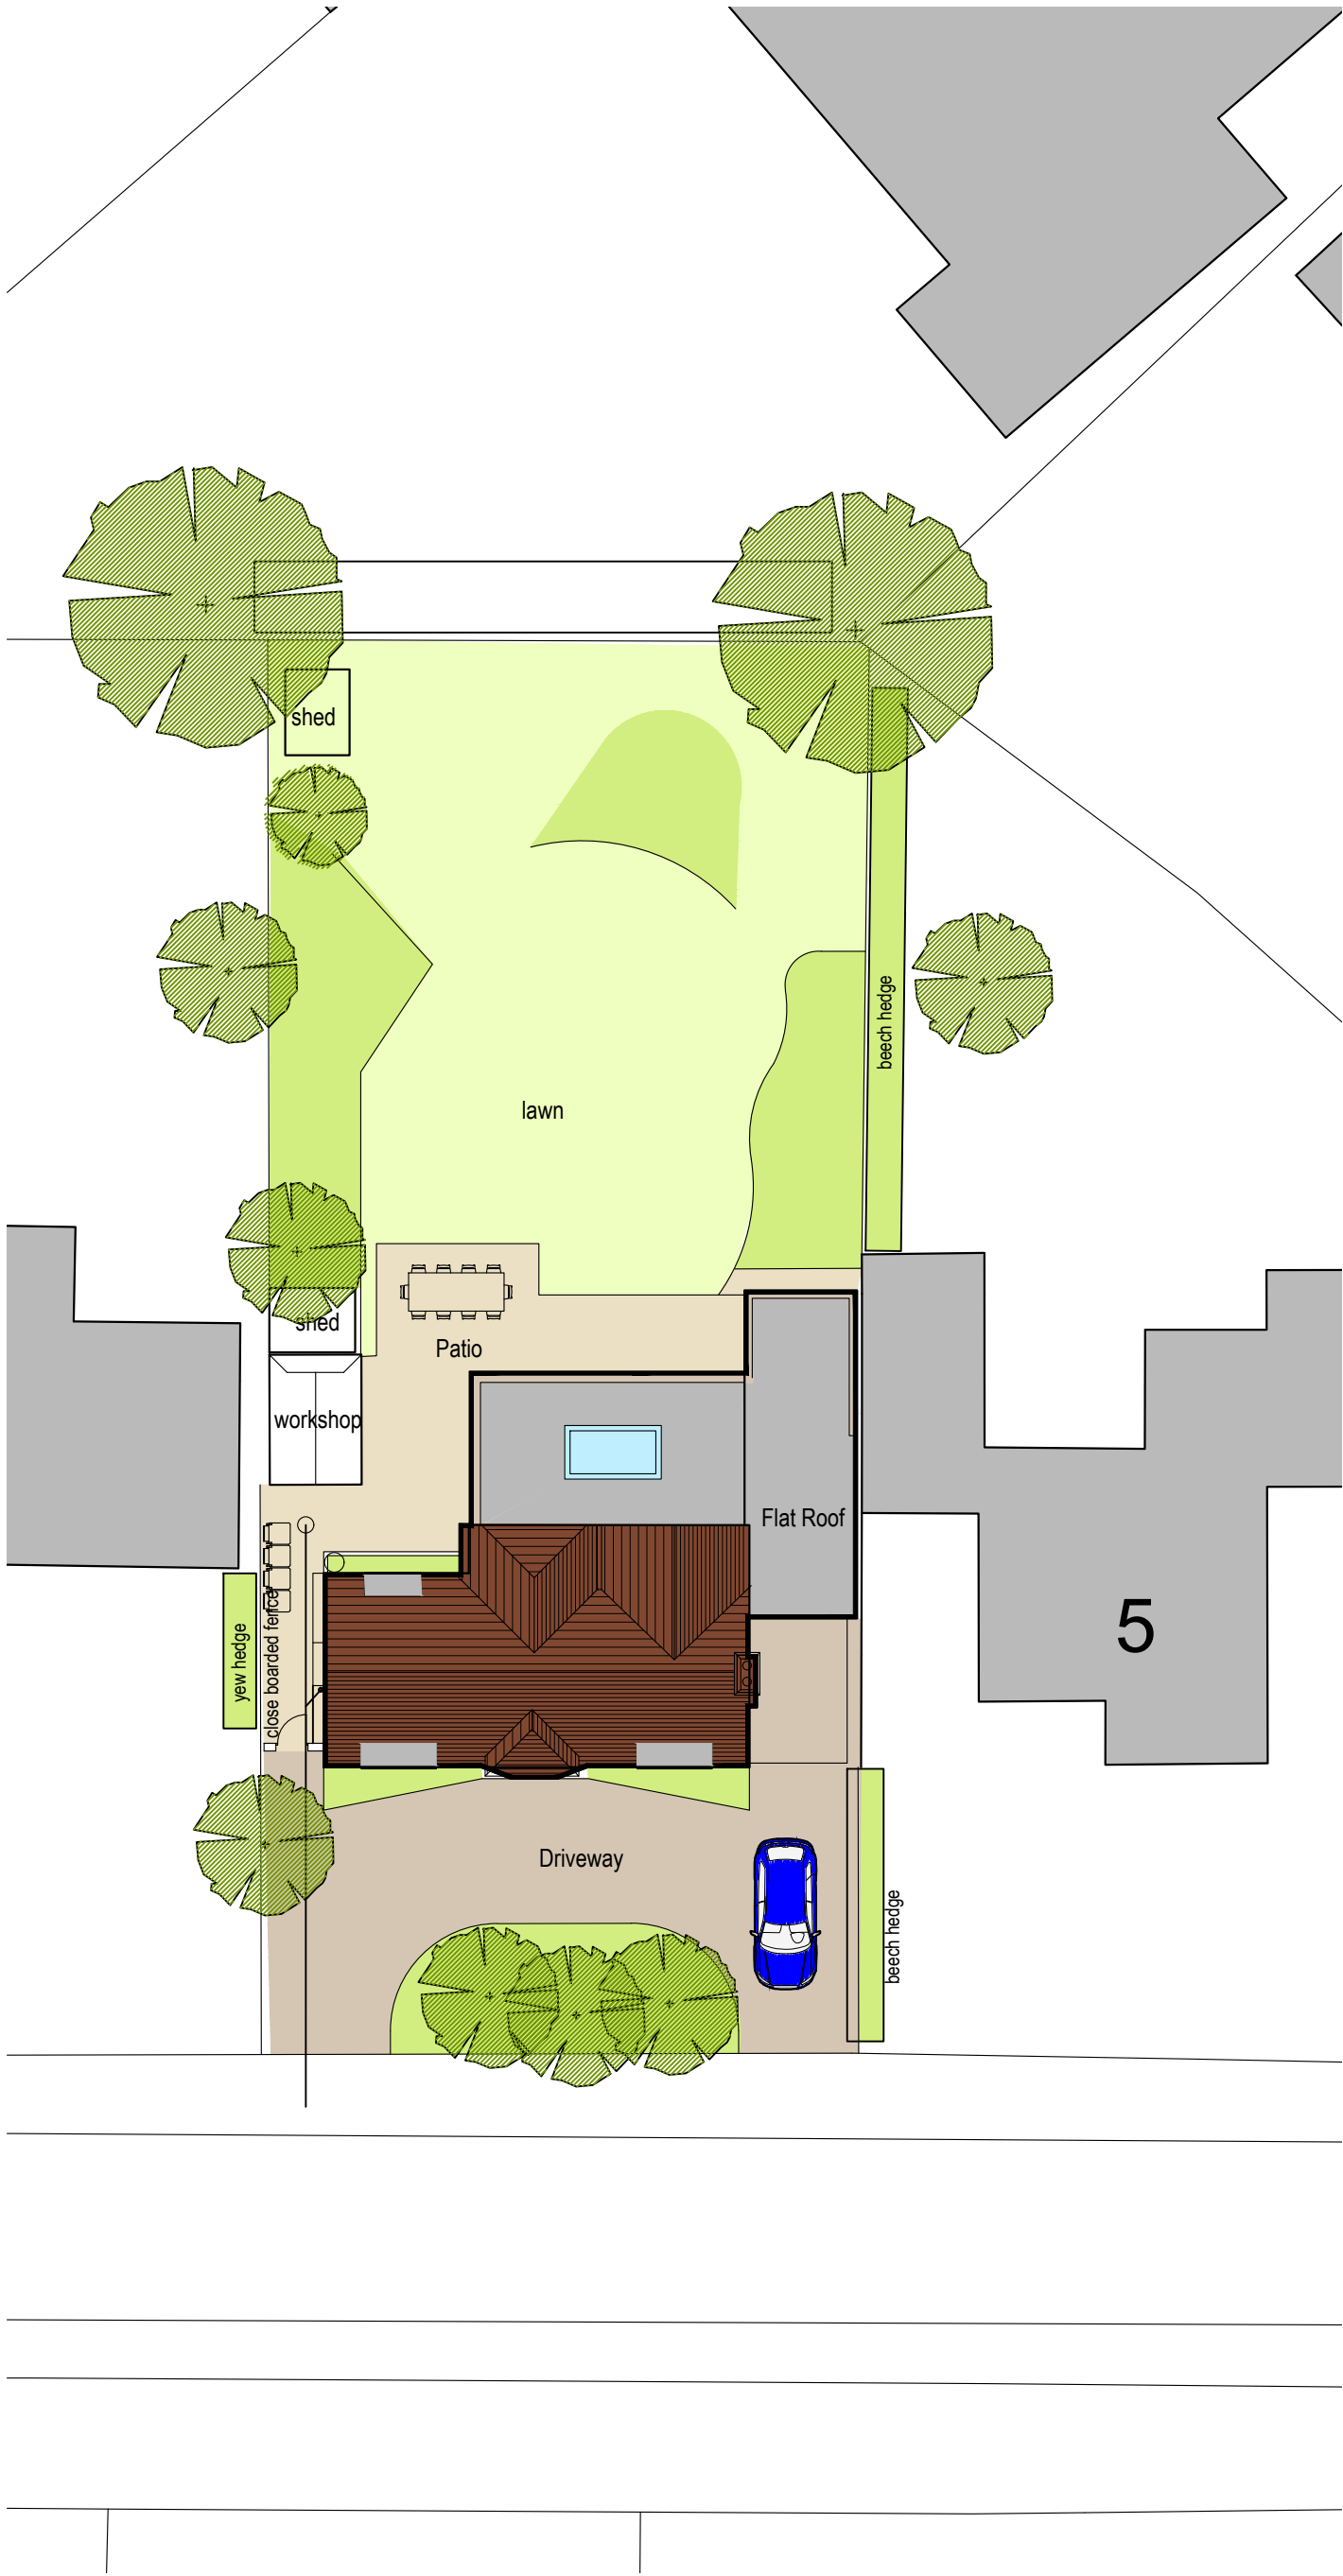


SITE PLAN AS PROPOSED
1:200 scale

ANY QUERIES REGARDING DIMENSIONS TO BE TAKEN UP WITH
PENTANGLE DESIGN GROUP.

ALL DIMENSIONS OF EXISTING BUILDINGS TO BE VERIFIED ON SITE.

THIS DRAWING IS THE COPYRIGHT OF PENTANGLE DESIGN GROUP
AND SHALL NOT BE IN ANY WAY USED OR REPRODUCED WITHOUT
THEIR PRIOR WRITTEN CONSENT.

NOTES

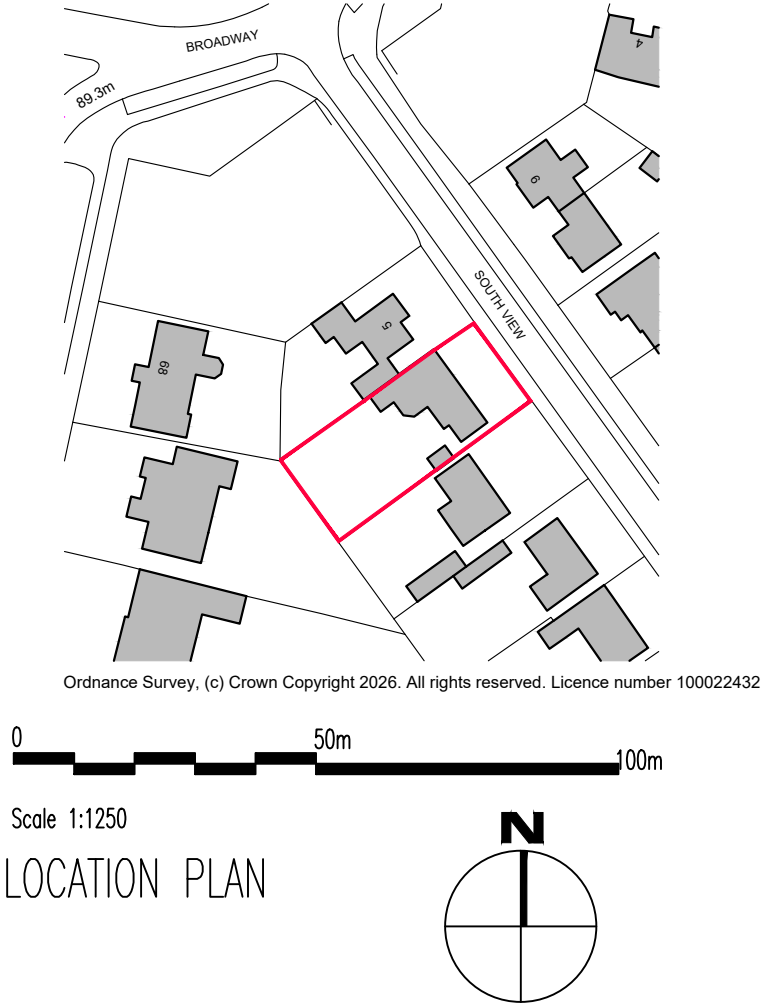

PLANNING

PENTANGLE

DESIGN GROUP



SUITE 1, 21 BANCROFT HITCHIN HERTS SG5 1JW
TEL: (01462) 431133 E: PDG@PENTANGLEDESIGN.CO.UK

JOB TITLE

Proposed Single Storey Extension
7 South View
Letchworth Garden City

DRAWING TITLE

Location Plan and Site Plans

 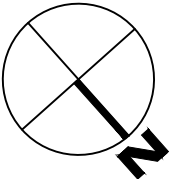

SCALE	DRAWING NUMBER	REVISION
1:200 1:1250		
DATE	Apr '26	
Sheet	A2	
JOB NUMBER	3987	

ARCHITECTS & INTERIOR DESIGNERS