

DIMENSIONS TO BE CHECKED ON SITE BEFORE ANY WORKS.
ANY QUERIES REGARDING DIMENSIONS TO BE TAKEN UP WITH
PENTANGLE DESIGN GROUP.

ALL DIMENSIONS OF EXISTING BUILDINGS TO BE VERIFIED ON SITE.

THIS DRAWING IS THE COPYRIGHT OF PENTANGLE DESIGN GROUP
AND SHALL NOT BE IN ANY WAY USED OR REPRODUCED WITHOUT
THEIR PRIOR WRITTEN CONSENT.


NOTES




Existing North East Elevation
1 : 100



Existing South East Elevation
1 : 100

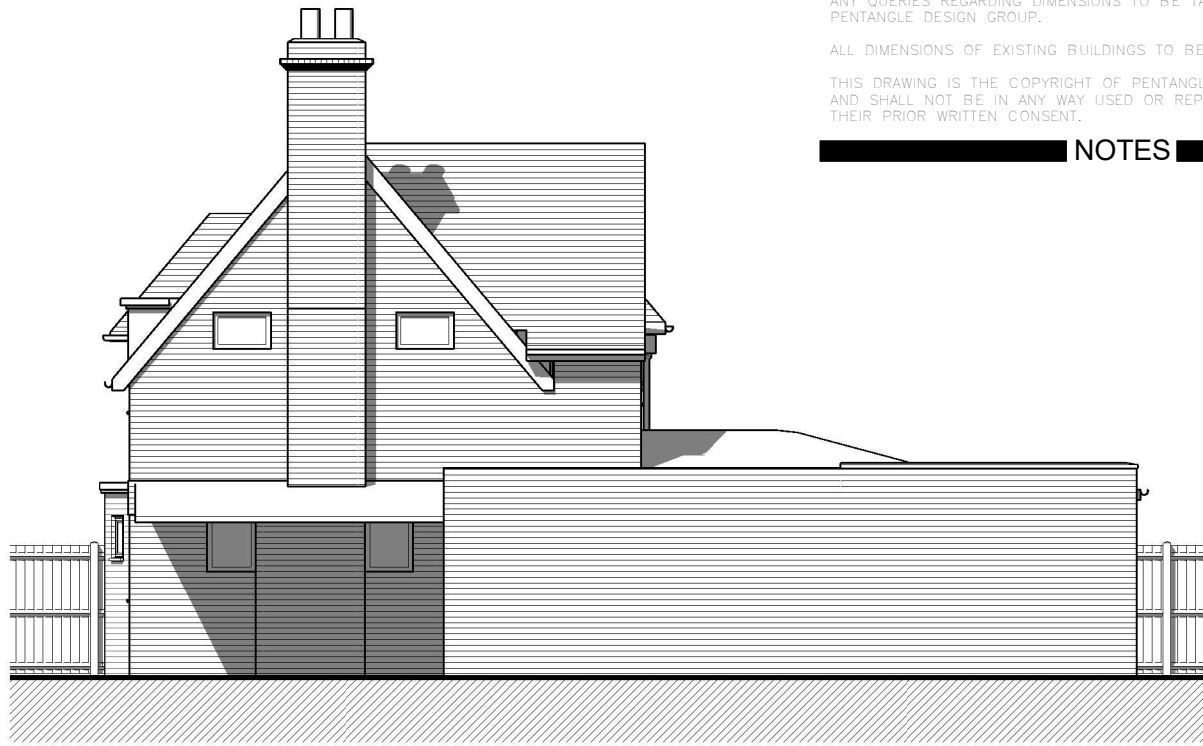


Existing North West Elevation
1 : 100

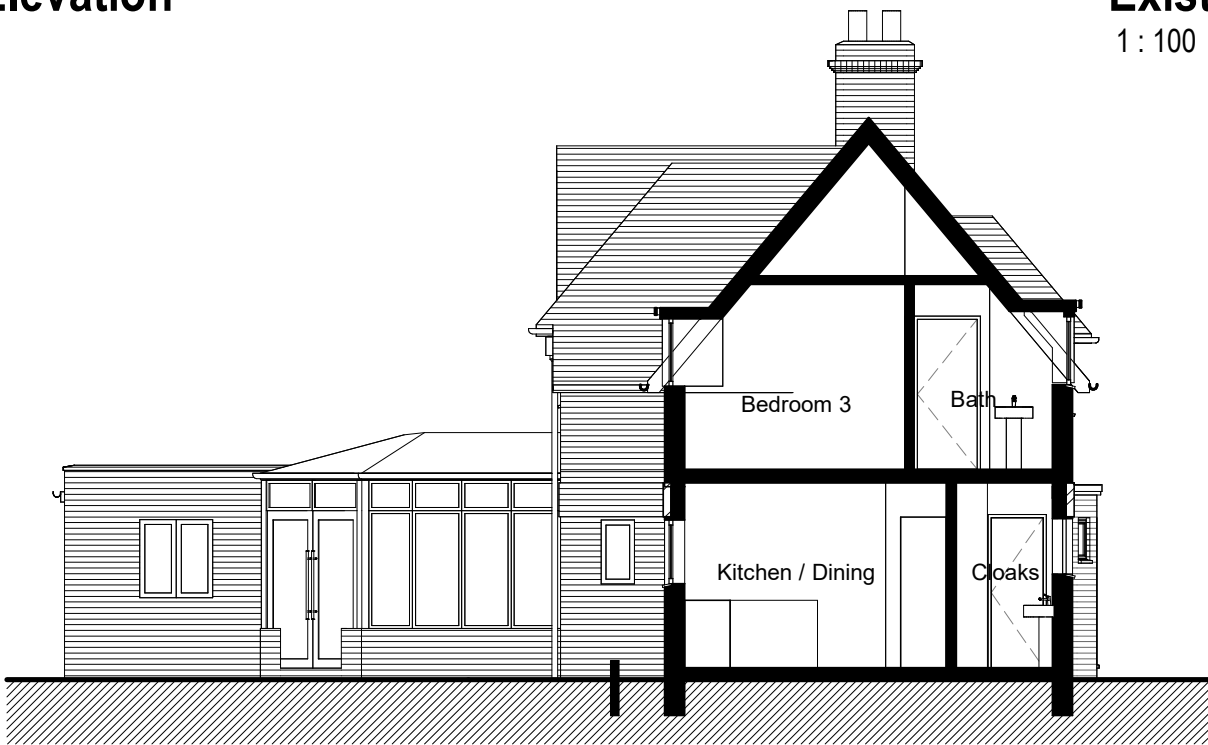

Existing Section A-A
1 : 100



Existing South West Elevation
1 : 100

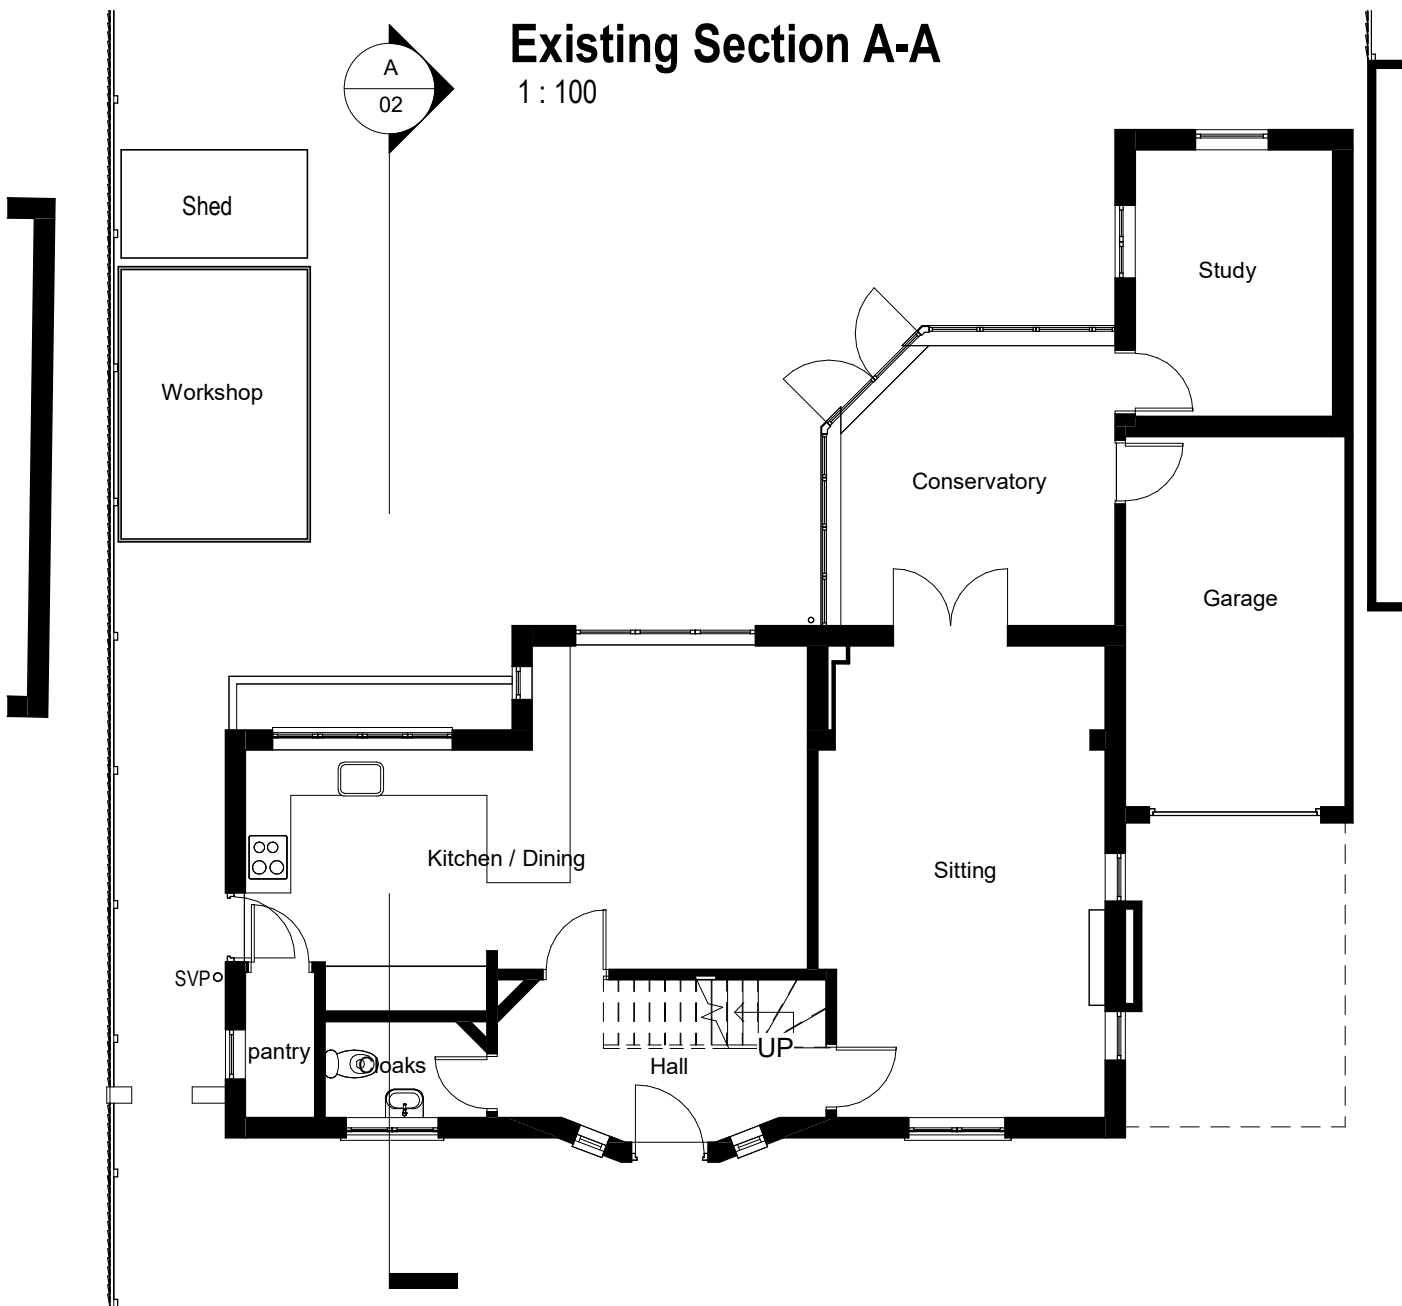

Existing Ground Floor Plan
1 : 100



Existing First Floor Plan
1 : 100

MATERIALS:
Roof. Clay plain tiles, felt flat roofs and polycarbonate conservatory roof.

Walls. Red multi facing brickwork

Windows. Painted timber with leaded lights and white uPVC.

PLANNING

PENTANGLE
DESIGN GROUP

SUITE 1, 21 BANCROFT HITCHIN HERTS SG5 1JW
T:01462 431133 E:pdg@pentangledesign.co.uk

JOB TITLE
Proposed Single Single Storey Extension
7 South View, Letchworth Garden City


for
DRAWING TITLE
Existing Plans, Section and Elevations

SCALE	DRAWING NUMBER	REVISION
1 : 100		
DATE	Apr '26	
SHT SIZE	A2	
JOB NUMBER	3987	

02

B

CHARTERED ARCHITECTS

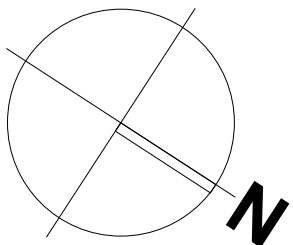

0 5 10 m