



Existing Rear Elevation

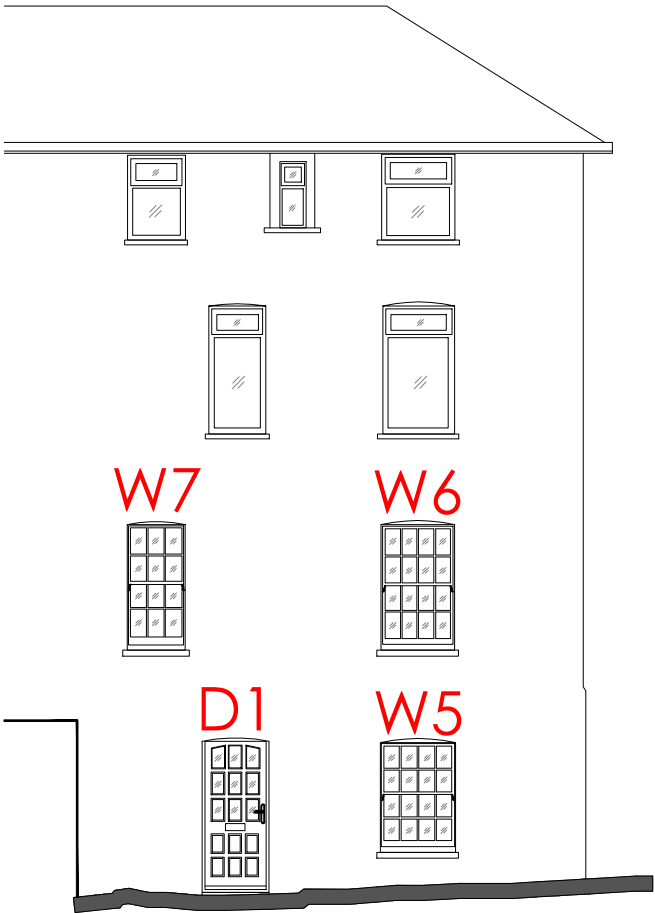


Proposed Rear Elevation

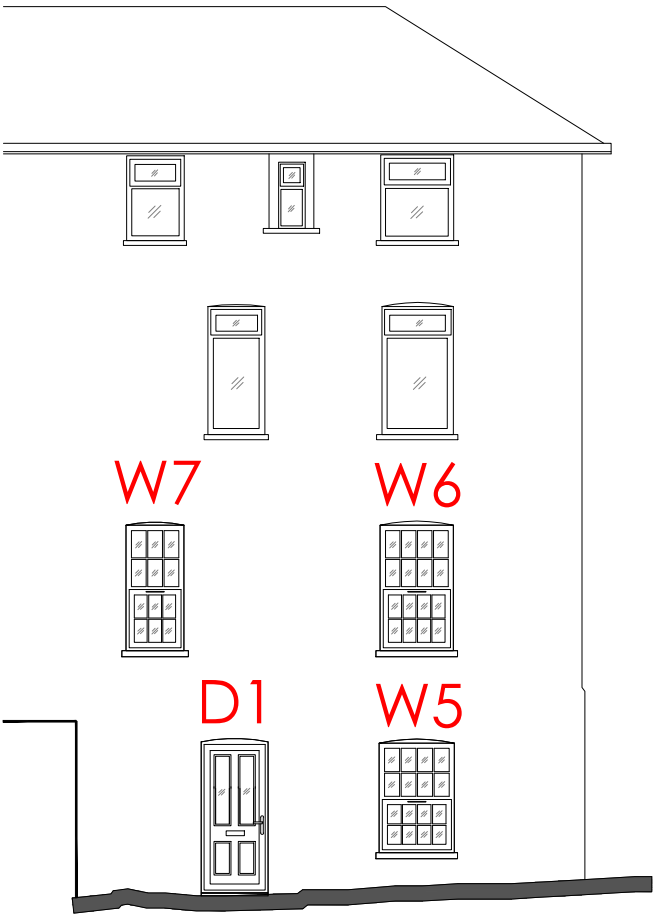

- This drawing is for Planning Application purposes only
- All critical dimensions to be verified on site.
- Any discrepancies are to be notified to Podium Surveying LLP immediately.
- This document is copyright of Podium Surveying LLP.
- To be read in conjunction with written window specification and details.

Elevation Layout

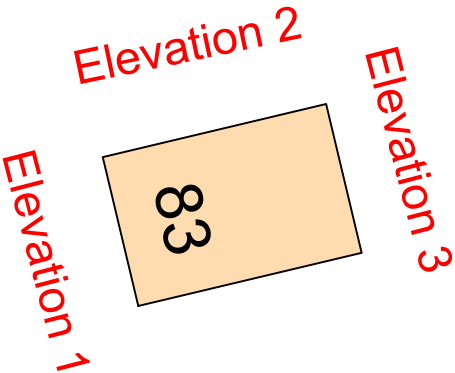

Existing and Proposed Rear Elevation
Scale 1:100 @ A3

Ref: 2575-83B-KS-PA-E03

83B Kneesworth Street
Royston
SG8 5AH

Client: Anglian Windows

Drawn by: GE
Date: May 2026

Podium Surveying LLP
Unit K304-6, Kala Studios
The Biscuit Factory
100 Drummond Road
London
SE16 4DU

Tel: 0203 142 6674
Mob: 07753 496 220
Email: gene@podiumllp.com
Web: www.podiumllp.com

