


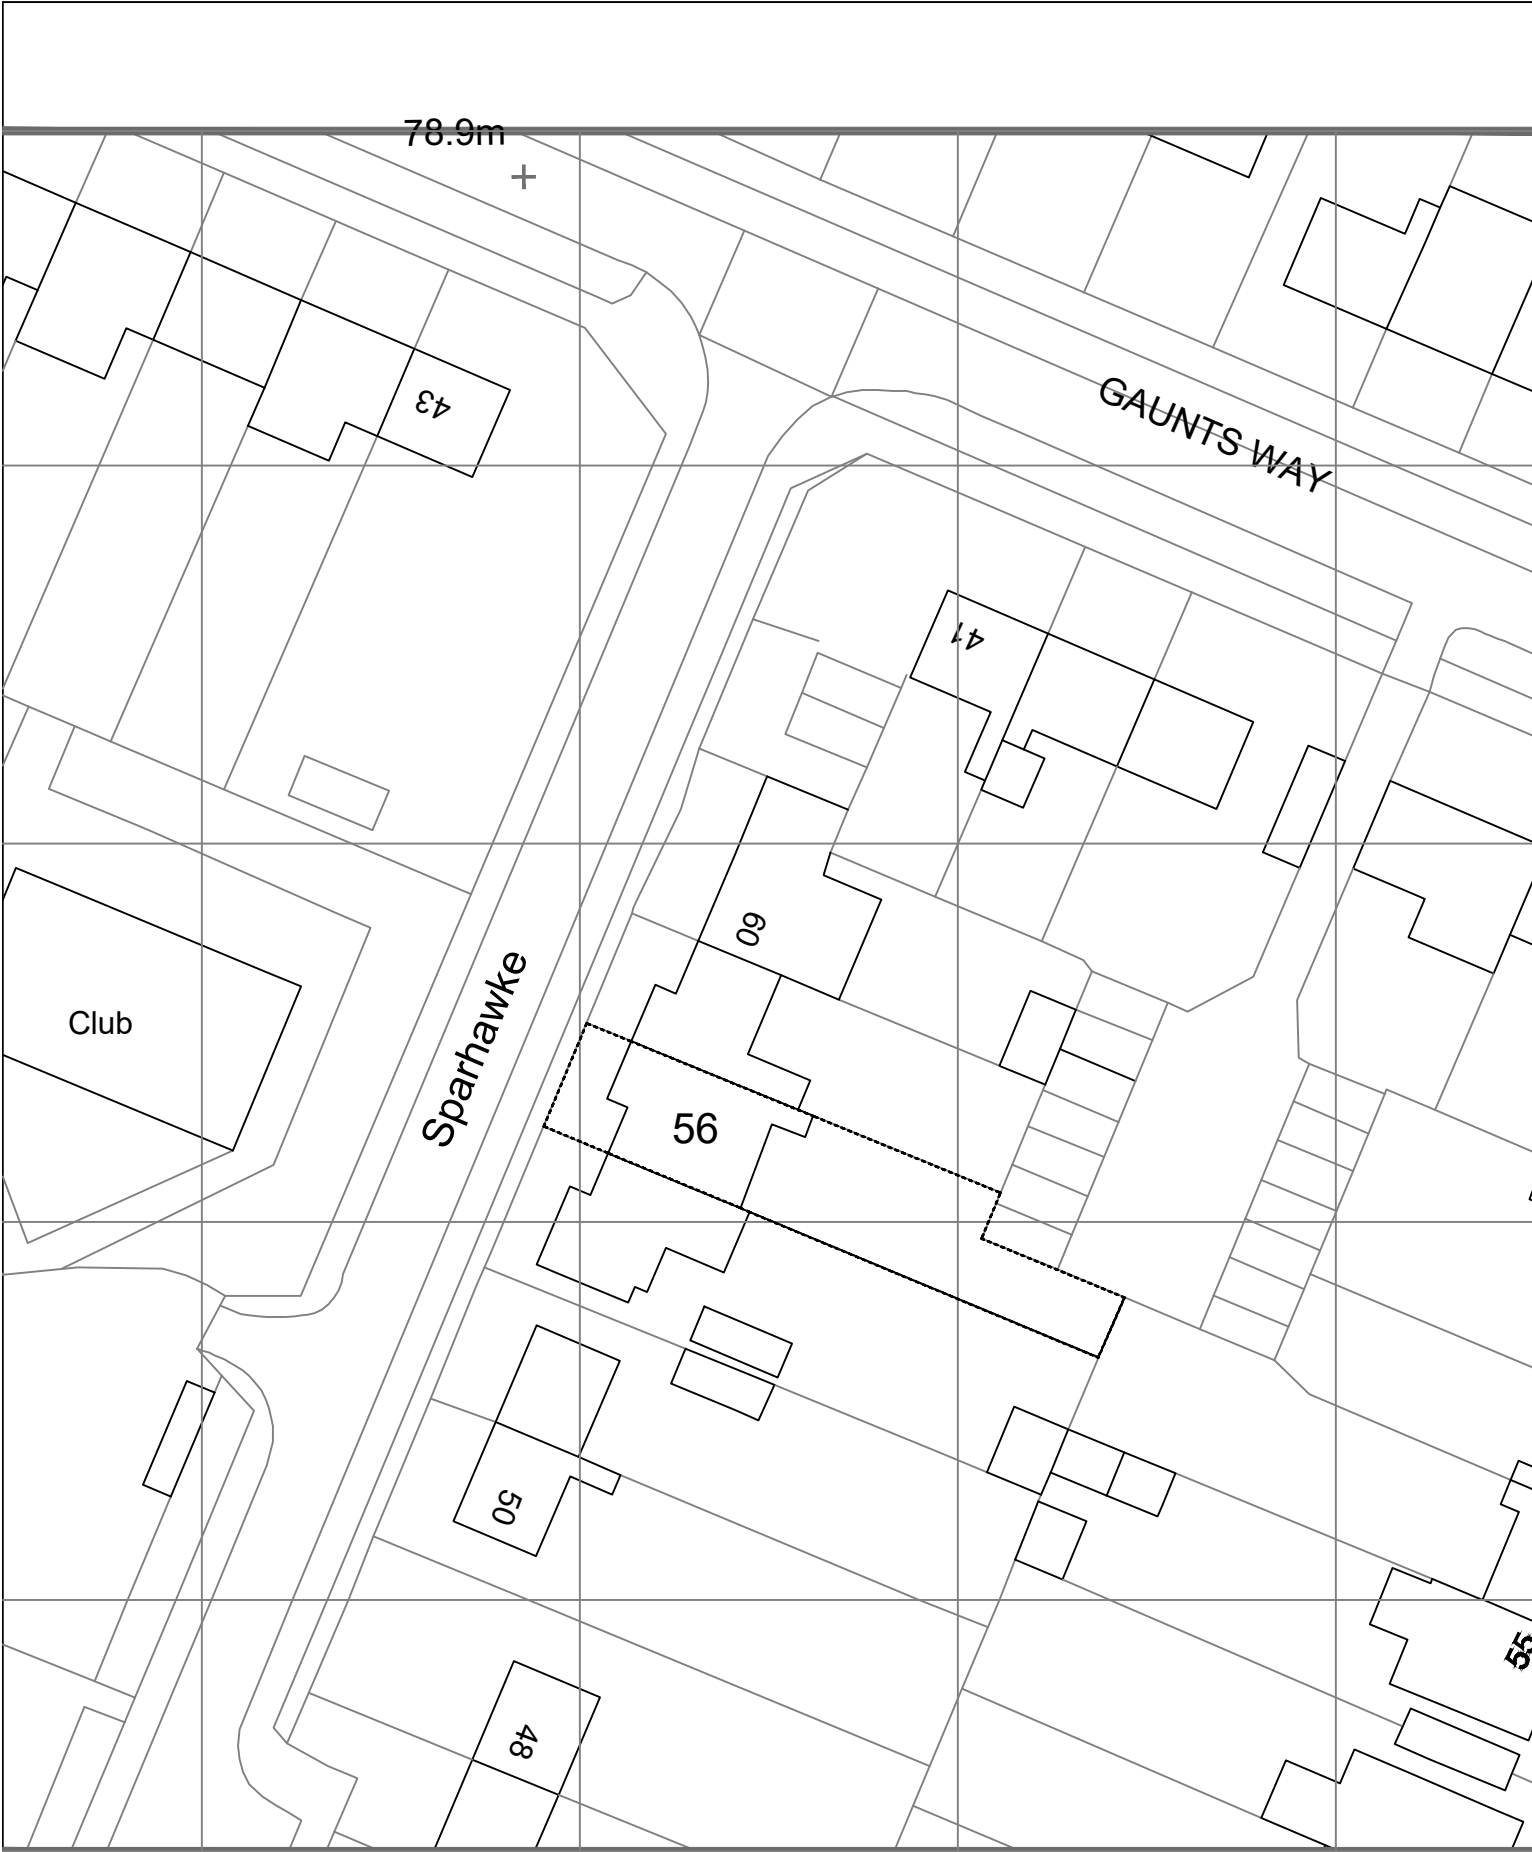

Charlotte Fausset Architect
MFA ARB RIBA
30 Shillington Rd, Pirton, Hitchin,
Herts, SG5 3QL Tel : 07815570717

client	Jason & Catherine Collen
address	56 Sparhawke Letchworth SG6 4PX

title	Site Plan
-------	-----------

dwg no & revision	SPAR-10-002	date	rev0:12.08.26
scale	0 5m 10m 15m 20m Scale 1 : 500 at A4		

