


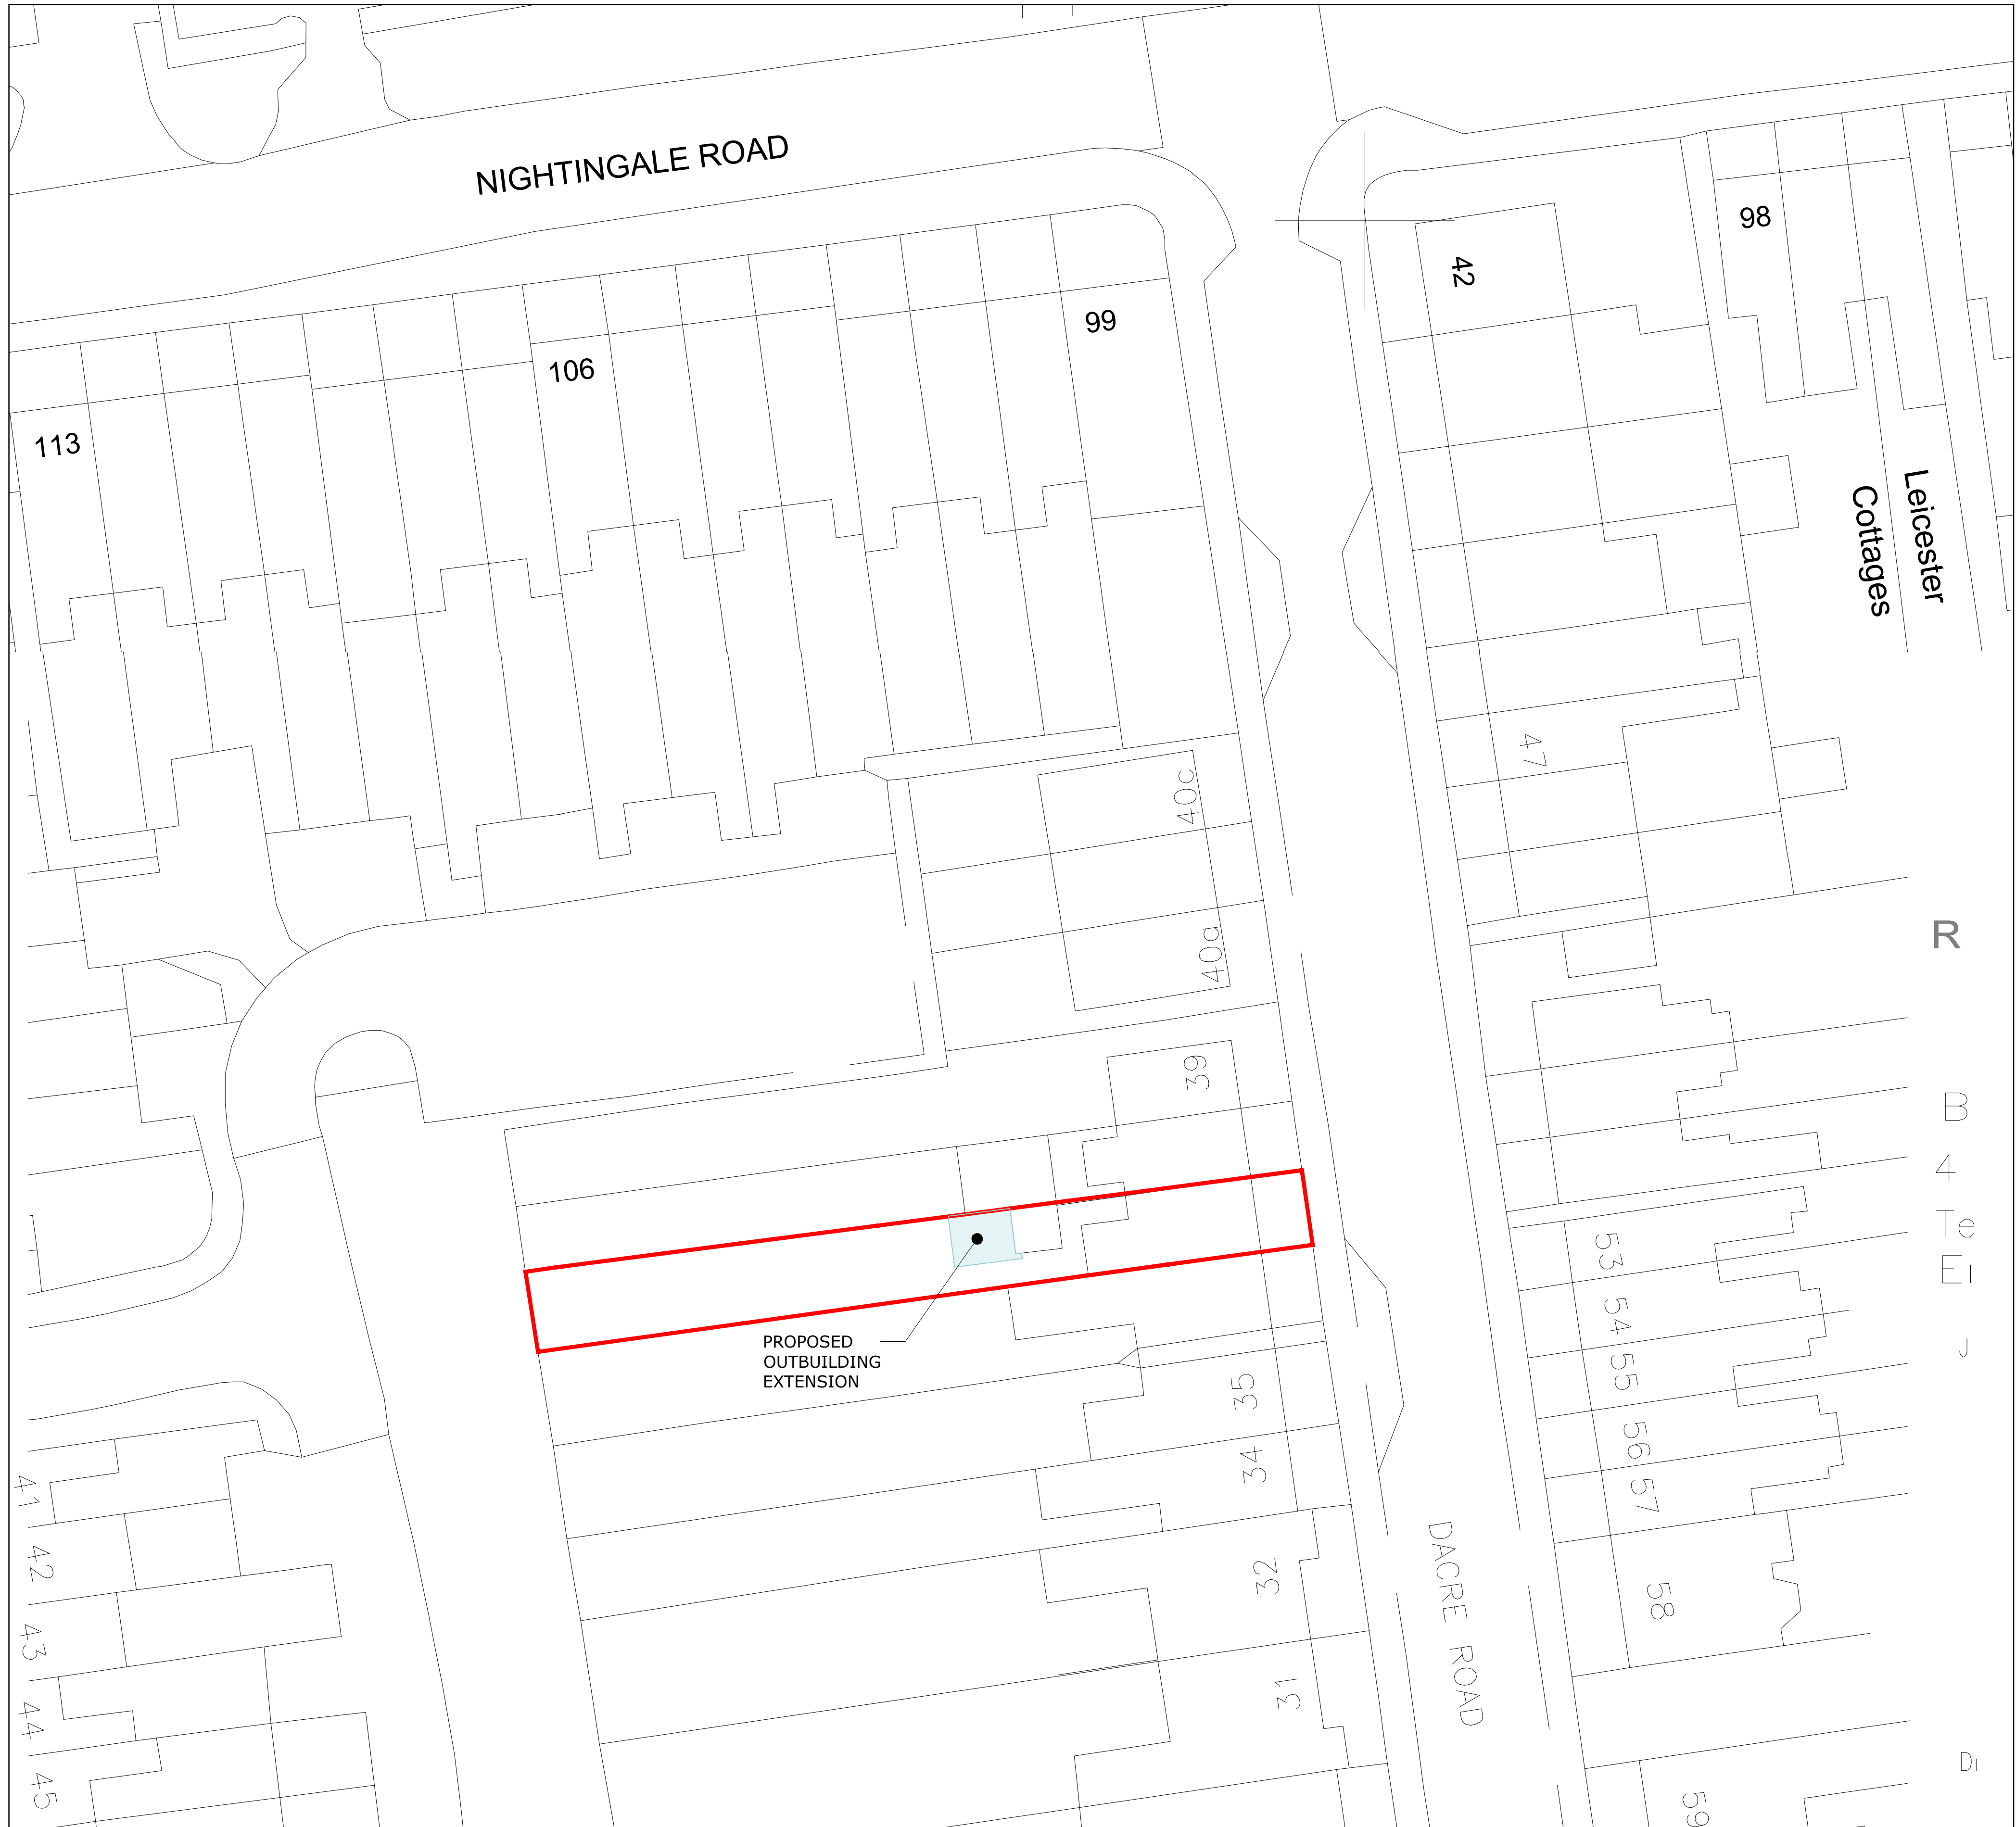

EXISTING LOCATION PLAN (1:1250)



PROPOSED SITE PLAN (1:200)



Notes :

1. These drawings must not be scaled without reference to the accompanying scale bar.
2. These drawings serve to illustrate design intent and are produced using information available at the time of design. Any decisions made based on these drawings should allow for potential variations and/or new information that may emerge during the design development and construction stages.
3. These drawings are intended for use only. We shall not be held liable for any losses, damages or delays resulting from their use for any purpose other than described.
4. These drawings are to be read in conjunction with all other drawings, relevant specifications, and preliminary/general conditions associated with the project. All structural information is to be taken from the Structural Engineers' drawings and specifications.
5. While every effort has been made to ensure accuracy, discrepancies may exist between these drawings and actual conditions. All dimensions are to be checked on-site by the contractor before ordering materials or carrying out any work. Any discrepancies or drawing omissions are to be reported to Rejig Homes Ltd.
6. Dimensions for windows, doors, structural supports/steelwork and kitchens are to be verified onsite by the contractor before ordering.
7. All materials and workmanship must comply with relevant British Standards and Building Regulations requirements.
8. These drawings are protected under copyright and shall not be copied, lent or used by any third party without written permission from Rejig Homes Ltd.

A	20.03.26	Issued for Planning permission
REV	DATE	NOTE
INTENDED USE		

PLANNING PERMISSION



CLIENT
A. TIMS & O. BLYTH

PROJECT
37 DACRE ROAD, HTICHIN
SG4 9JD

DRAWING TITLE
EXISTING LOCATION PLANS
PROPOSED SITE PLAN

SCALE	As shown @ A1	DRAWING NUMBER	REVISION
DATE	MAR 2026	CD-499	A
DRAWN	AHS		
JOB NUMBER	251203	CHECKED BY	AS