




THIS DRAWING MUST NOT BE REPRODUCED WHOLLY OR
IN PART WITHOUT PRIOR PERMISSION © TEMPIETTO LTD

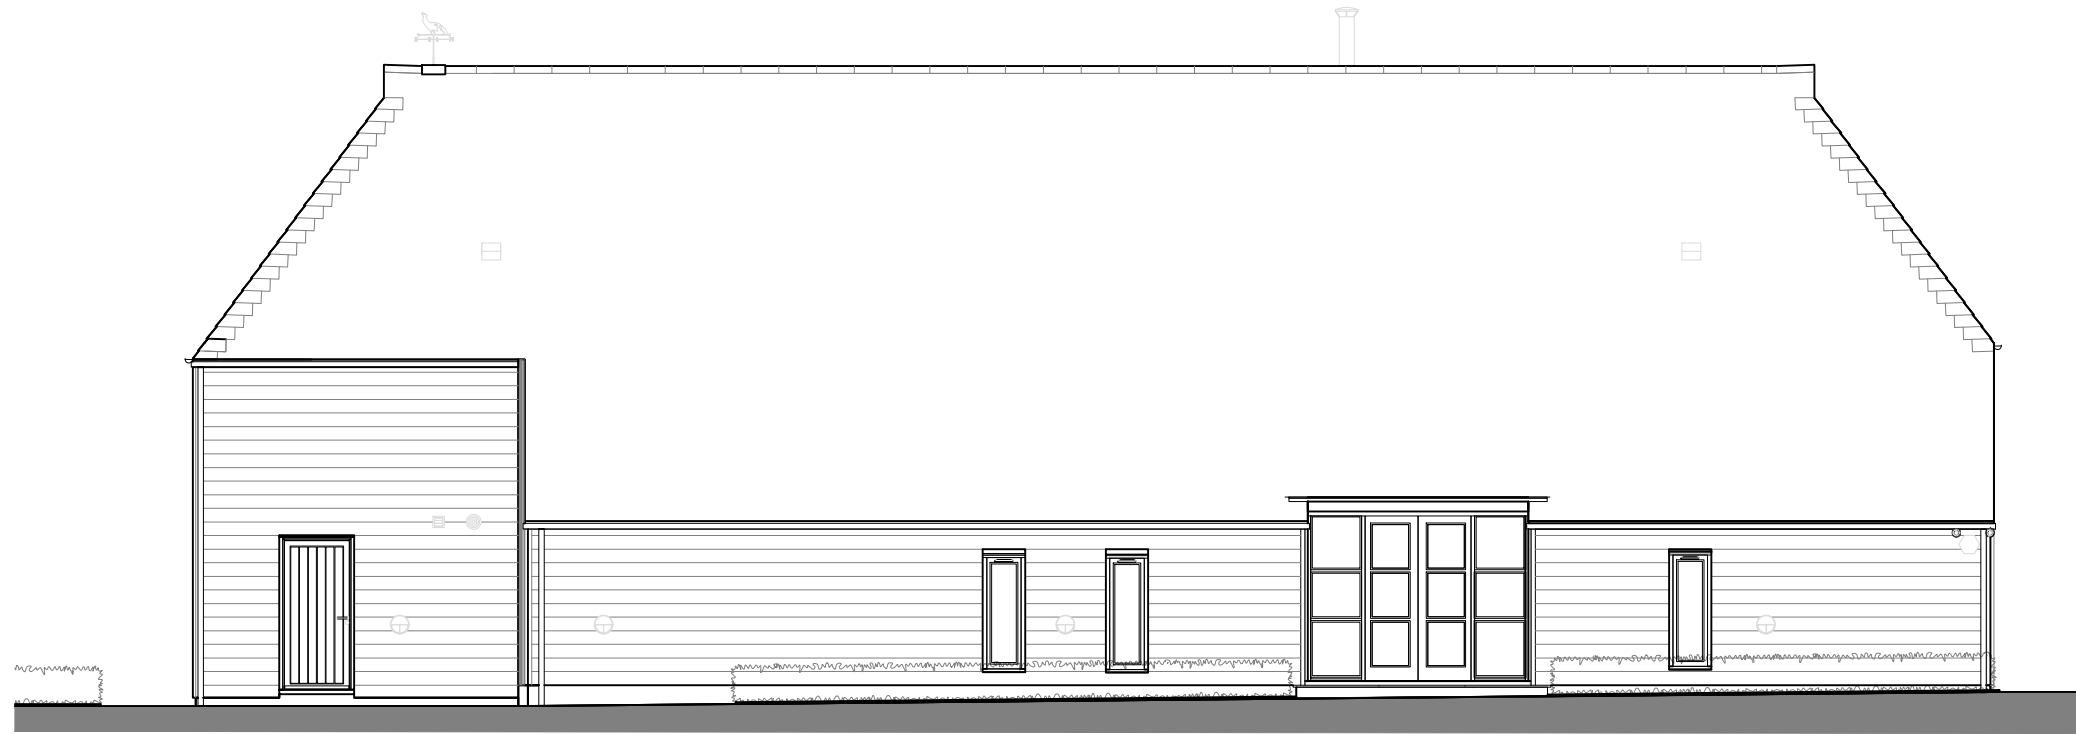

East Elevation



South Elevation



North Elevation



West Elevation

As Existing

ROE GREEN BARN
SANDON

TEMPIETTO
ARCHITECTS

The Studio 9 London Road Aston Clinton Buckinghamshire HP22 5HG
T: 01296 634944 E: architects@tempietto.co.uk www.tempietto.co.uk

Drawing Title
Elevations

Drawing No. 590 / EX / 003

Scale: 1:100 @ A2

Date: 27/05/2026