


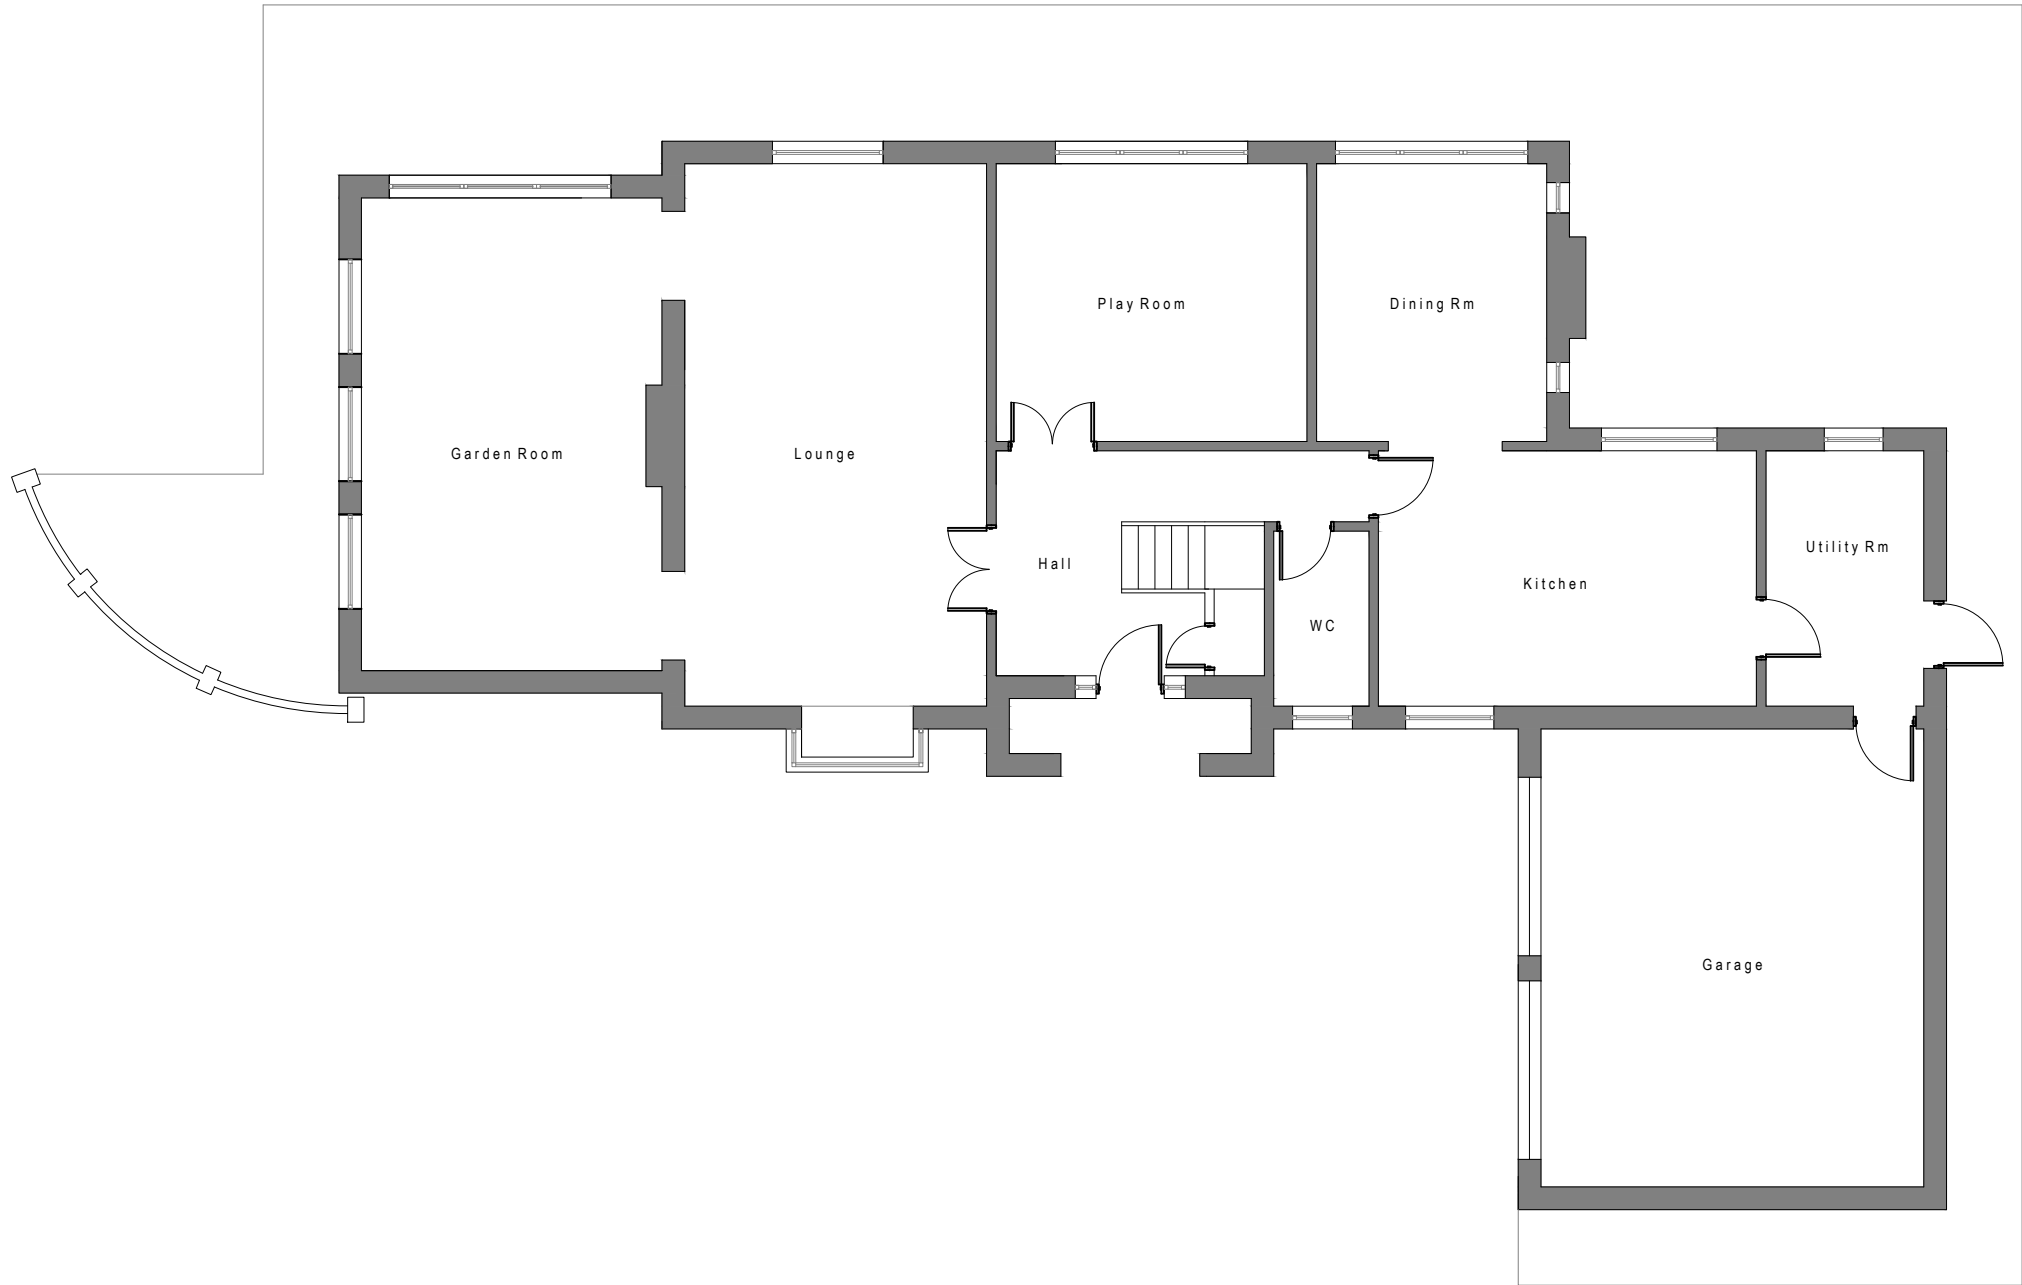

Charlotte Fausset Architect
30 Shillington Rd
Pirton Hitchin
Herts SG5 3QL
Tel : 07815570717
charlottefausset@yahoo.com

client
Nancy & James Turner

address
**5 New England Close
Hitchin
SG4 7NQ**

title
Proposed Ground Floor Plan

dwg no & revision
NEWENG-10-012
Rev : 0 Date : 21.02.26

scale
0 1m 2m
Scale 1 : 100 @ A4

