


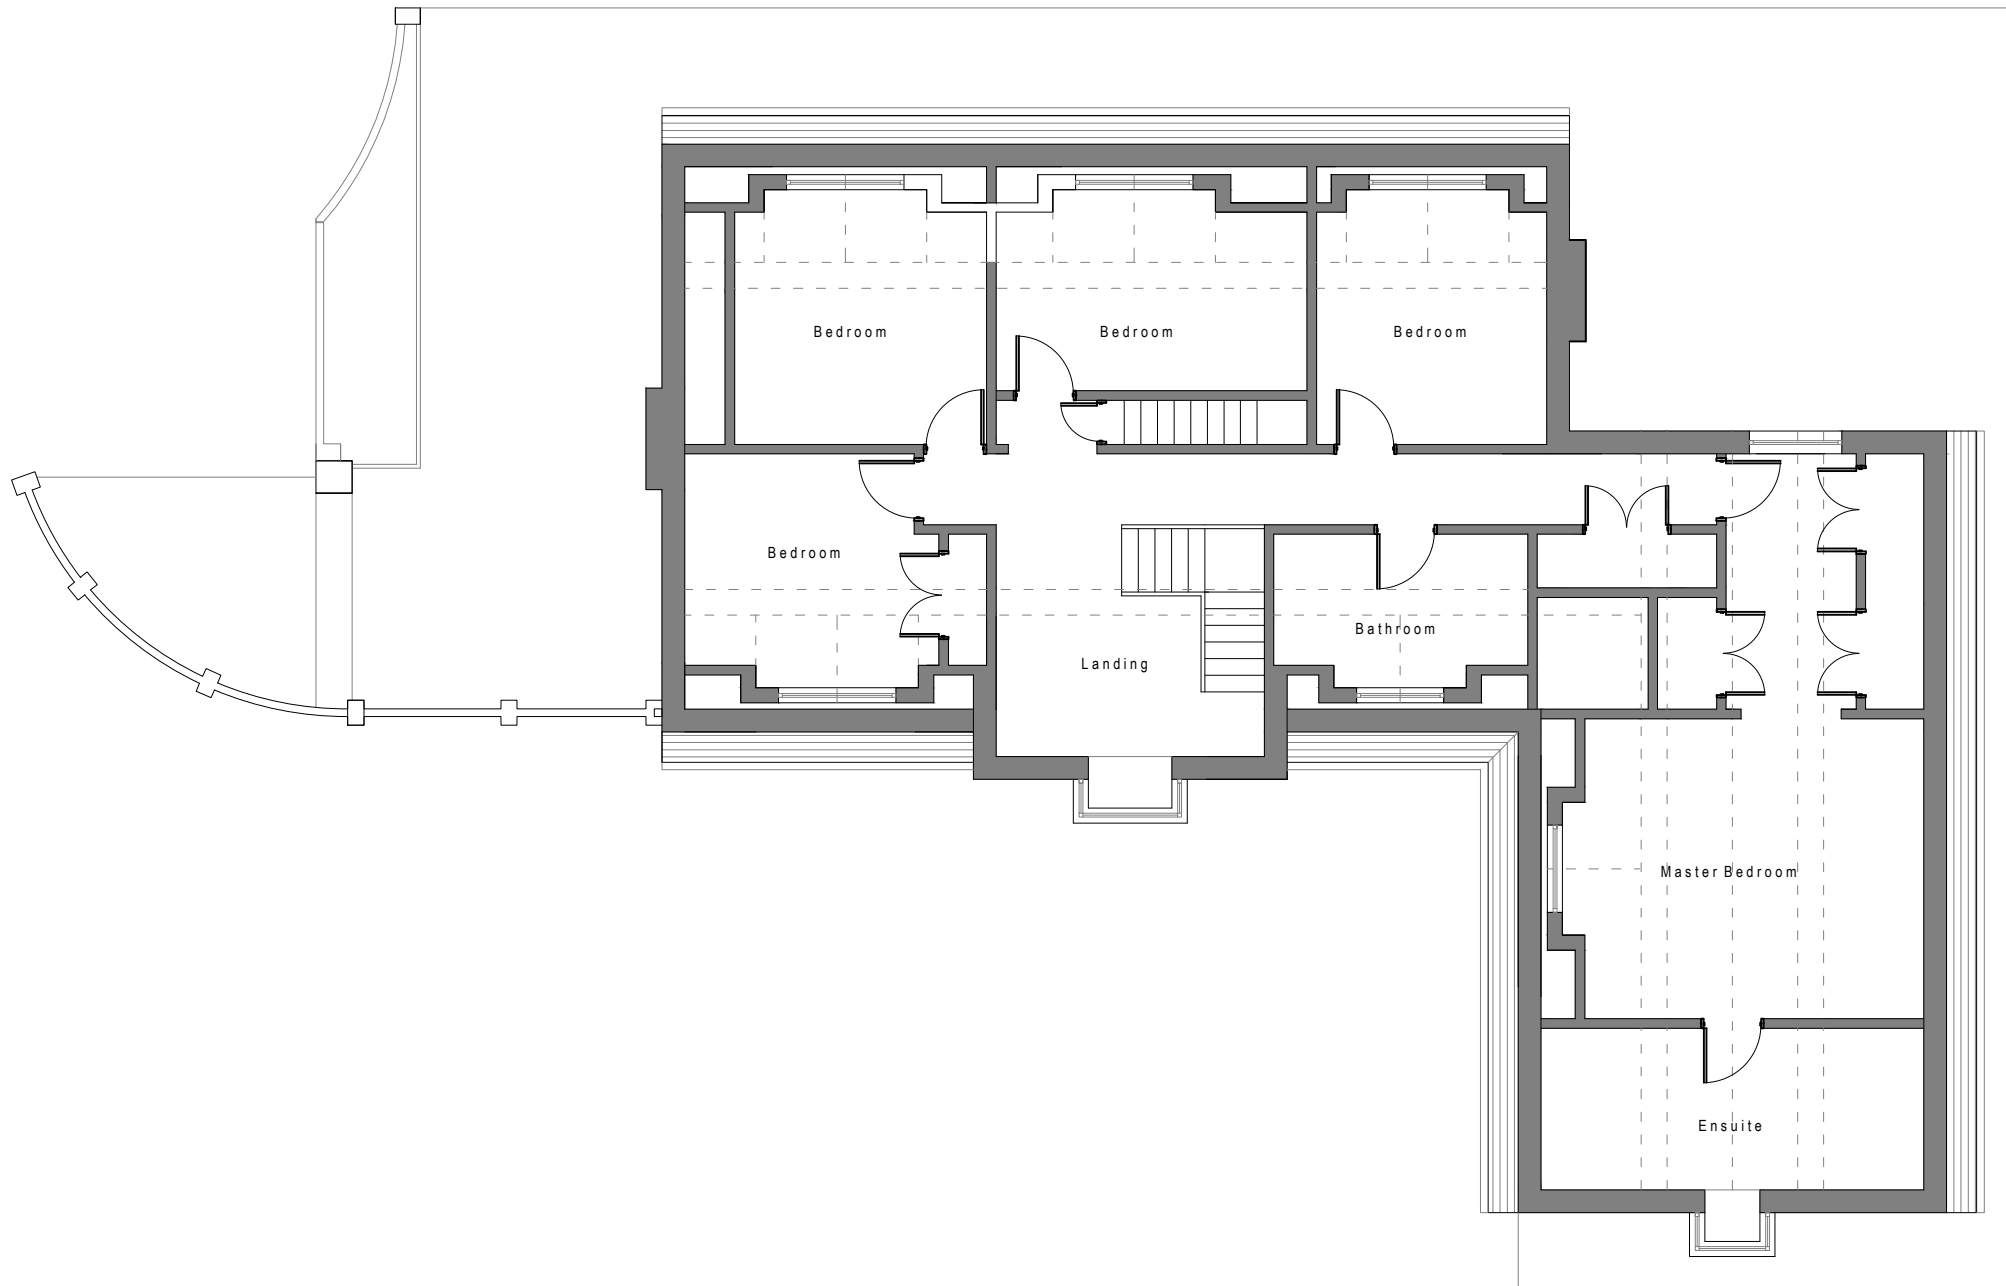

Charlotte Fausset Architect
MFA ARB RIBA
30 Shillington Rd
Pirton Hitchin
Herts SG5 3QL
Tel : 07815570717
charlottefausset@yahoo.com

client
**Nancy &
James Turner**

address
**5 New England Close
Hitchin
SG4 7NQ**

title
**Existing
First Floor Plan**

dwg no & revision
NEWENG-10-011
Rev : 0 Date : 21.02.26

scale
0 1m 2m
Scale 1 : 100 @ A4

